

PLAN | DESIGN | BUILD
JCENG SOLUTIONS
tel:0118 348 6230 mob:07411070270
email:info@jcengsolutions.com
web:www.jcengsolutions.com

NOTES:

THE CONTRACTORS ARE TO CHECK ALL DIMENSIONS, DRAIN RUNS AND GENERAL CONDITIONS ON THE SITE BEFORE WORKS COMMENCE, AND INFORM JCENG SOLUTIONS IMMEDIATELY UPON DISCOVERY OF ANY ERRORS, OMISSIONS OR DISCREPANCIES. ALL WORKS ARE TO BE CARRIED OUT IN ACCORDANCE WITH CURRENT BUILDING REGULATIONS, BRITISH STANDARDS, CODE OF PRACTICE AND LOCAL AUTHORITY REQUIREMENTS. DO NOT SCALE FROM THIS DRAWING WITHOUT FIRST OBTAINING WRITTEN AUTHORISATION FROM JCENG SOLUTIONS.

THIS DRAWING IS THE PROPERTY OF JCENG SOLUTIONS AND IS ISSUED ON THE CONDITION THAT IT IS NOT REPRODUCED, DISCLOSED OR COPIED TO ANY UNAUTHORISED PERSON IN WHOLE OR PART WITHOUT PRIOR WRITTEN CONSENT

1:2000 2 4 6 8 10m

1:1000 1 2 3 4 5 6 7 8m

1:500 0 1 2 3 4m

Site boundary

Beam /lintels

Demolition

RL Roof Light

IC - Inspection Chamber

MH - Man hole


Soil vent pipe (svp)

Rainwater pipe (rwp)


New cavity wall

Existing structure to be unaffected

Stud partition wall

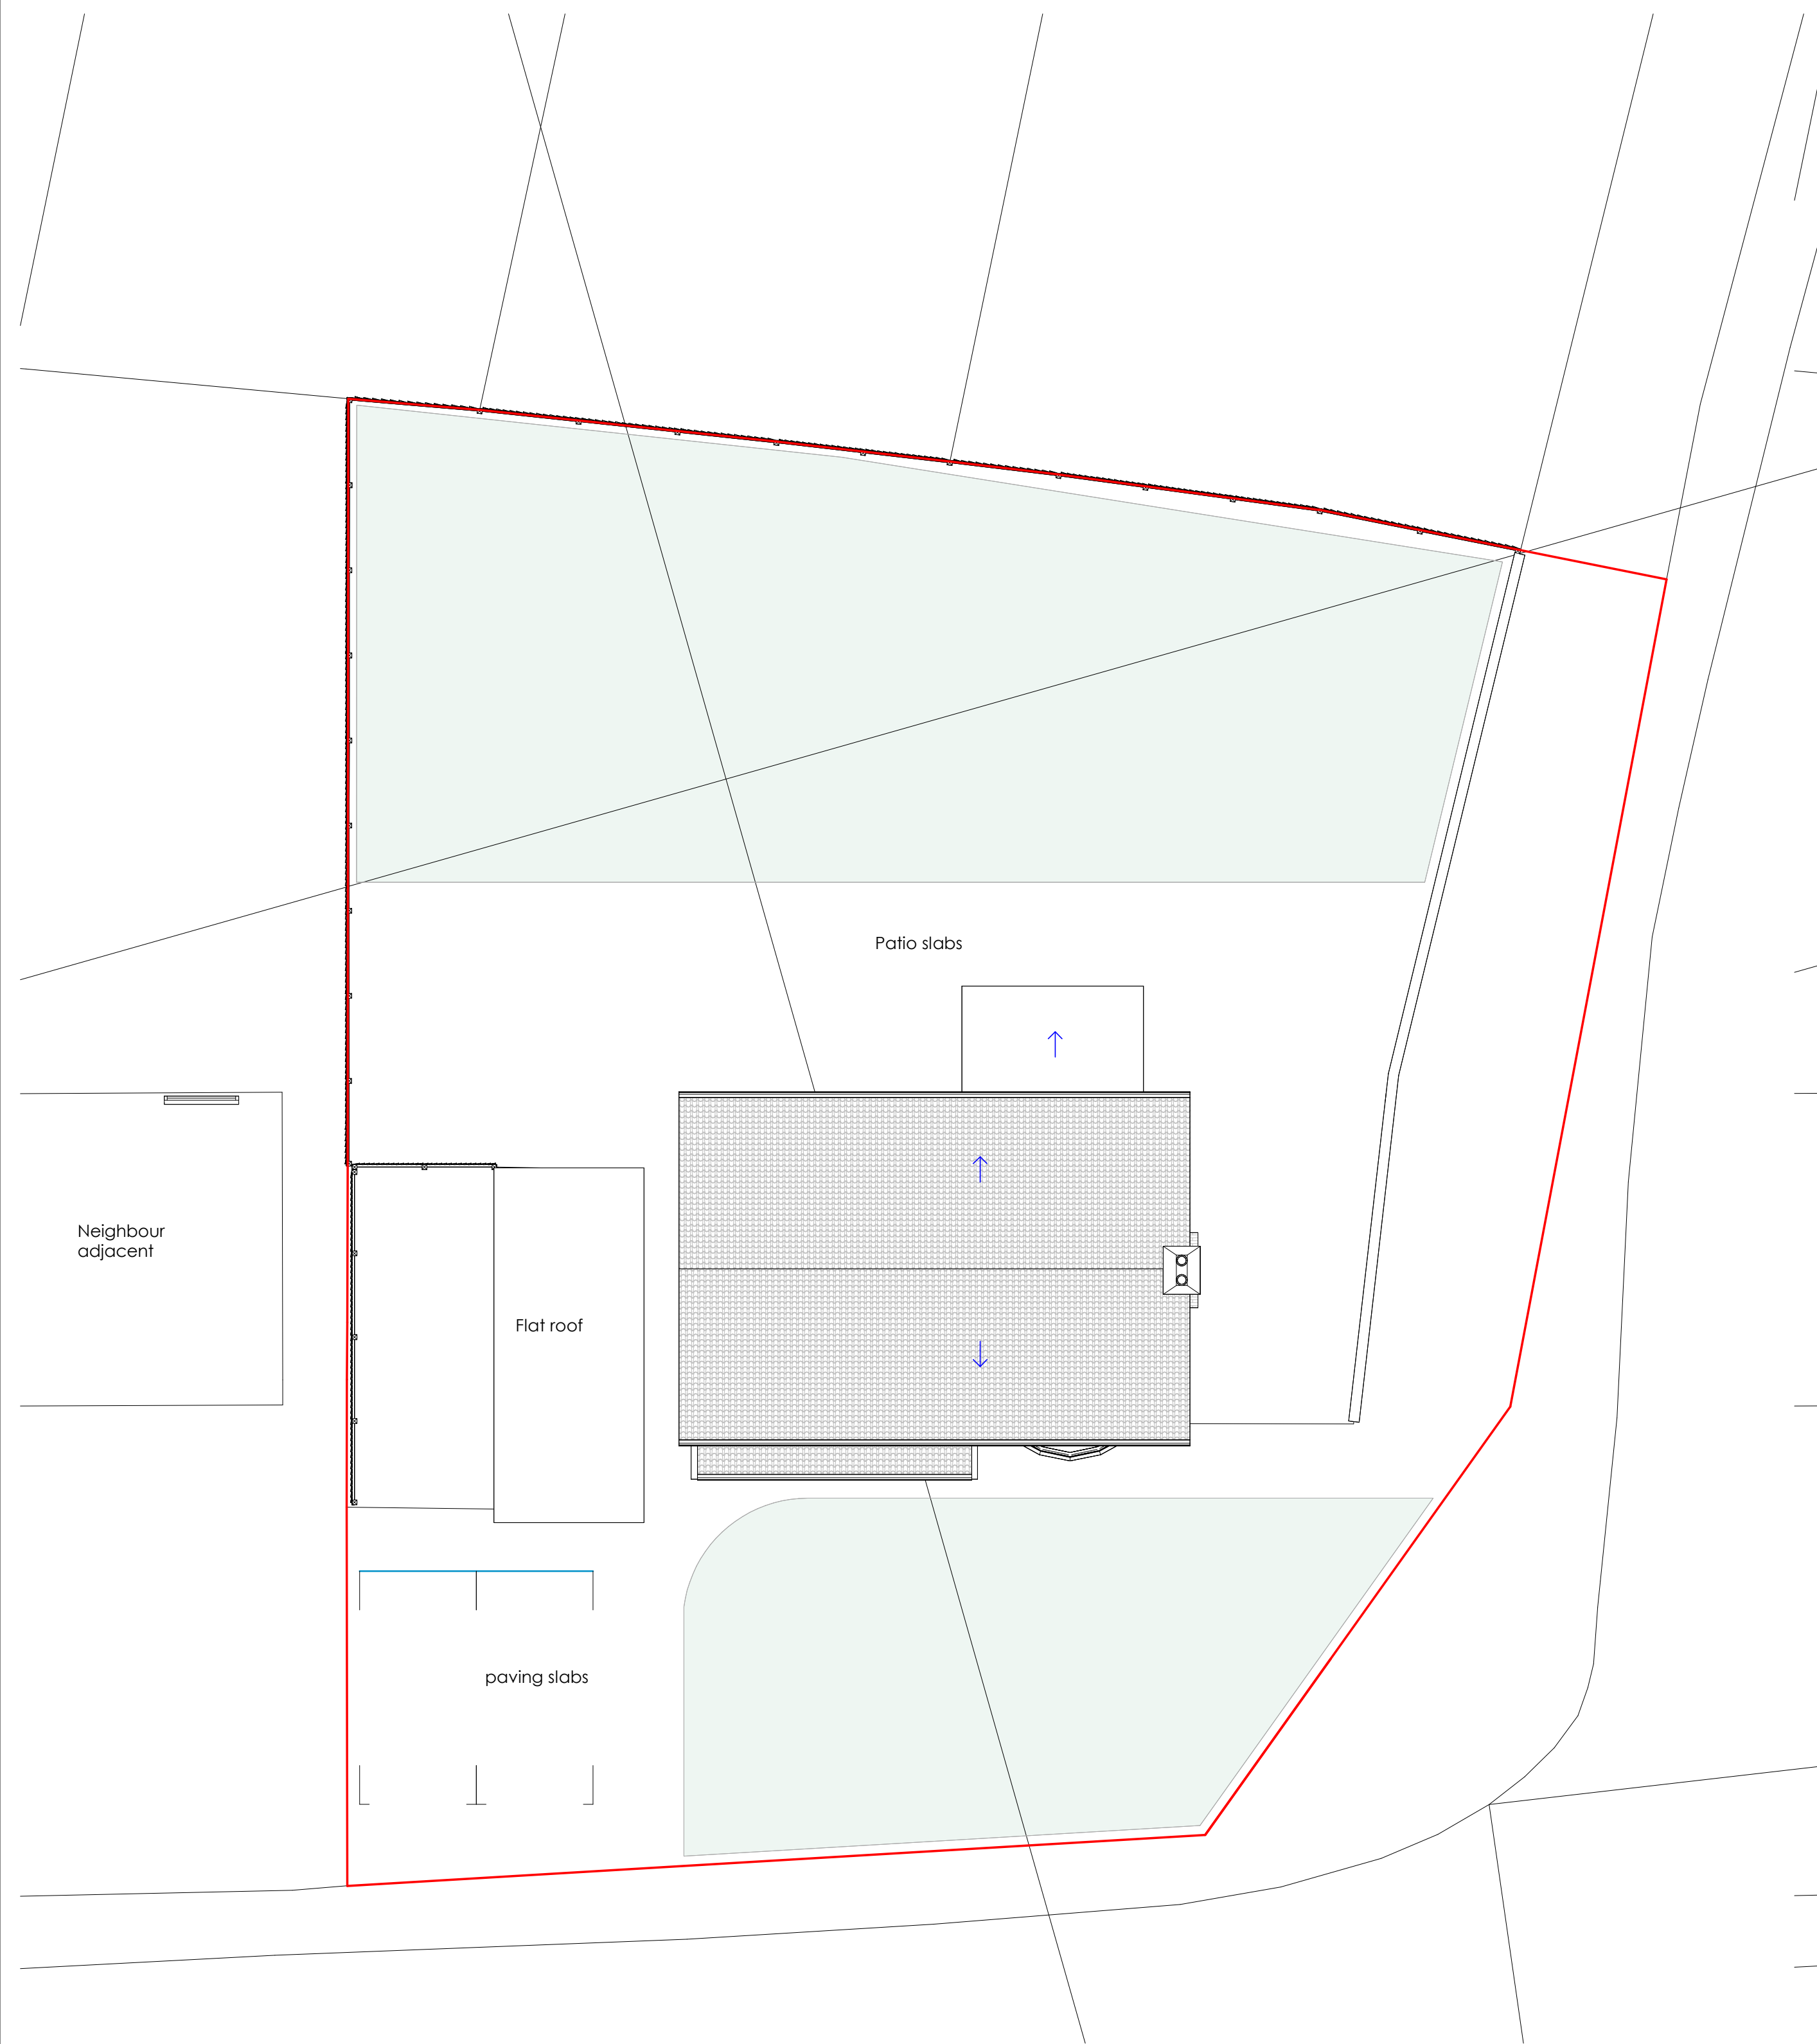

Existing Roof
1 : 100

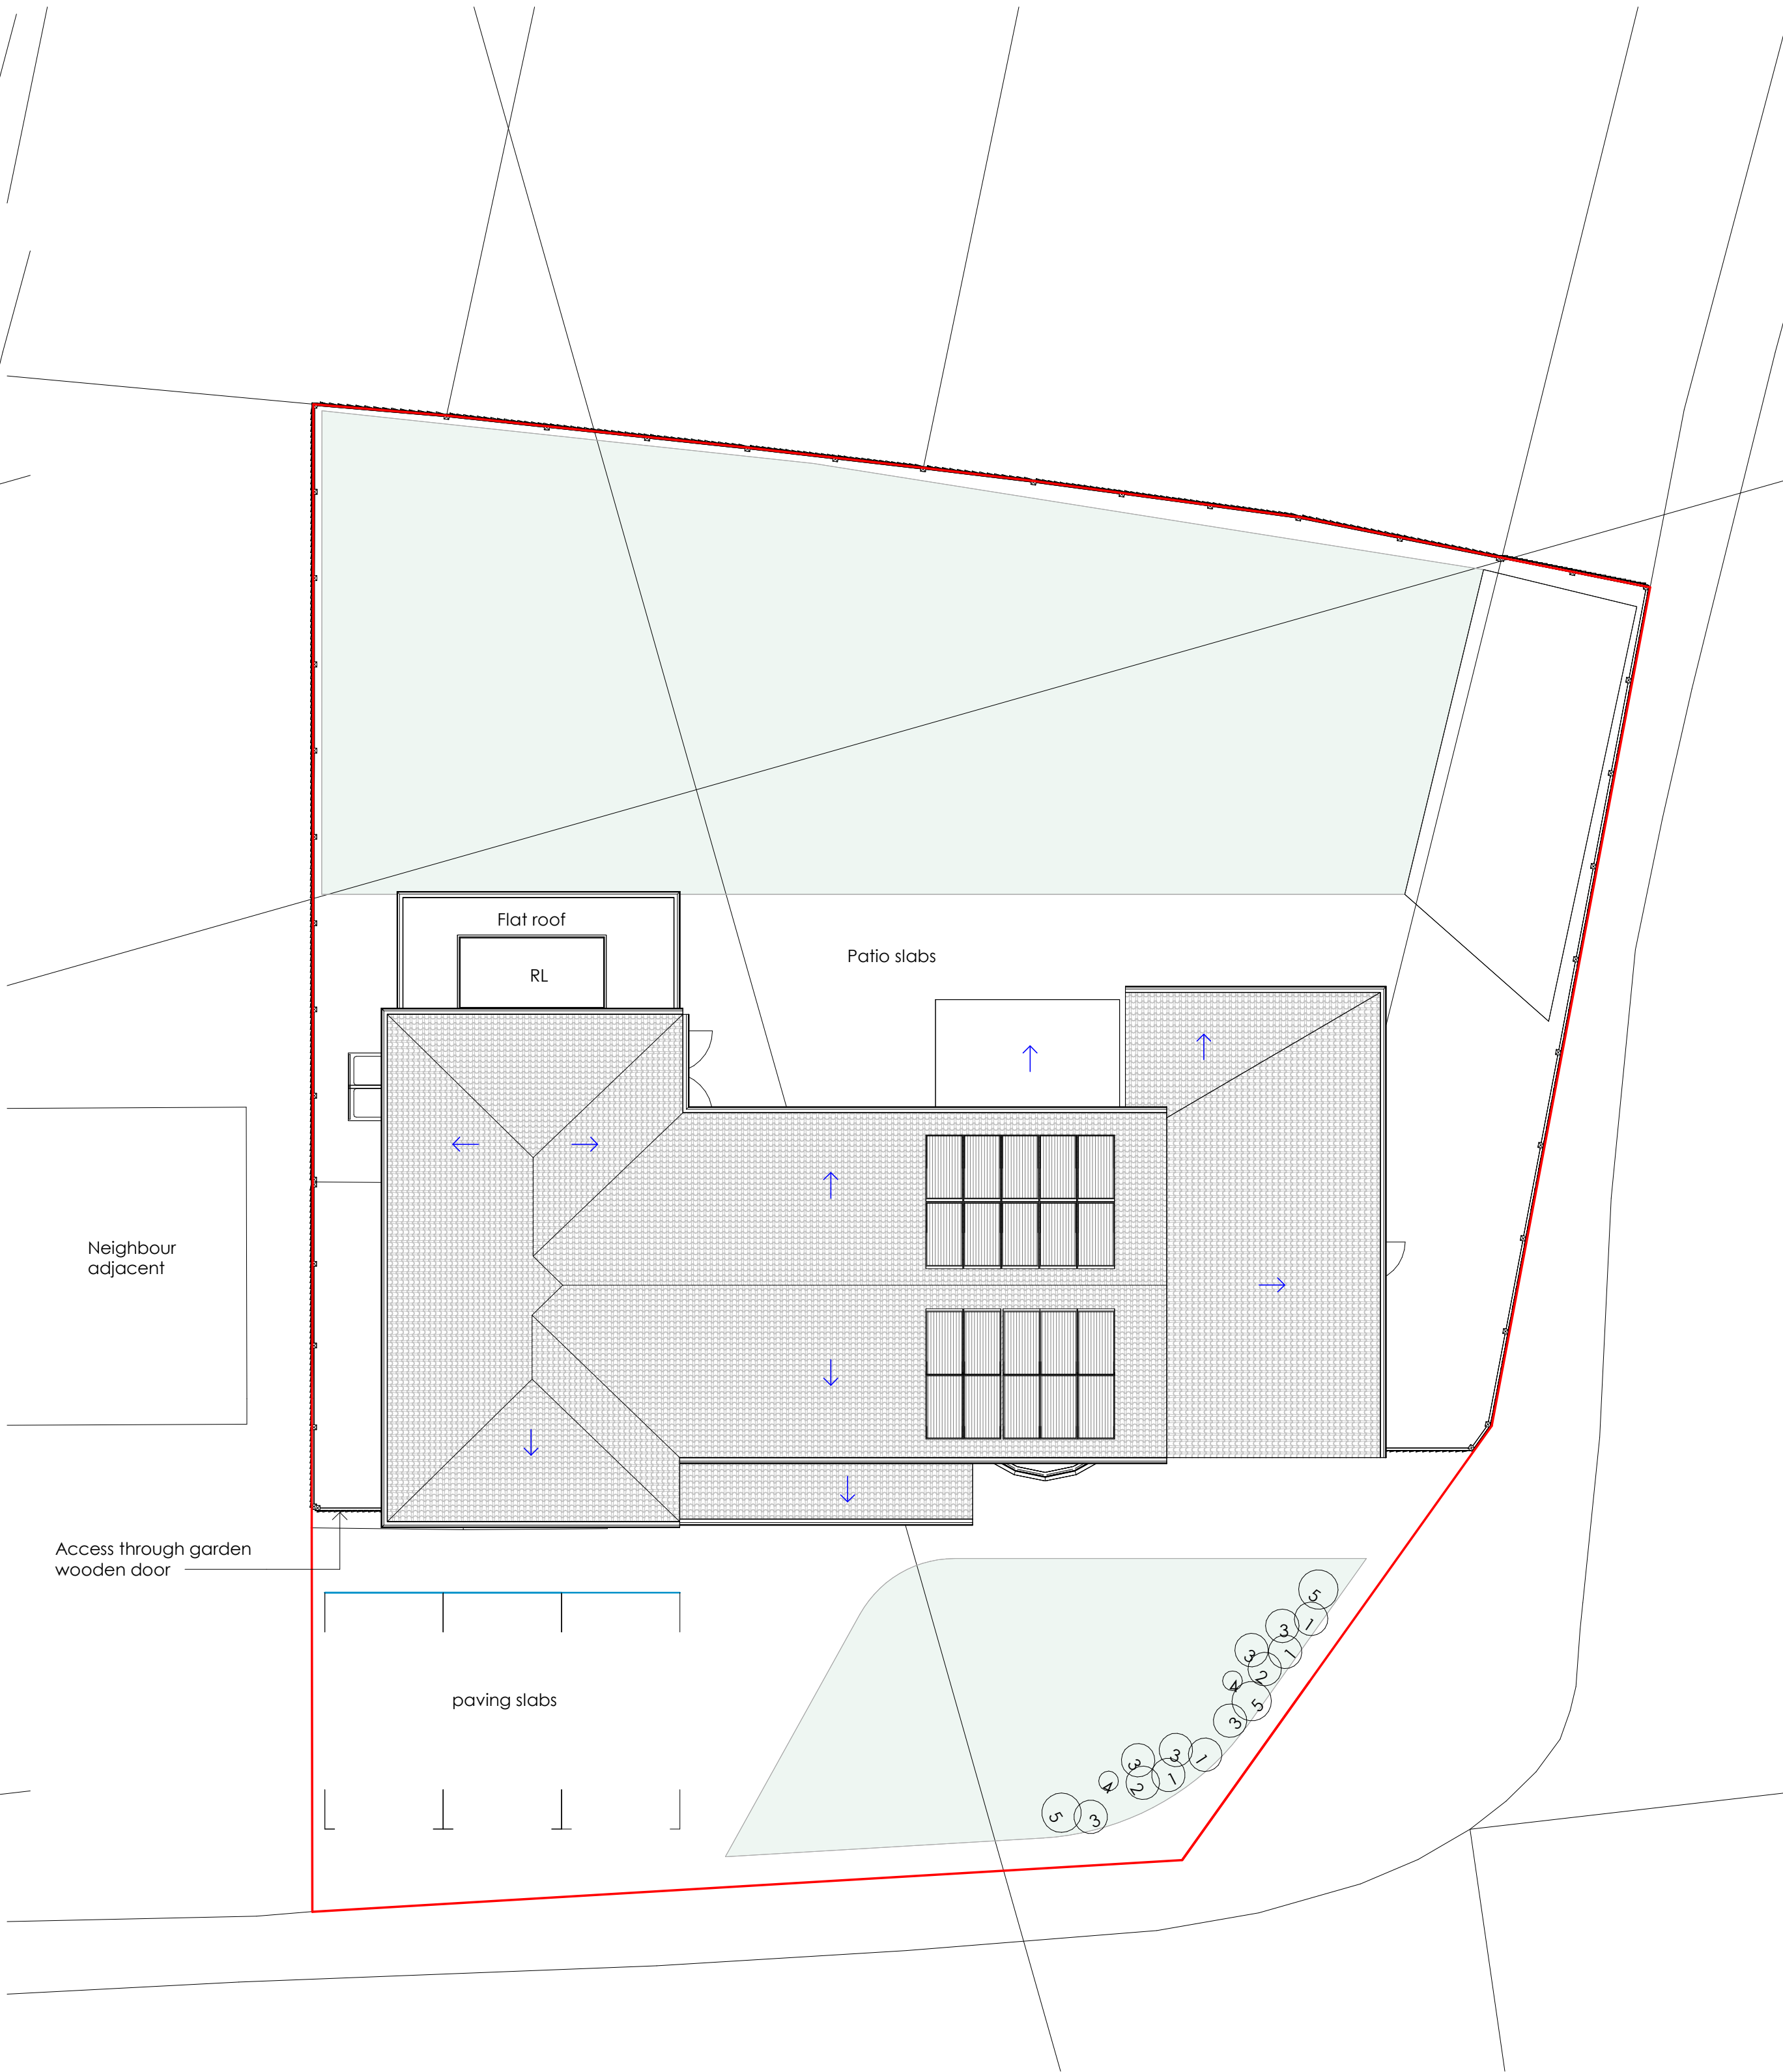

Proposed Roof
1 : 100

REV	DATE	DESCRIPTION
-----	------	-------------

CLIENT ADDRESS

1 Woodrow Drive, Wokingham
RG40 1RU

TITLE

Existing and Proposed Roof Layout

CLIENT

Mrs.Randhawa

DRAWN BY JC	CHECKED BY RB	PROJECT NO. 200
----------------	------------------	--------------------

SCALE (@ A1) As indicated	
------------------------------	--

DRAWING NUMBER PP-200-WK-03	REV
--------------------------------	-----