This drawing is copyright and may not be reproduced without the written consent of the Architect.



FRONT

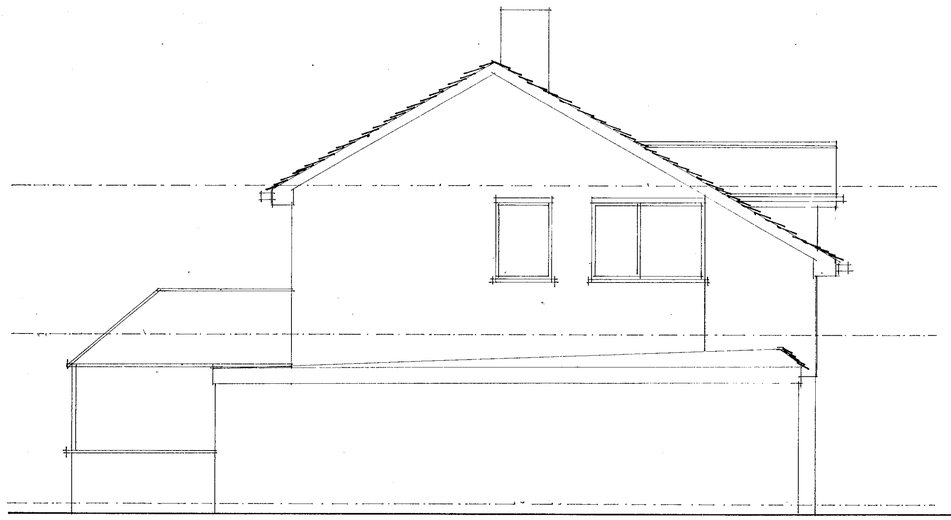

SIDE

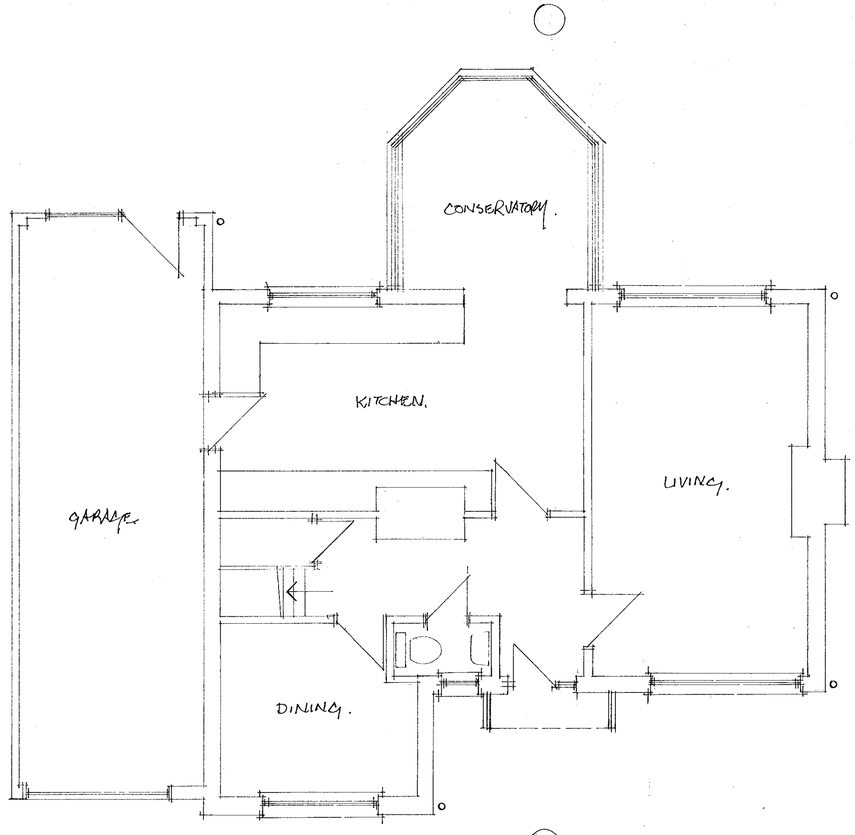

GROUND

north

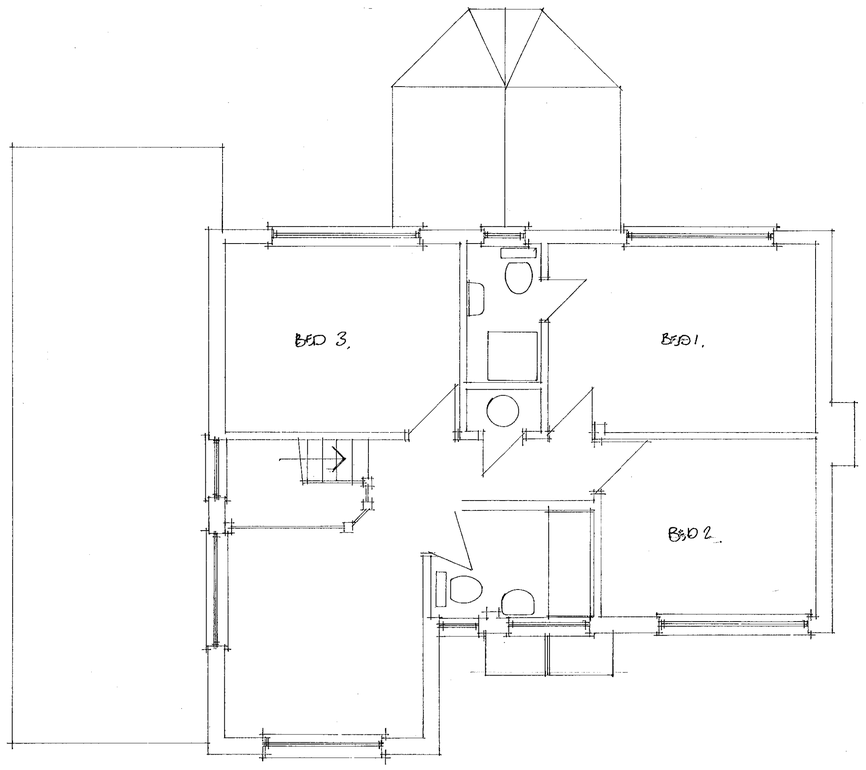

FIRST

W. M. GRAHAM ASSOCIATES
CHARTERED ARCHITECTS
1 Rectory Road,
Wokingham,
Berkshire, RG40 1DJ.
Tel: 0118 9770464
Fax: 0118 9770482

Job
9 PAGES CROFT
WOKINGHAM

PROPOSED

Title
EXISTING PLANS & ELEVATIONS

Scale	Date	Drawn By
1:50	APR. 2000	
Job No.	**Drawing No.**	**Revision**
2286	01	

Artworker DS(UK) 00129

This drawing is copyright and may not be reproduced without the written consent of the Architect.

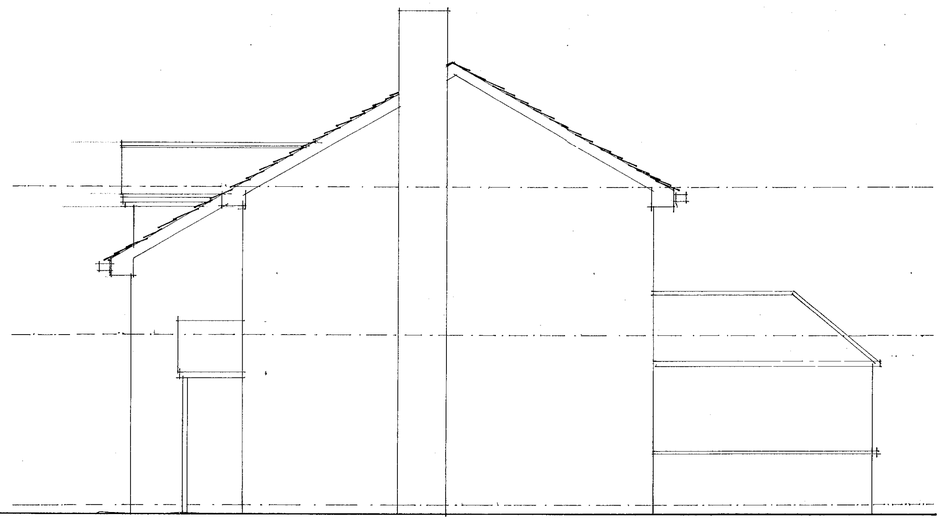

SIDE

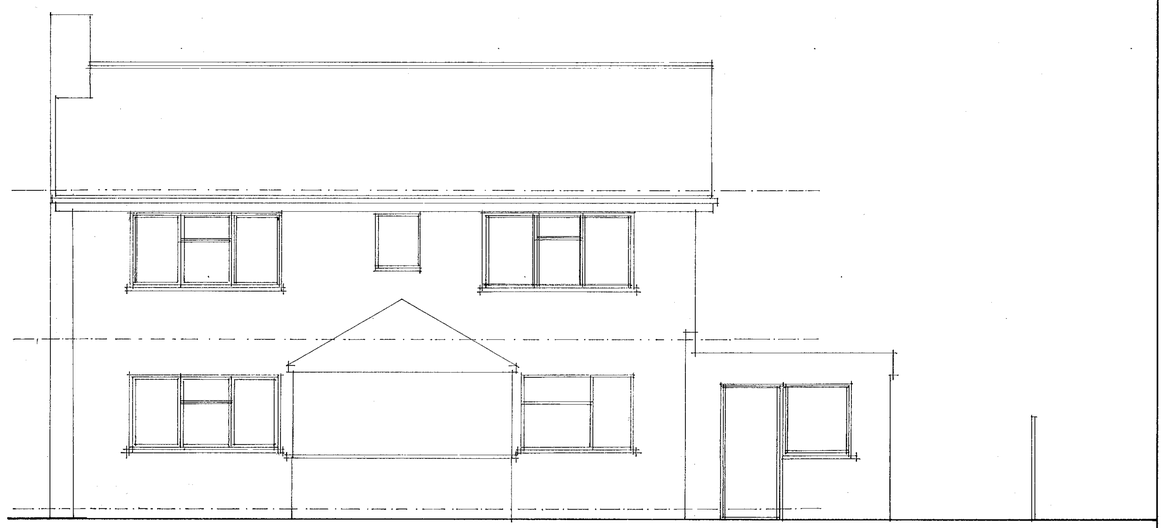

REAR

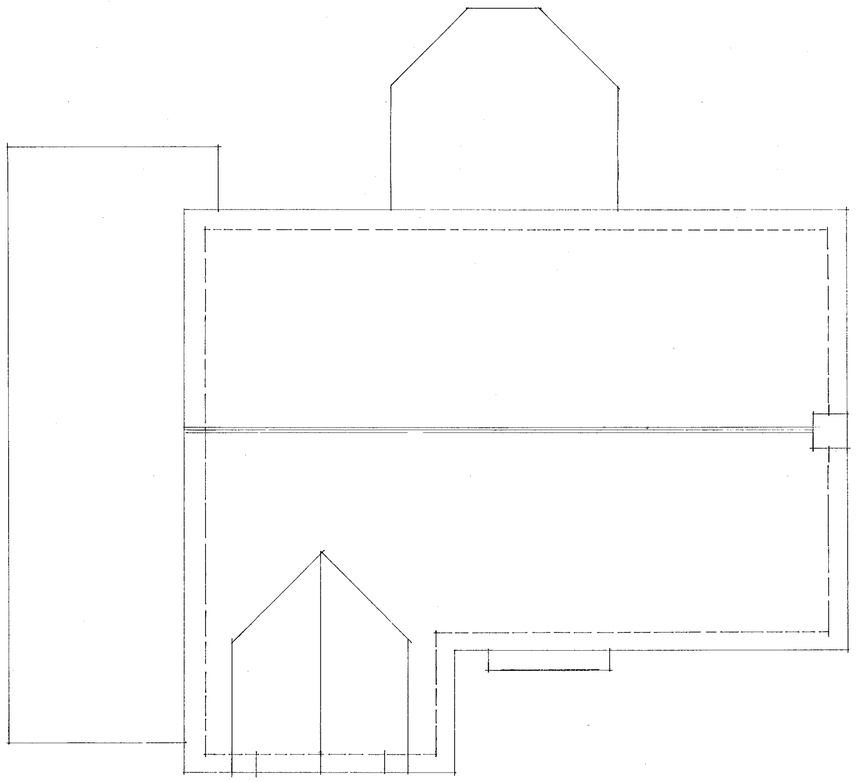

ROOF

W. M. GRAHAM ASSOCIATES
CHARTERED ARCHITECTS
1 Rectory Road,
Wokingham,
Berkshire, RG40 1DJ,
Tel: 0118 9770464
Fax: 0118 9770482

Job
9 PAGES CROFT
WOKINGHAM

Title
EXISTING ELEVATION
& ROOF

Scale 1:50	Date APR 2000.	Drawn By
Job No. 2286	Drawing No. 02	Revision

Artworker DS(UK) 00129

This drawing is copyright and may not be reproduced without the written consent of the Architect.



FRONT

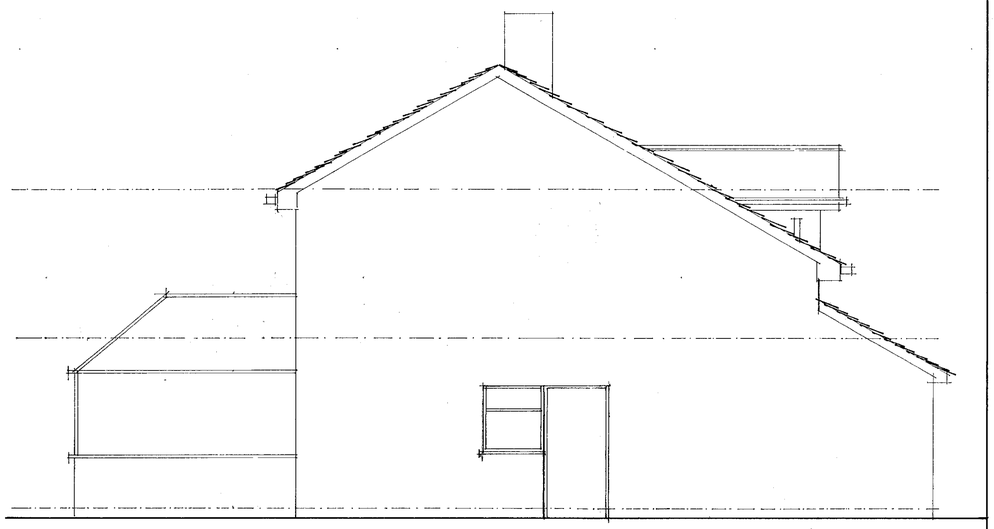

SIDE

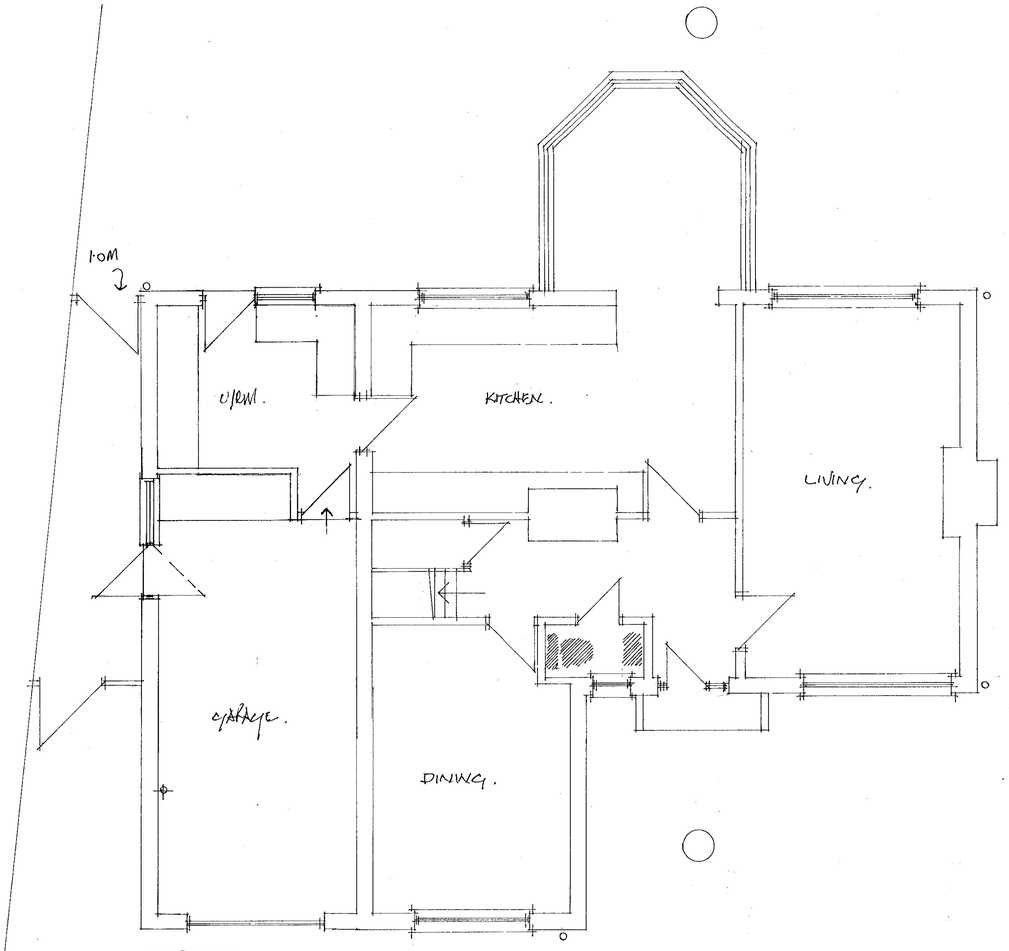

GROUND

north

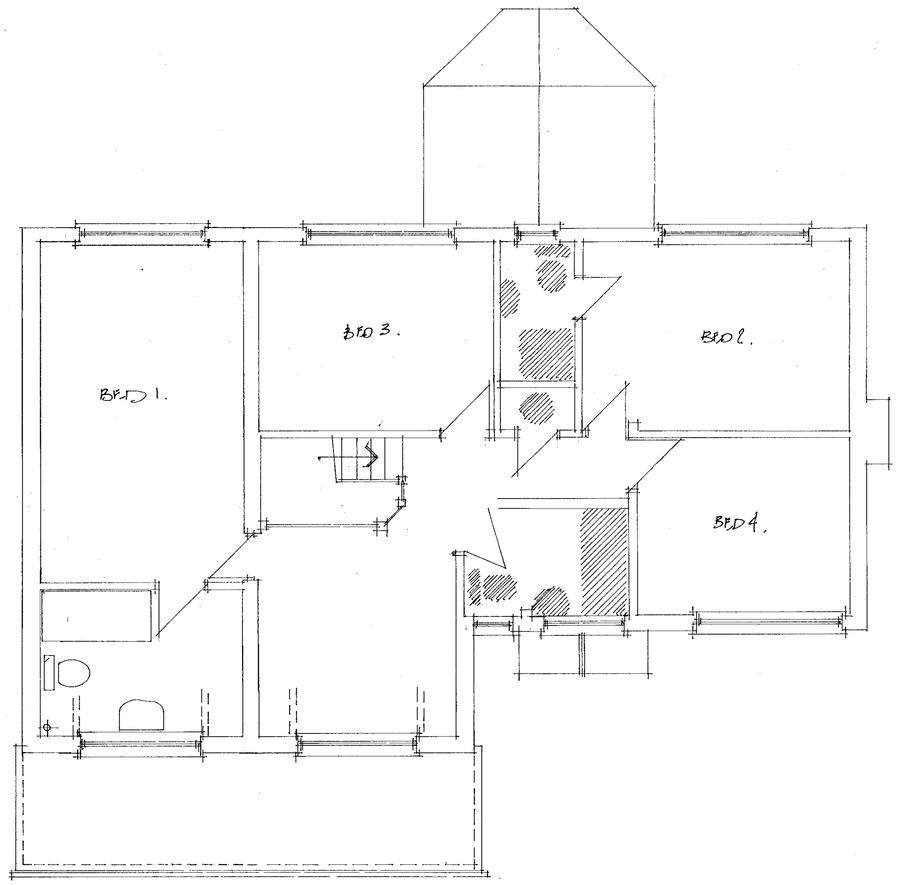

FIRST

C.P.MAY2000* 1448

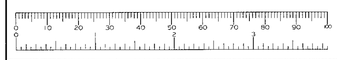

W. M. GRAHAM ASSOCIATES
CHARTERED ARCHITECTS
1 Rectory Road,
Wokingham,
Berkshire, RG40 1DJ,
Tel: 0118 9770464
Fax: 0118 9770482

Job
9 PAGES CROFT
WOKINGHAM

APPROVED

Title
PROPOSED PLANS
& ELEVATIONS

Scale 1·50.	Date MAY. 2000	Drawn By
Job No. 2286	Drawing No. 03	Revision

D 3/8/00.

Artworker DS(UK) 00129

This drawing is copyright and may not be reproduced without the written consent of the Architect.

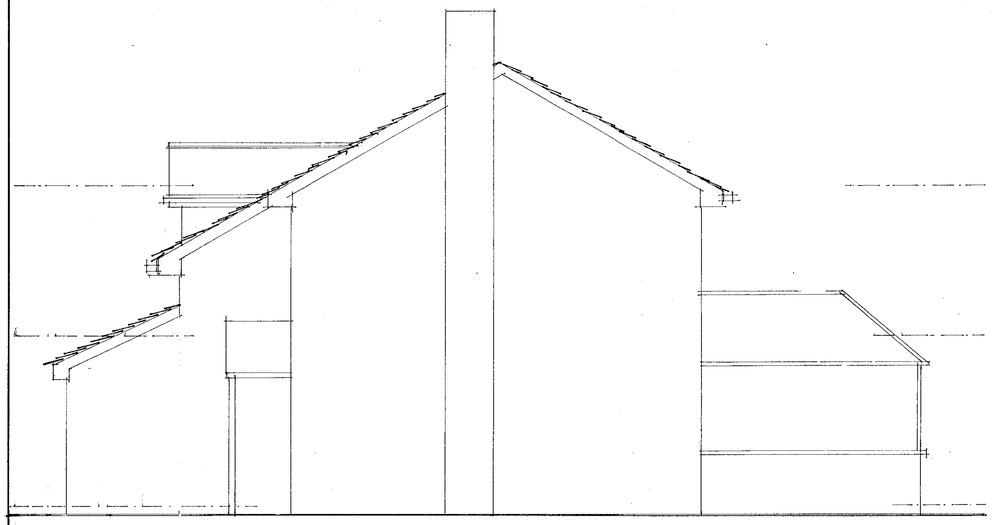

SIDE



REAR

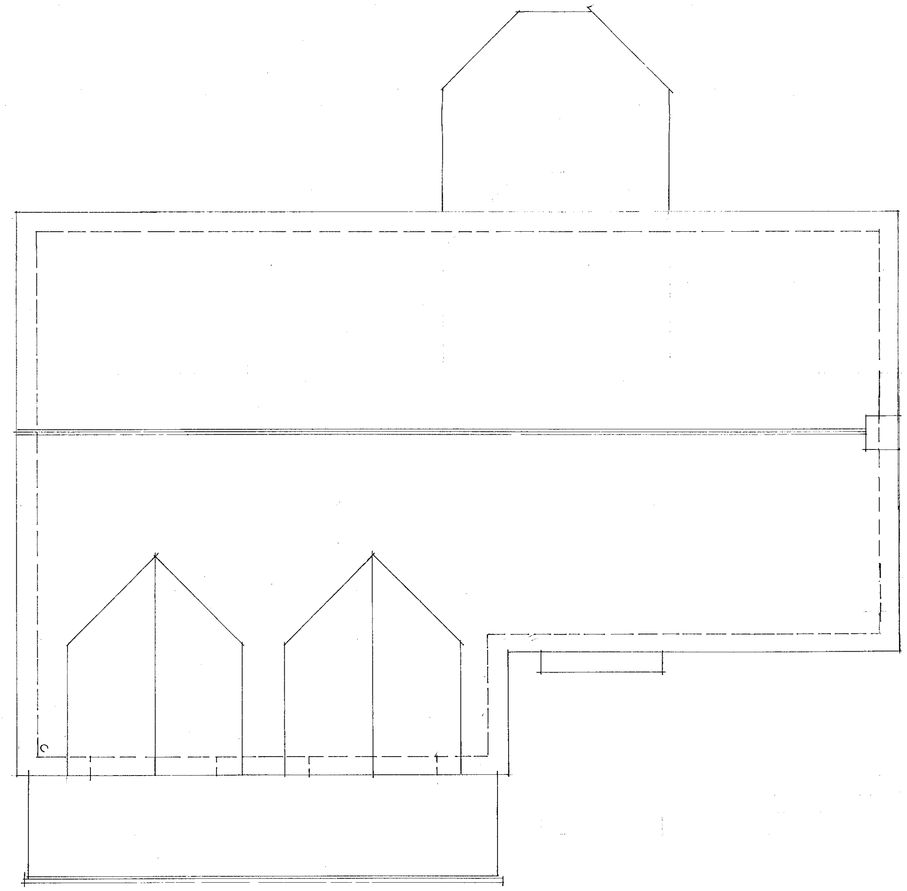

ROOF

CC.MAY2000 1448

W. M. GRAHAM ASSOCIATES
CHARTERED ARCHITECTS
1 Rectory Road,
Wokingham,
Berkshire, RG40 1DJ,
Tel: 0118 9770464
Fax: 0118 9770482

Job
9 PAGES CROFT
WOKINGHAM

APPROVED

Title
PROPOSED ELEVATIONS
& ROOF

Scale 1:50	Date MAY 2000	Drawn By
Job No. 2286	Drawing No. 04	Revision

Artworker DS(UK) 00129