



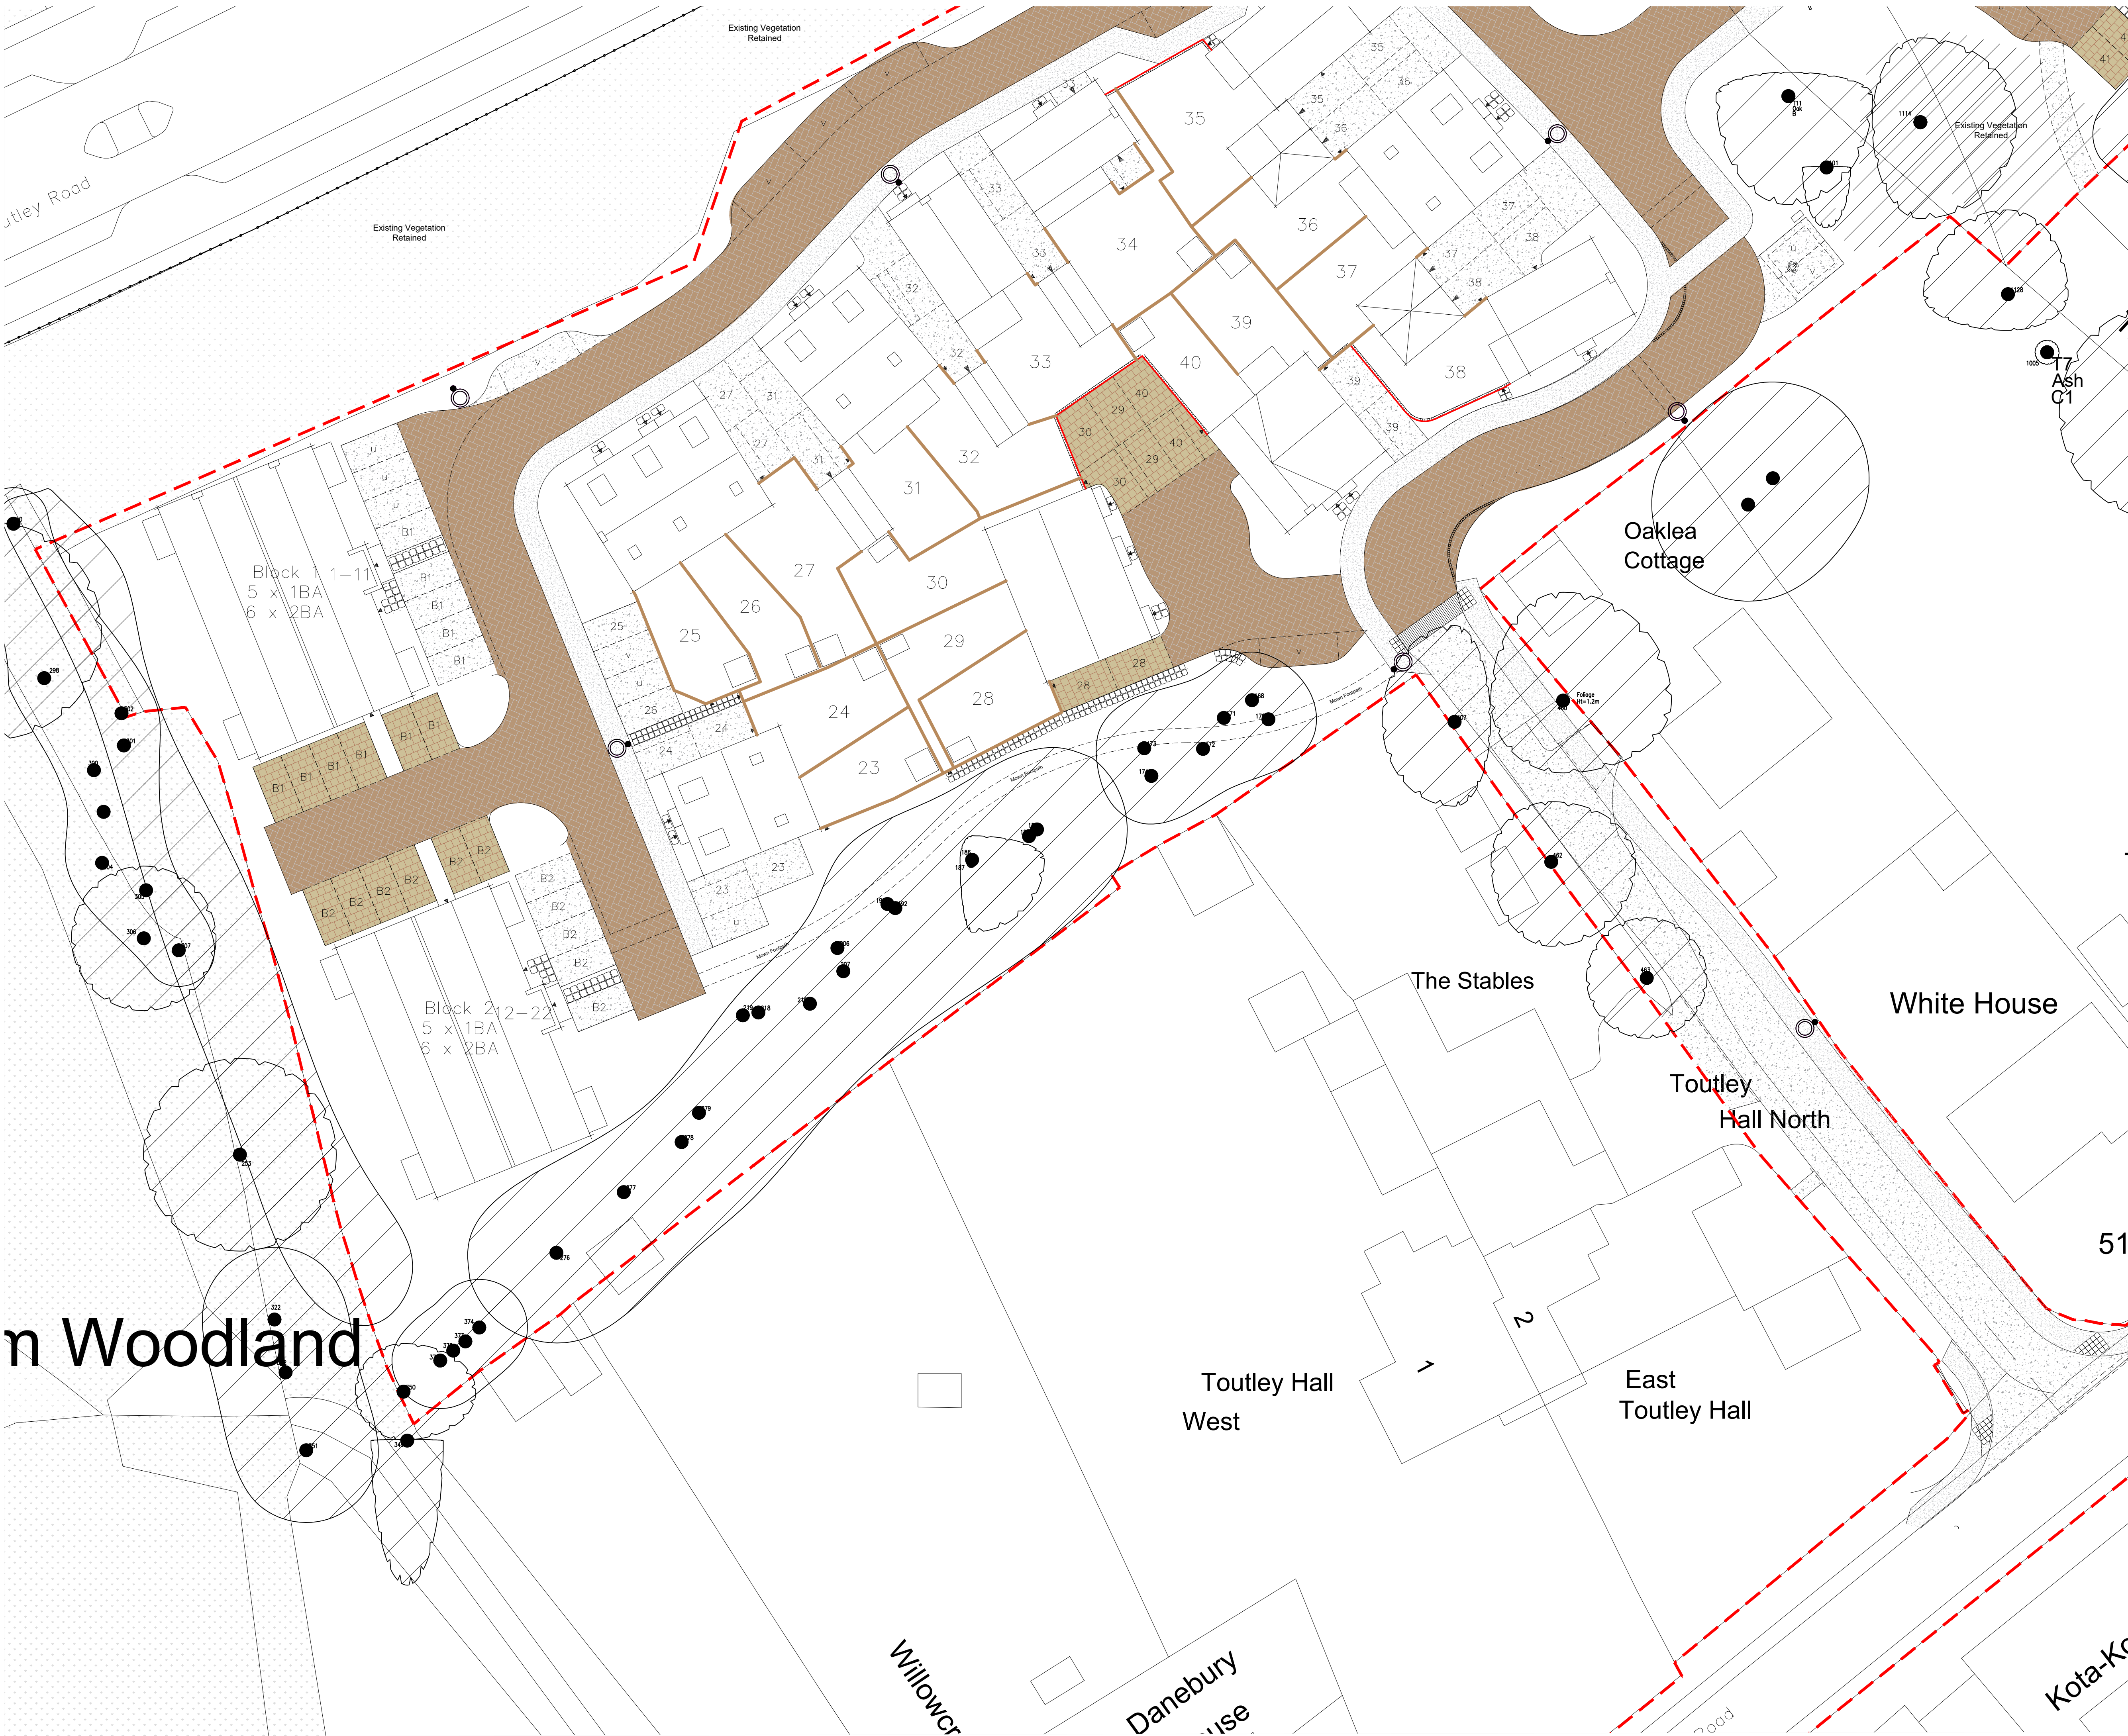

NOTES:
Based upon the Ordnance Survey map with permission of Her Majesty's Stationary Office, © Crown Copyright.
Aspect Landscape Planning Ltd, West Court, Hardwick Business Park, Noral Way, Banbury OX16 2AF.
Licence 10004546
Copyright reserved

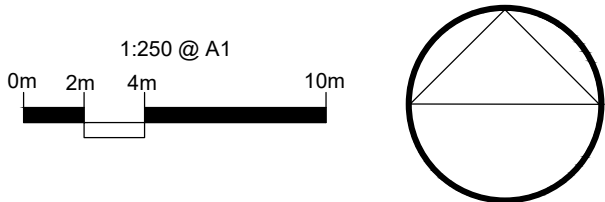

- HARD KEY:**
- Site Boundary
 - Asphalt
Located on Driveways and Paths
 - Road Permeable Block Paving
Hydropave Pedesta or Similar
Bracken or similar approved.
Staggered Pattern
(200 x100 x 80mm)
Boarder double row block
(200 x100 x80mm)
 - Driveway Permeable Block Paving
Hydropave Tegula Duo or Similar
Cedar or similar approved.
Staggered Pattern
(208,173 x 173 x 60mm)
Boarder single row tegula block
(173 x173 x60mm)
 - Tobermore Textured Flags
Located to dwelling frontages
Buff or similar approved.
Stack Bond Pattern
(600 x 600 x 50mm)
 - Tactile paving
(specification to engineer requirements)
 - Granite Sett Paving Band
100x100x100mm
 - Timber-edged Hoggin Footpath
25 mm x 150 mm treated softwood timber
edge fixed to 50 mm x 450 mm treated
softwood timber pegs at 1m intervals.
100mm depth sub-base and geotextile
membrane with 40-50 mm depth surface
course of compacted crushed aggregate.
Buff hoggin surface max.
10 mm size or similar approved.
This includes a dust binder to surface to stabilise i
 - Timber 1.8m Close Boarded Fence
 - 1.8m High Brick Wall
(see Architects plans for details)

51 See 8814.FCP.3.0 C for footpath connection details

HARD LANDSCAPE NOTES
All detailed hard surface information is to be built up to required depths set out by the project engineer and reviewed to ensure sufficient construction requirements are achieved. For specific build up and kerb requirements to specified products please see supplier technical information and relevant BS requirements. All Kerbs and Edging to be used when necessary where there is a change in surface. Any additional safety attenuation fencing should be confirmed by the drainage and CDM coordinator to ensure sufficient safety measures are in place and included within the drainage design information.

B	23.02.26	Update to client's comments	ML	CW
A	08.06.25	Updated to Client comments and revised layout	CW	CW
REV	DATE	NOTE	Drawn	Chk'd

aspect landscape planning

TITLE
Old Forest Road, Winnersh
Hard Landscape Plan 1 of 2

CLIENT
Elstree Land

SCALE	DATE	DRAWN	CHK'D
1:250@A1	MAY 2025	CW	CW
DRAWING NUMBER	REVISION		
8814.HSP.2.0	B		