


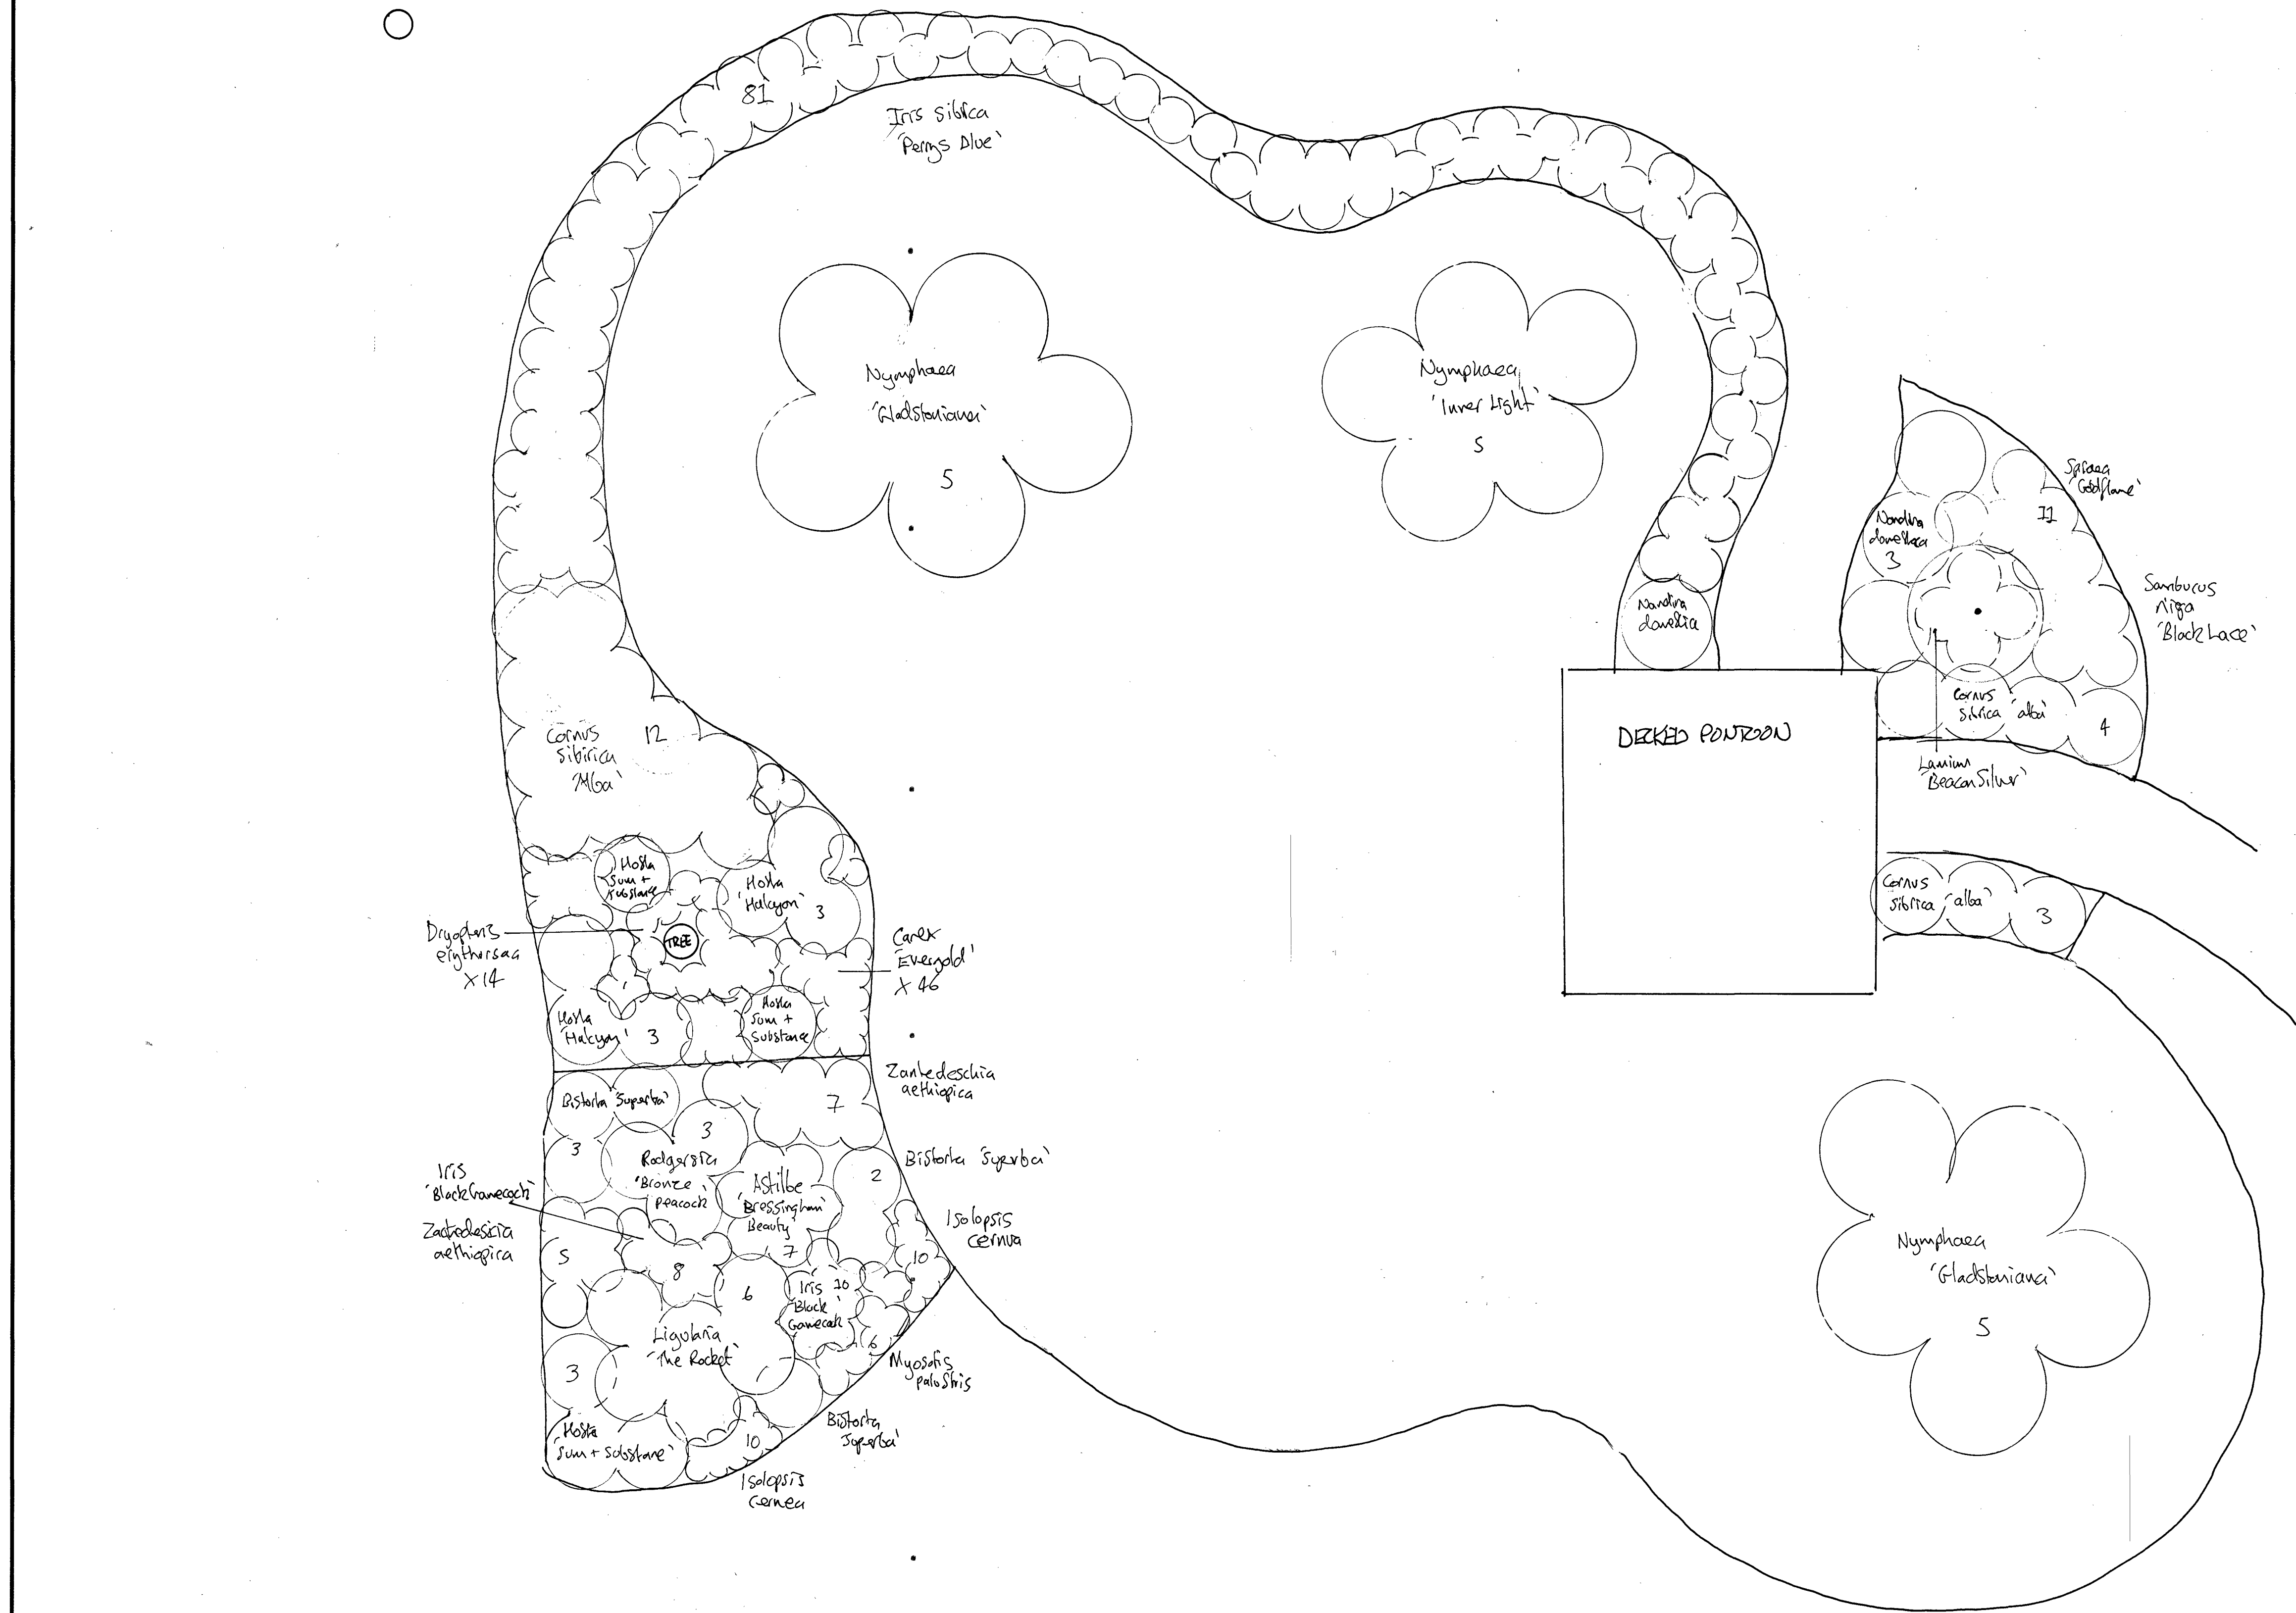

NOTES
All dimensions must be checked on site and not scaled from this drawing.

E		
D		
C		
B		
A		
	Date	Revisions

© copyright
ROBIN IDESON DESIGN
24 WOLFORD RD
CREATON
NORTHANTS
NN6 8UH
01604 385085
07774 777415

Client
GTO ENGINEERING

Job Title
GTO HOUSE

Drawing Title
PLANTING PLAN(4)
LAKE AREA

Scale 1:50 @ A1

Date APR 26 Drawn by RLMT

Drg. No. 2608/06 Rev.