


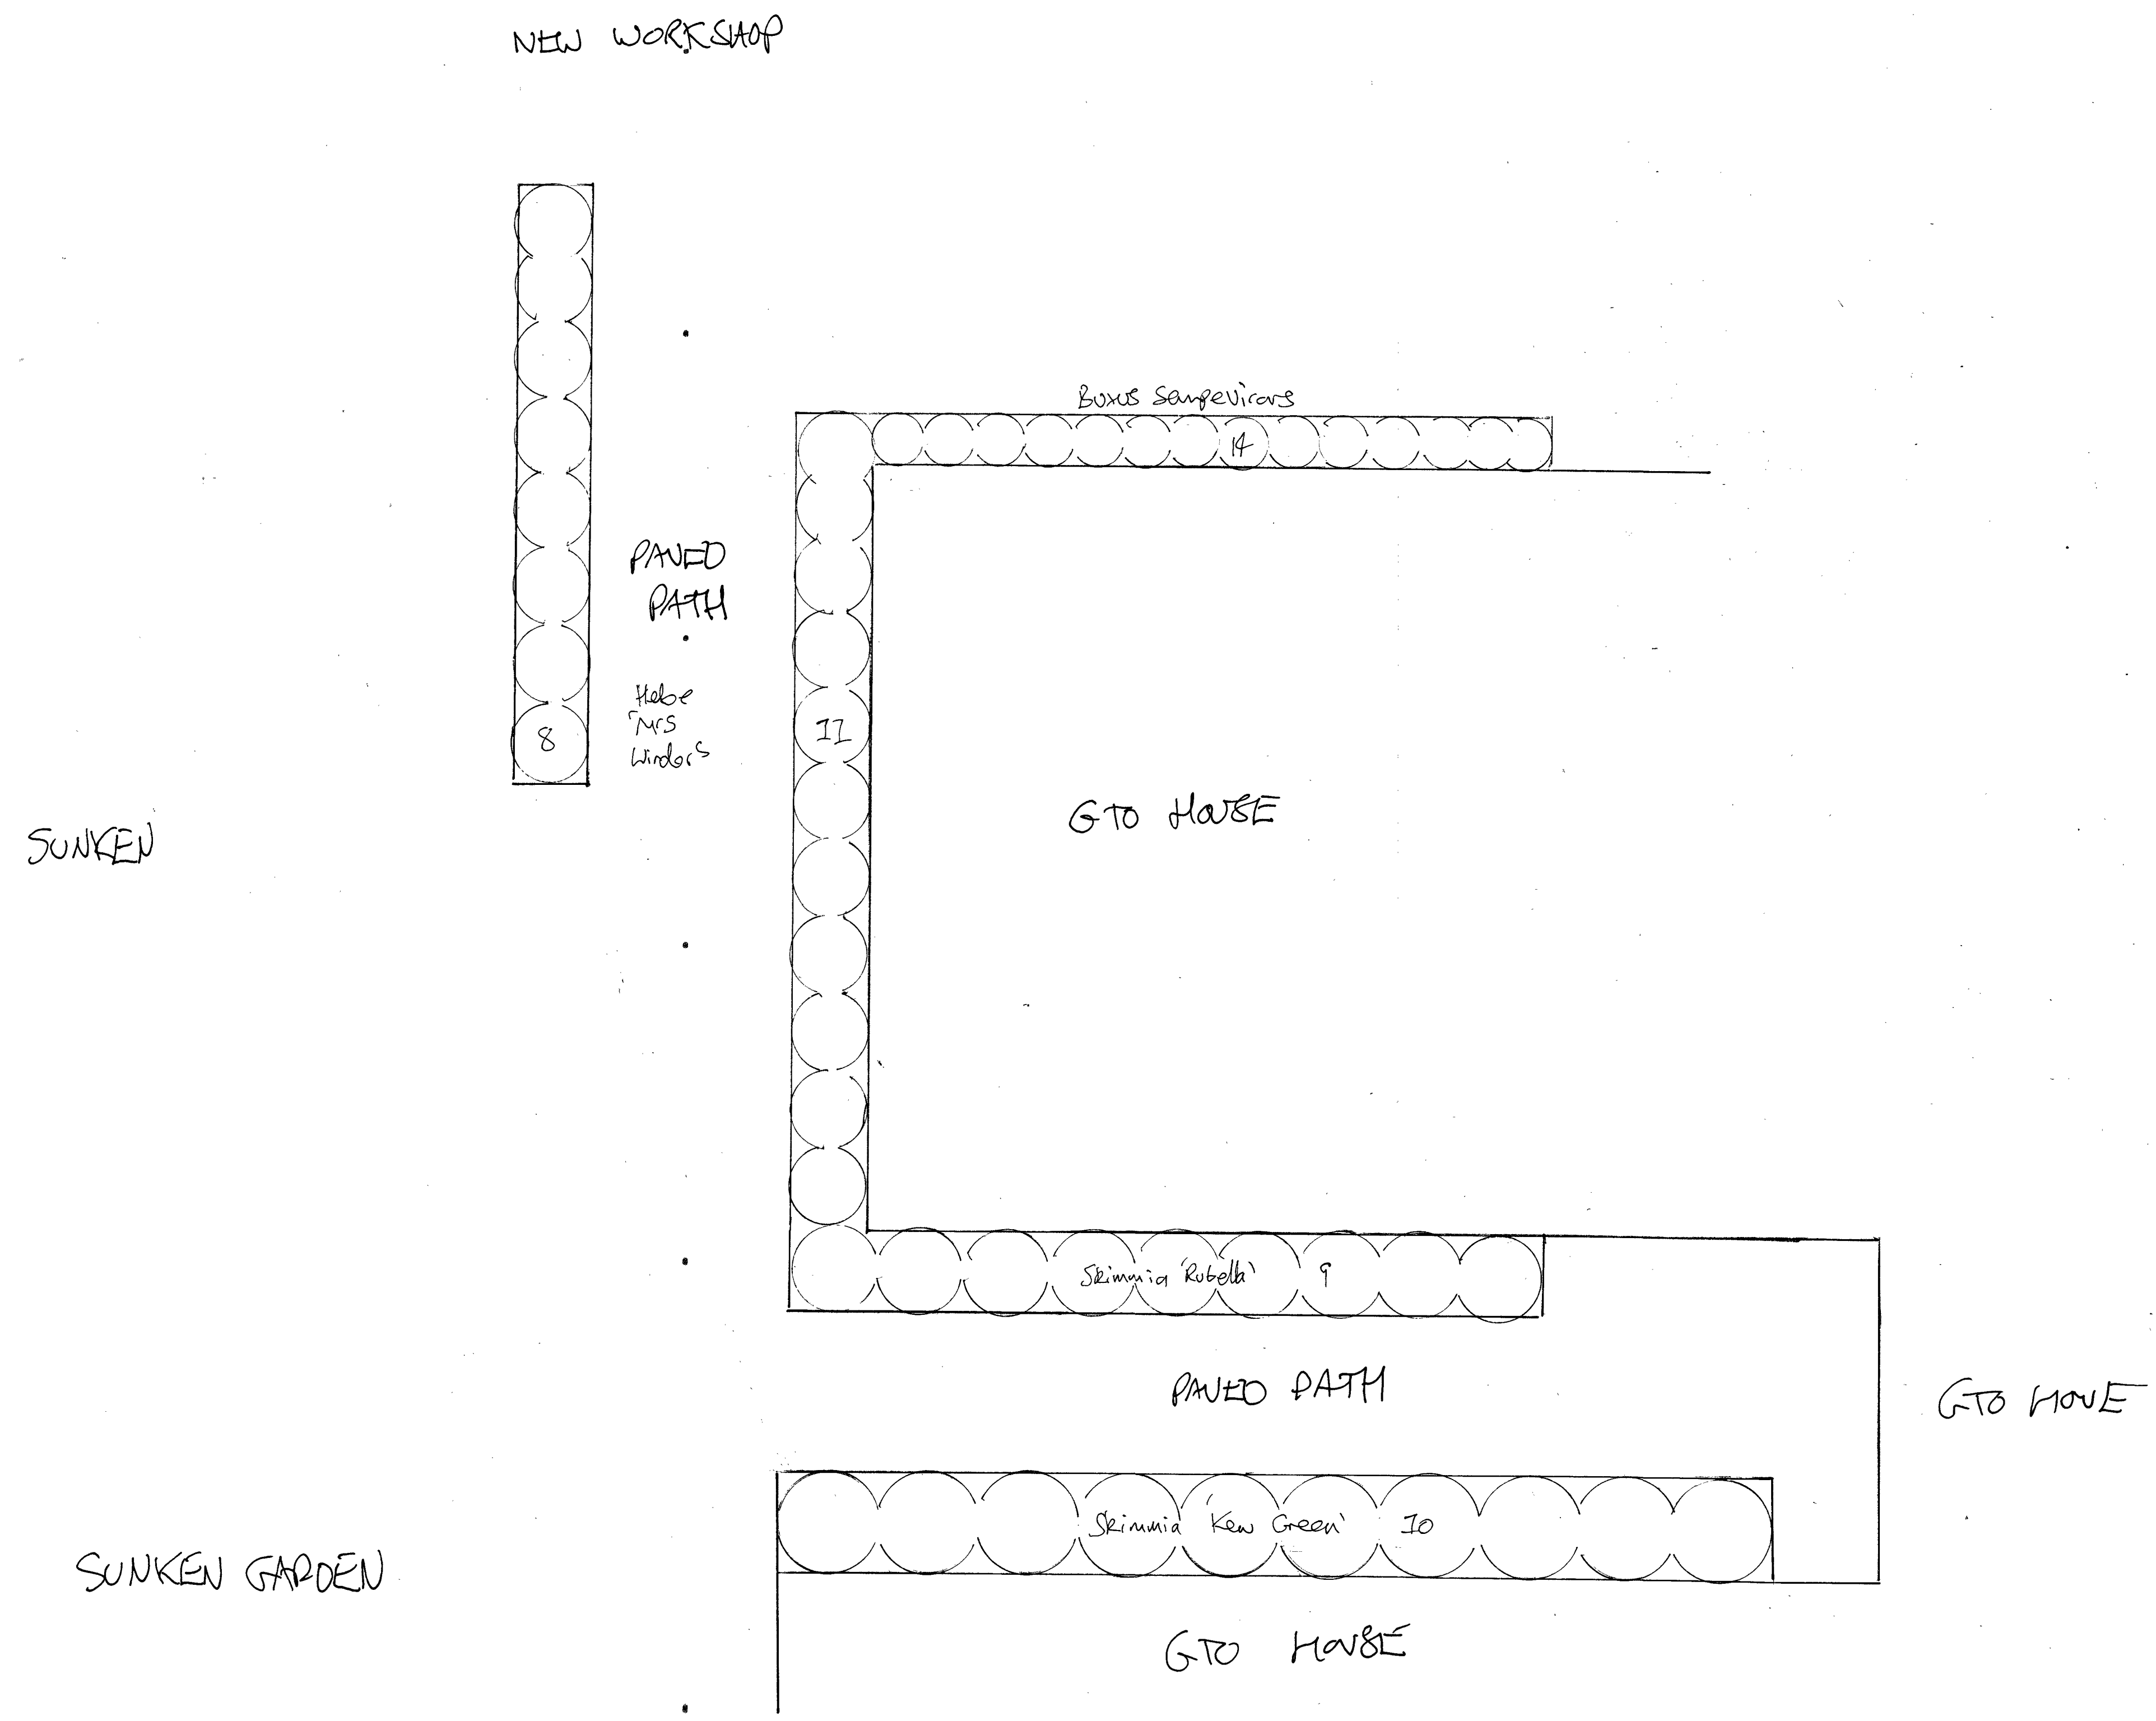

NOTES
All dimensions must be checked on site and not scaled from this drawing.

E		
D		
C		
B		
A		
	Date	Revisions

© copyright

ROBIN IDESON DESIGN
24 WILFORD RD
CRATON
NORSHANTS
NN6 8NH
01604 388085
07974 747415

Client
GTO ENGINEERING

Job Title
GTO HOUSE

Drawing Title
PLANTING PLAN (6)
NARROW BORDER AT
SIDE OF GTO HOUSE

Scale
1:50 @ A1

Date
APR 26

Drawn by
LMI

Drg. No.
2608/28

Rev.