


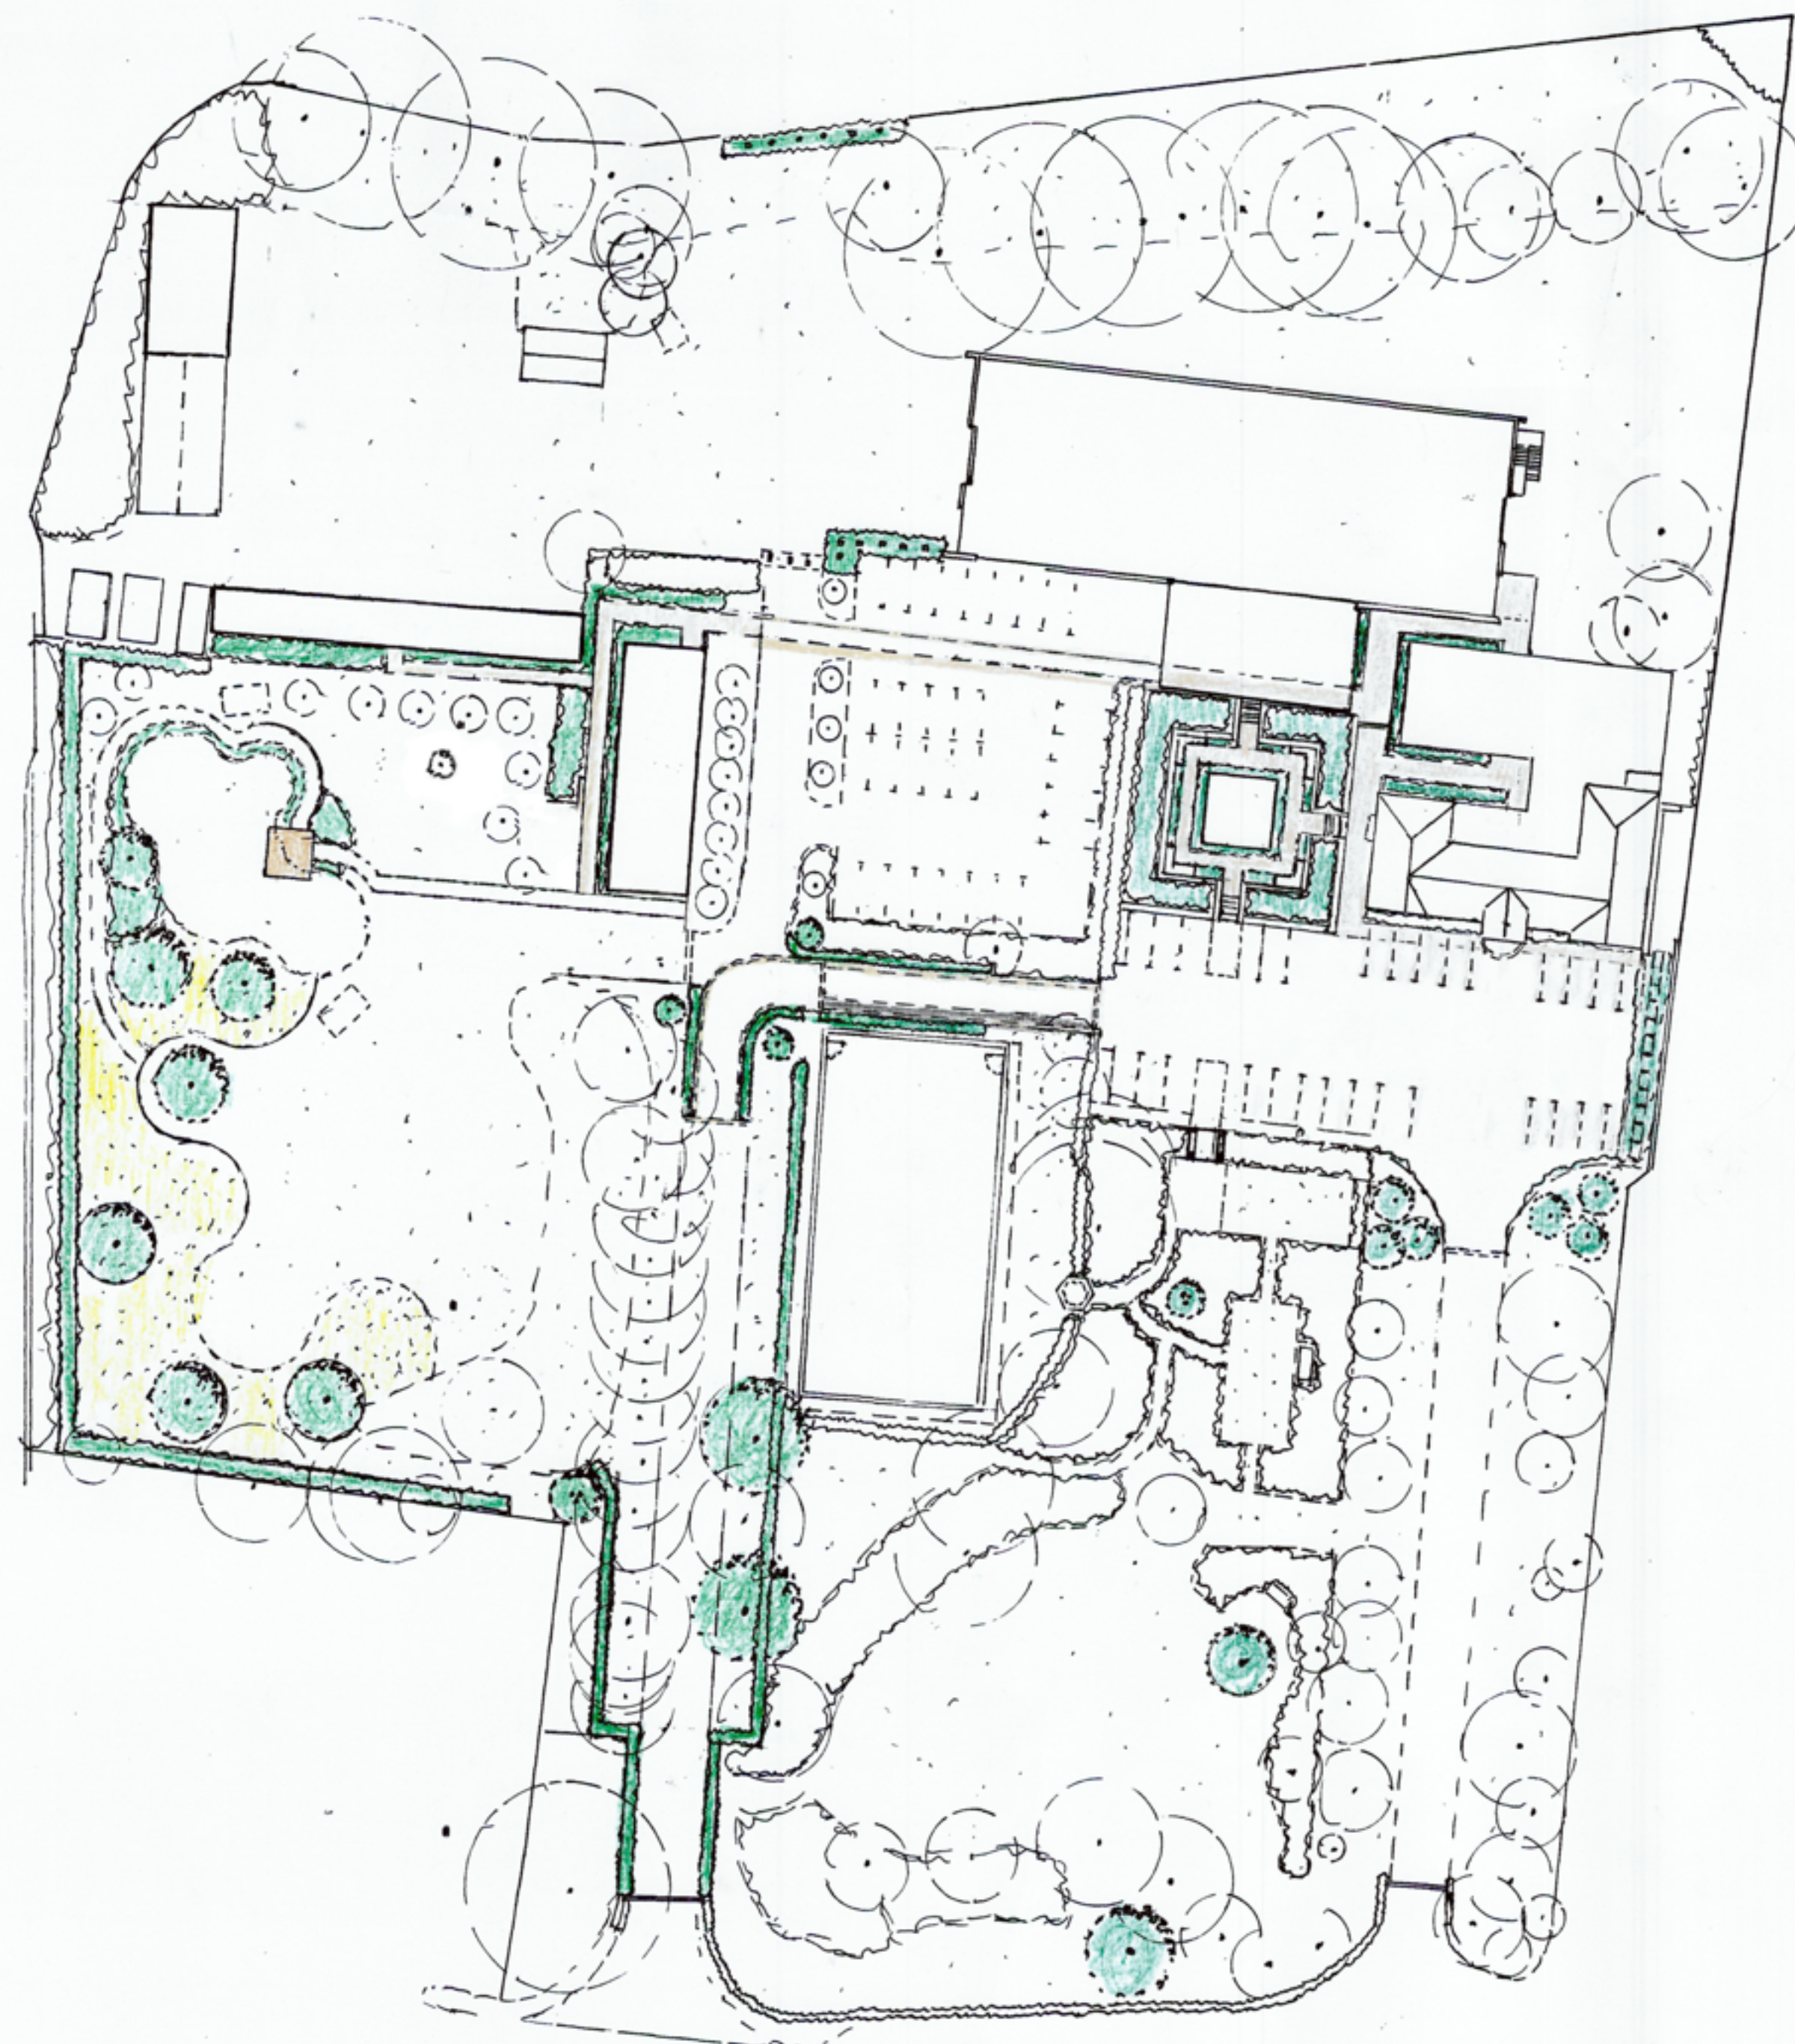


NEW PLANTING + NEW HARDLANDSCAPING

- AREAS OF NEW MIXED SHRUB AND TREE PLANTING
SEE 2608/3 - 2608/9
- AREA OF NEW WILDFLOWER MEADOW
SEE 2608/9
- NEW PAVING AND EDGING
PAVING SLABS ARE GREY LIMESTONE TBD
EDGING IS GREY LIMESTONE SETTS TBD
- AREAS OF NEW COMPOSITE DECKING TBD
- AREA OF NEW TARMAC DRIVEWAY
NARROW WIDTH ADDED TO THE NORTH OF
THE TENNIS COURT TO SLIGHTLY
ENLARGE DRIVEWAY PATH

NOTE: ALL OTHER AREAS OF PLANTING REMAIN

NOTES
All dimensions must be checked on site and not
scaled from this drawing.

TREES

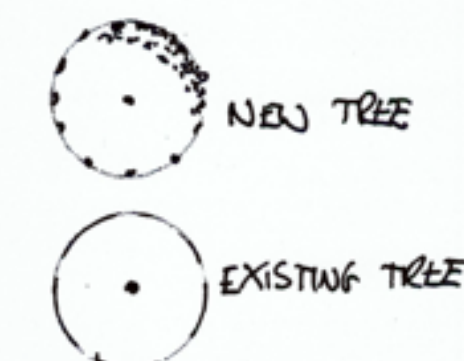

E		
D		
C		
B		
A	MNR 26	REVISIONS - NEW TREE - CHANGING ROAD
	Date	Revisions

© copyright

ROBIN IDEON DESIGN
24 WELFORD RD
CREATON
NORTHANTS
NN6 8UH
01604 385058
07704 797615

Client

GTO ENGINEERING

Job Title

LANDSCAPE AT
GTO MANSION

Drawing Title

LAYOUT OF NEW
PLANTING AND
HARD LANDSCAPING
PLAN

Scale 1:500 @ A1 2 3 10

Date APR 26 Drawn by RLMI

Drg. No. 2608/10 Rev. A