


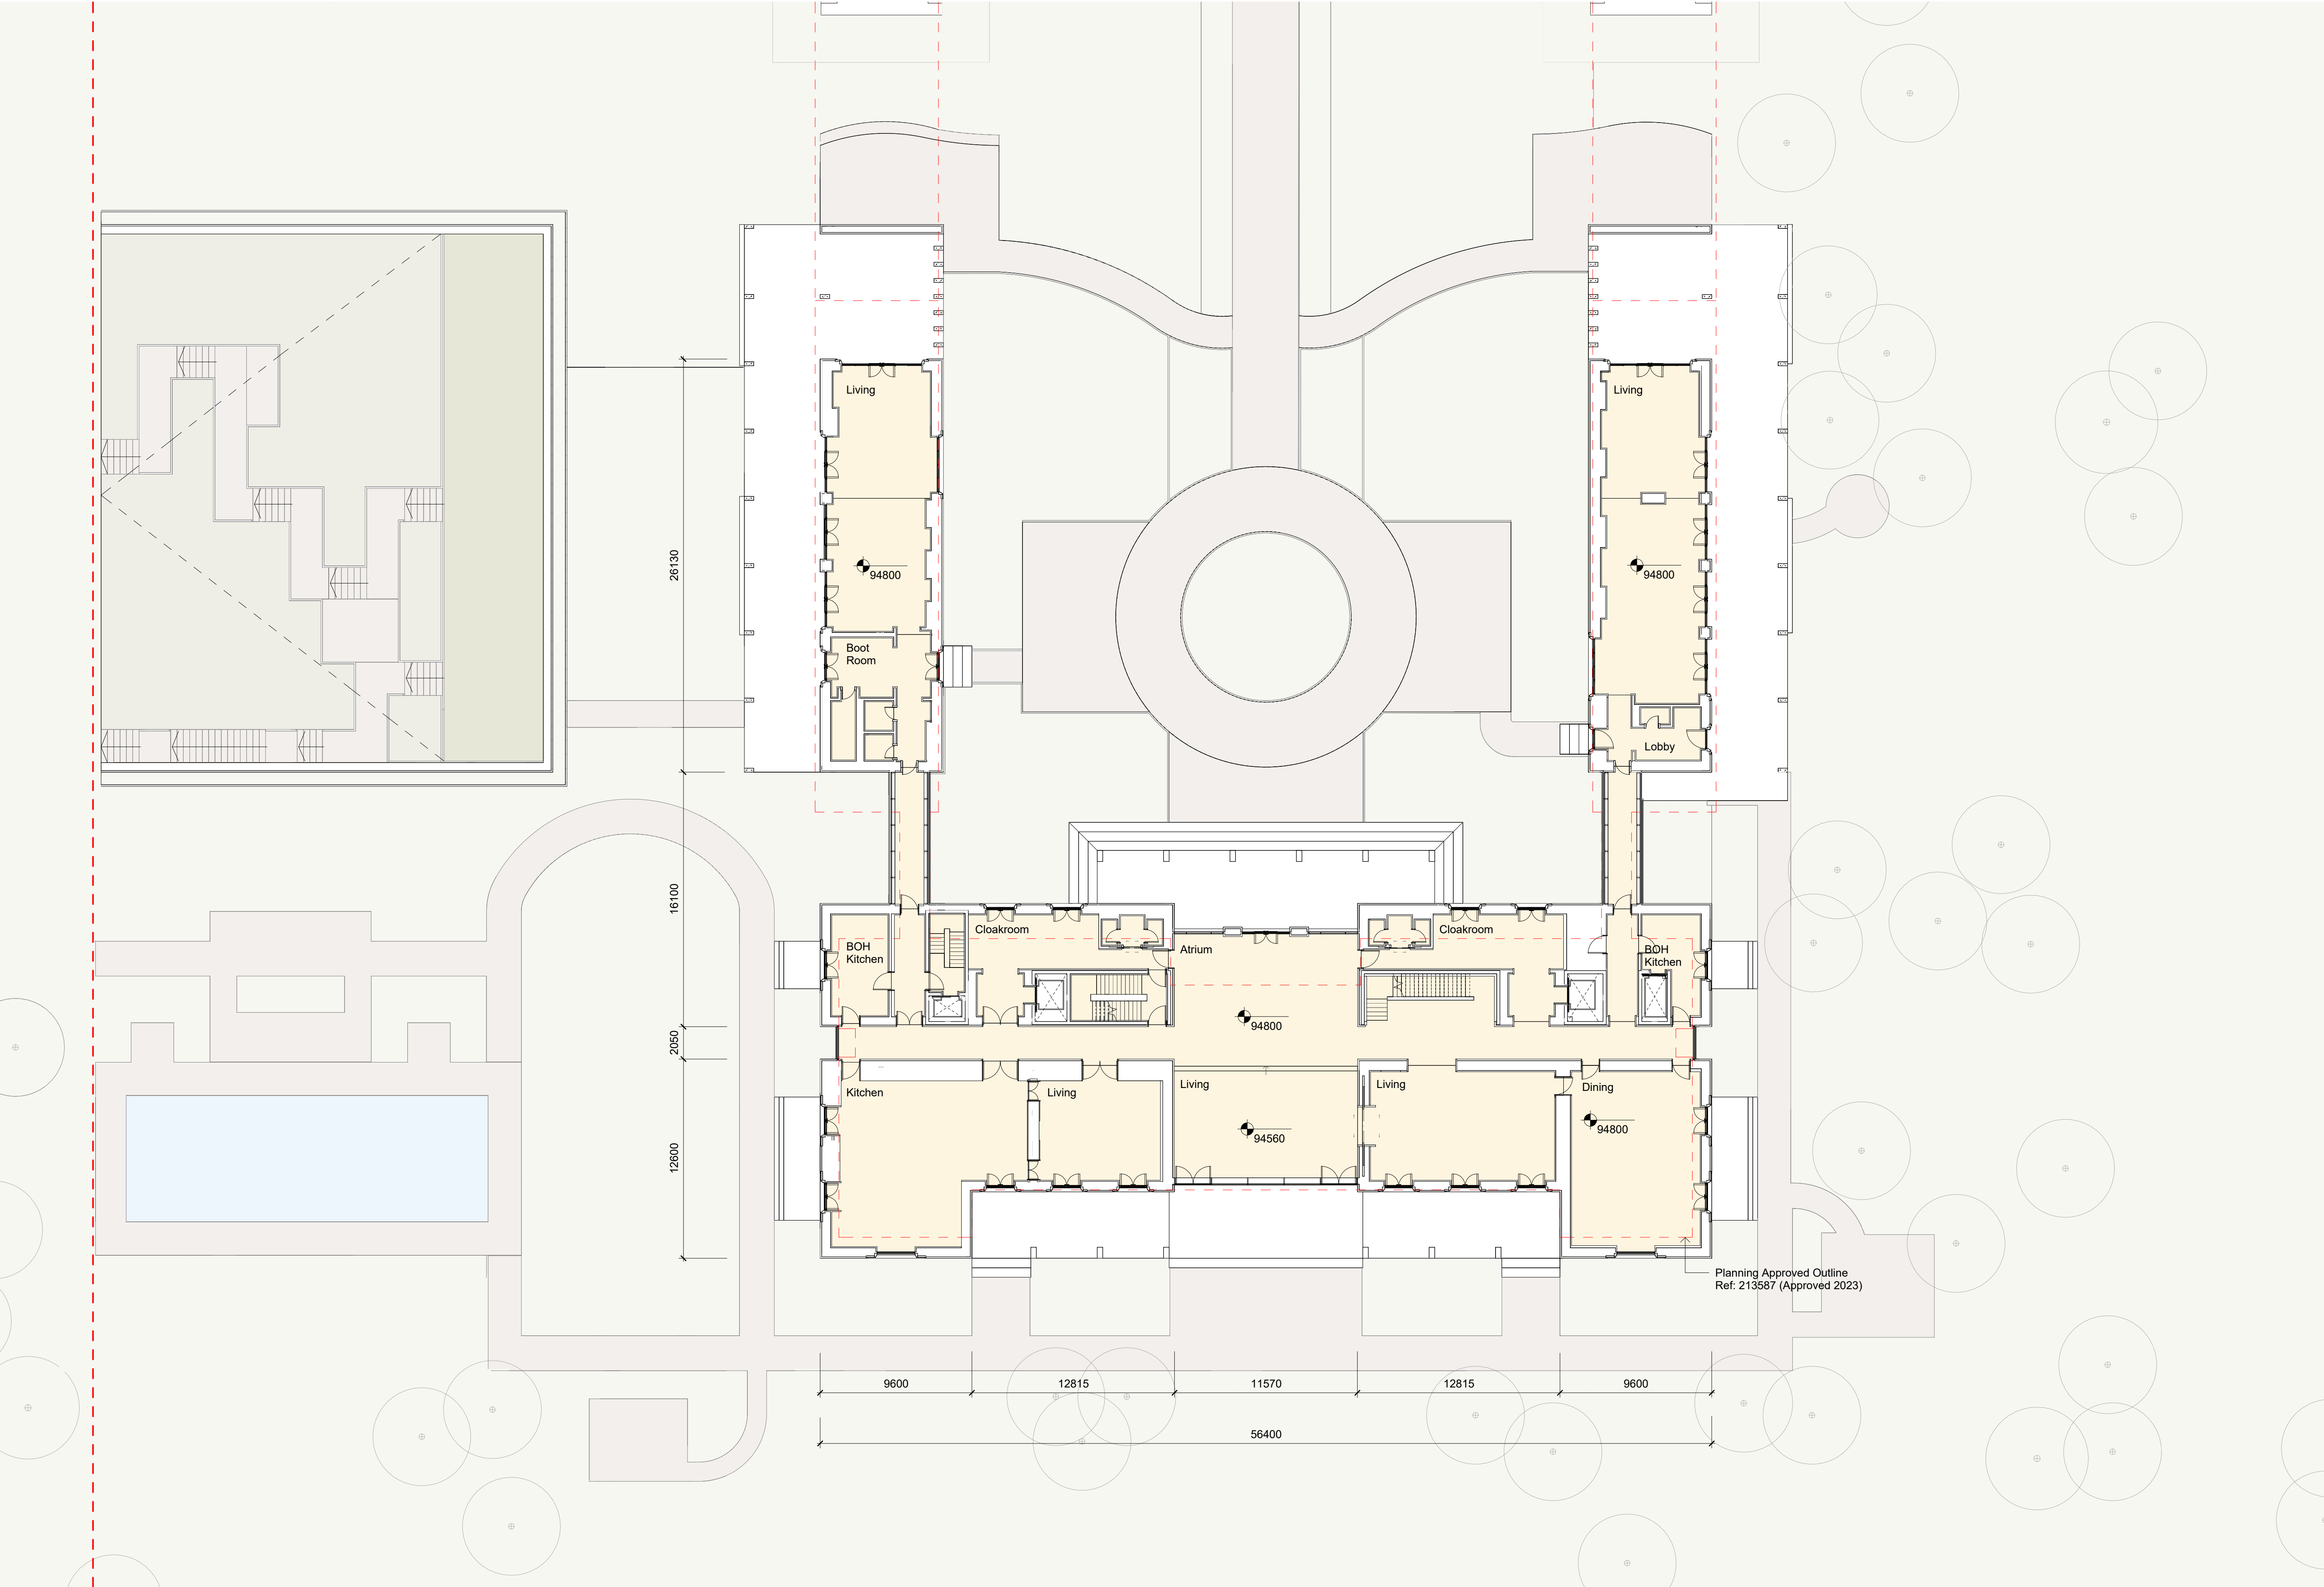

Relevant Information:		
This document shall be read in conjunction with the following:		

02.06.2025	P102B Planning Drawing Amendments	DB
28.10.2025	P02 MH - Main House Planning Submission	DB
13.10.2025	P01 MH - Sunken Garden Planning Submission	DB
Date	Rev Description	App. by

pb+co.
Pexton Bradbury + Co Architects

Project Title:
Project Conway

Drawing Title:
Main House L00 Plan

Scale	1 : 200 @ A1
Code	PCY
Drawing No: PCY-PBC-MH-00-DR-A-1010	P02B

Drawing Notes

Indicative landscape scheme shown, subject to separate details.
Any hardstanding beyond Planning Boundary is subject to separate approval.

- General Notes:**
- All dimensions are to be checked on site prior to construction.
 - Use figured dimensions only. Do not scale from drawings.
 - Discrepancies between drawings are to be reported to the Site Agent / Contract Administrator immediately.
 - All Levels unless stated otherwise are above ordnance datum (AOD)