



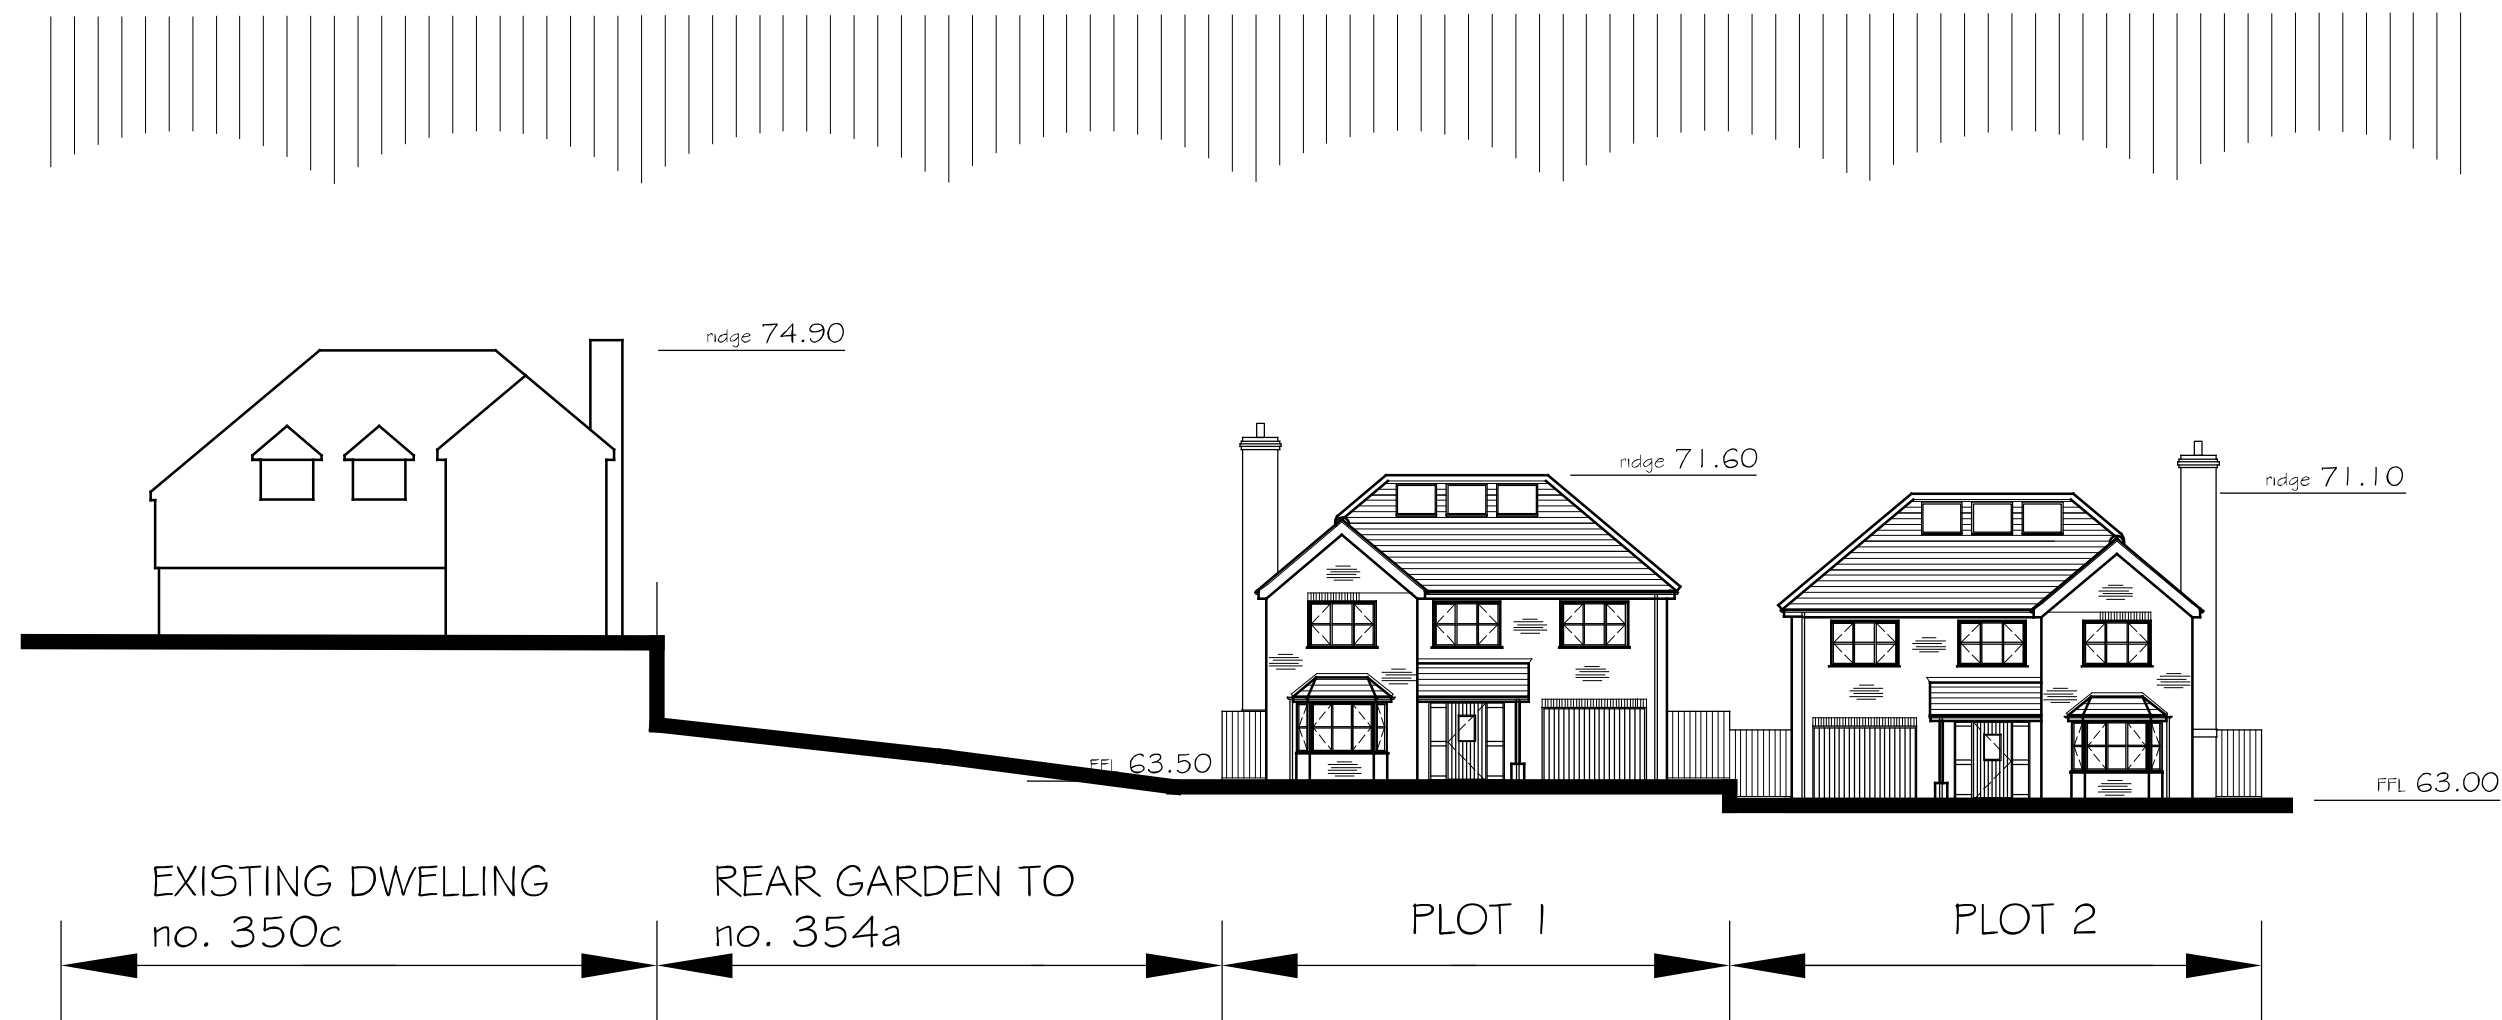

FRONT VIEW ACROSS SITE
& ADJACENT PROPERTIES

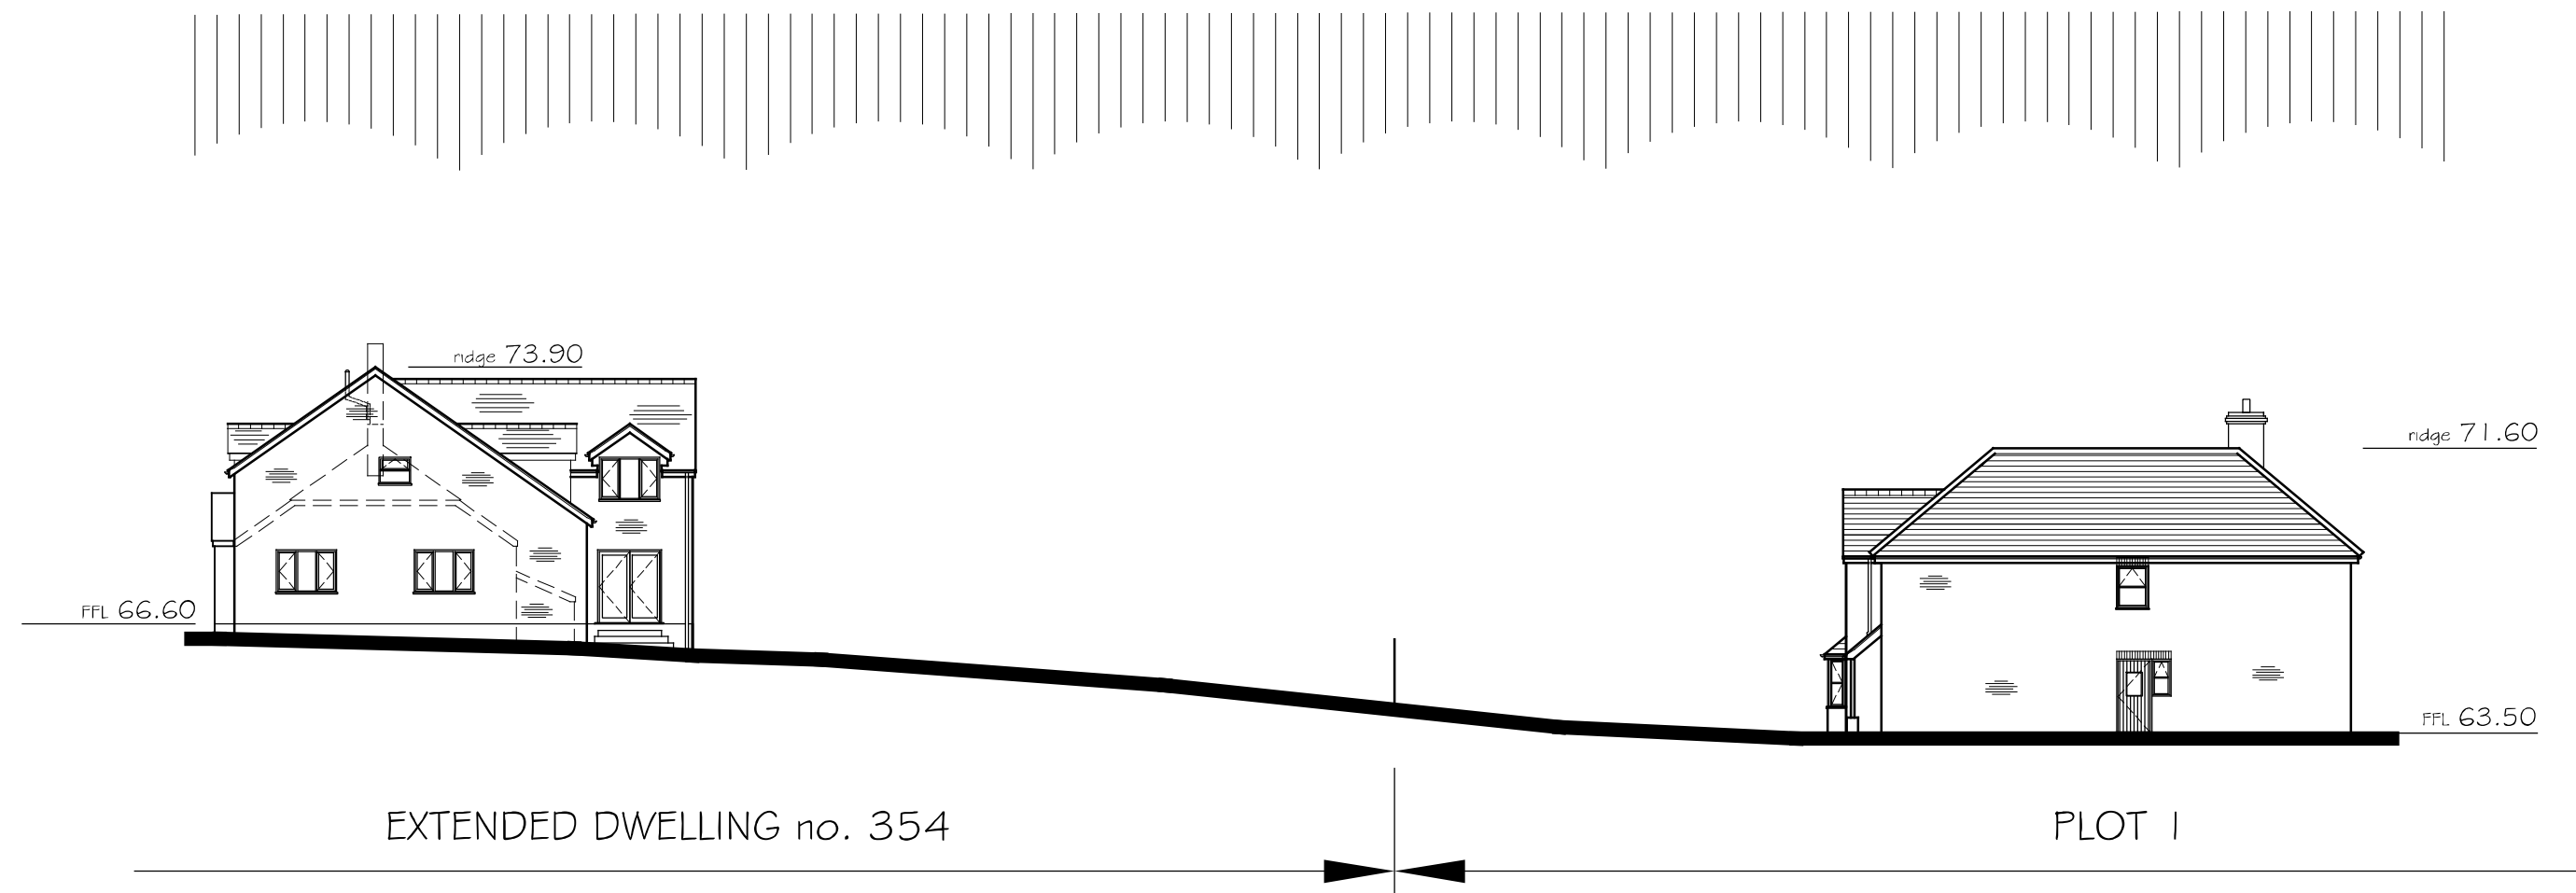

SIDE VIEW THROUGH SITE