


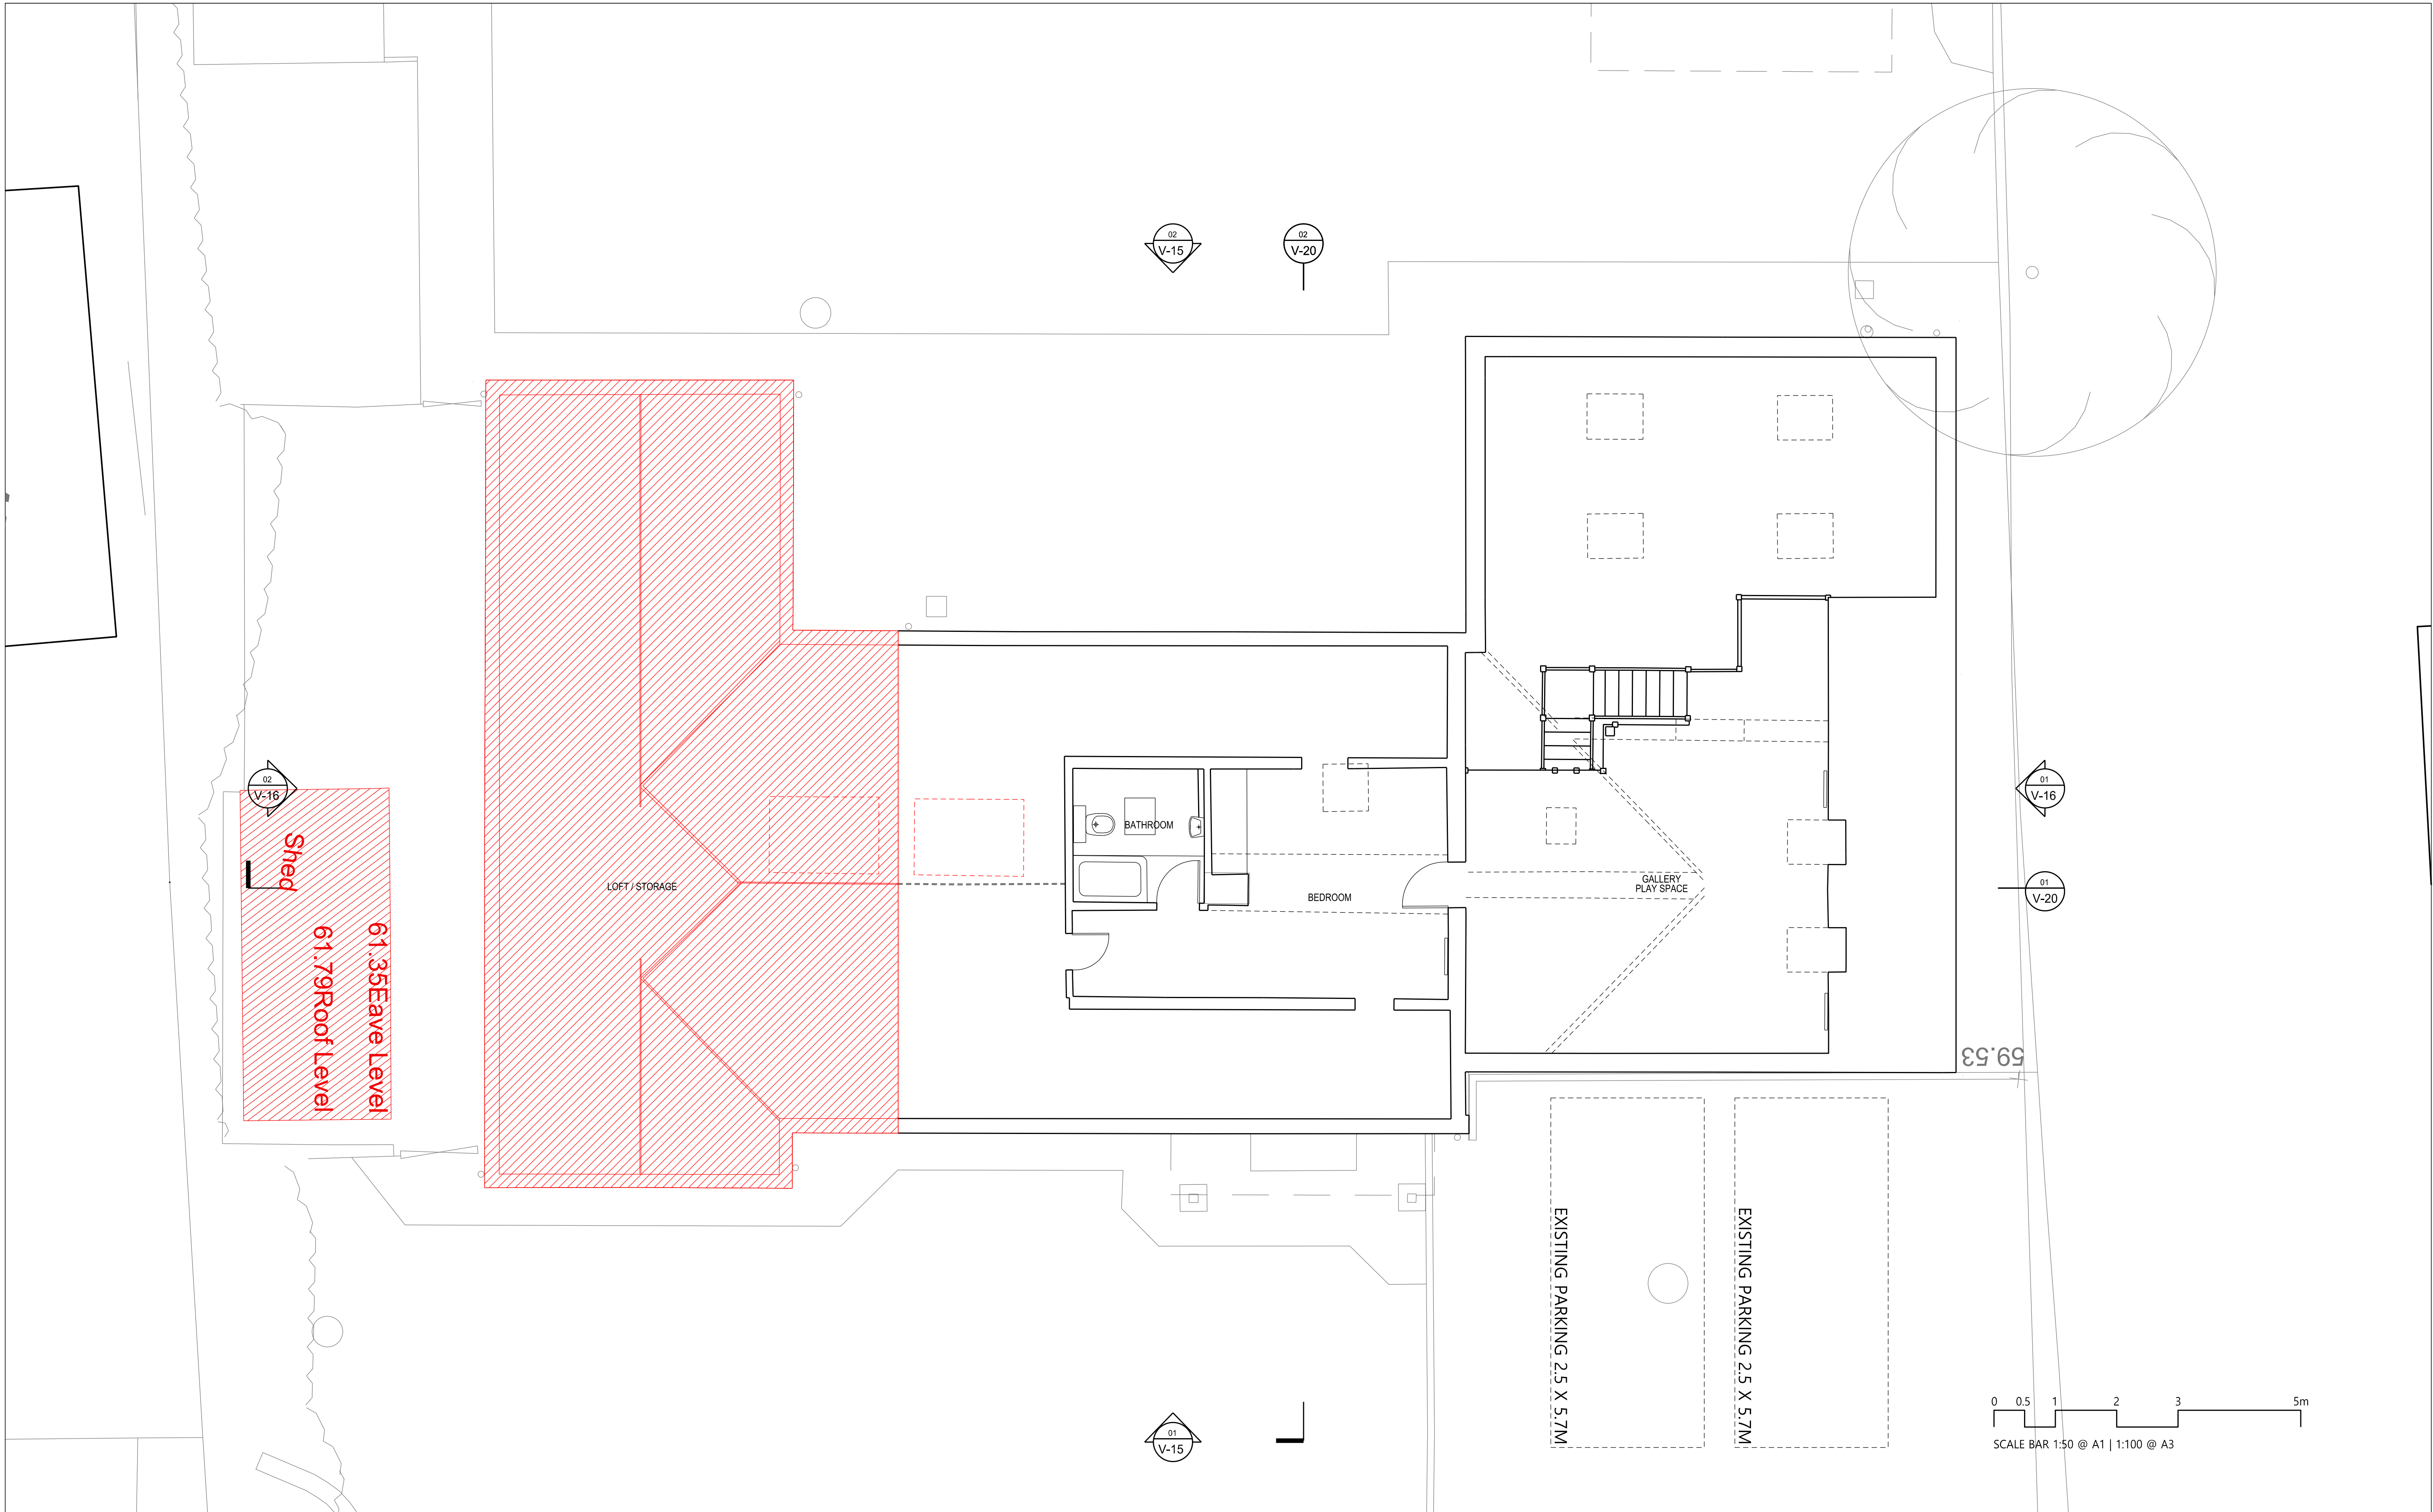

CONTACT
WALKER HAY ARCHITECTS
Unit C11.5, Park Hall Business Centre
40 Martell Road, London, SE21 8EN
james@walkerhay.com | +44 (0)7775 563 897

CLIENT
ANDREW LITTLEJOHNS

DRAWING
**EXISTING
FIRST FLOOR**




REV
P1

DATE
31.12.24

FOR
PLANNING

DRAWING KEY

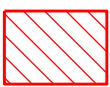

HATCH INDICATES EXISTING AREAS
TO BE CAREFULLY REMOVED

INTELLECTUAL PROPERTY
This drawing is the property of Walker Hay Architects
and shall not be reproduced in whole or in part
without express written permission from the
originator. This drawing is copyright. Do not scale.

PROJECT
45 FROG HALL DRIVE

PROJECT NO.
1703

SCALE
1:50 @ A1 | 1:100 @ A3

STATUS
PLANNING

DRAWN
JH

CHECKED
JH

DATE
31.12.24

DRAWING NUMBER
1703-PA-V-11

REVISION
P1