


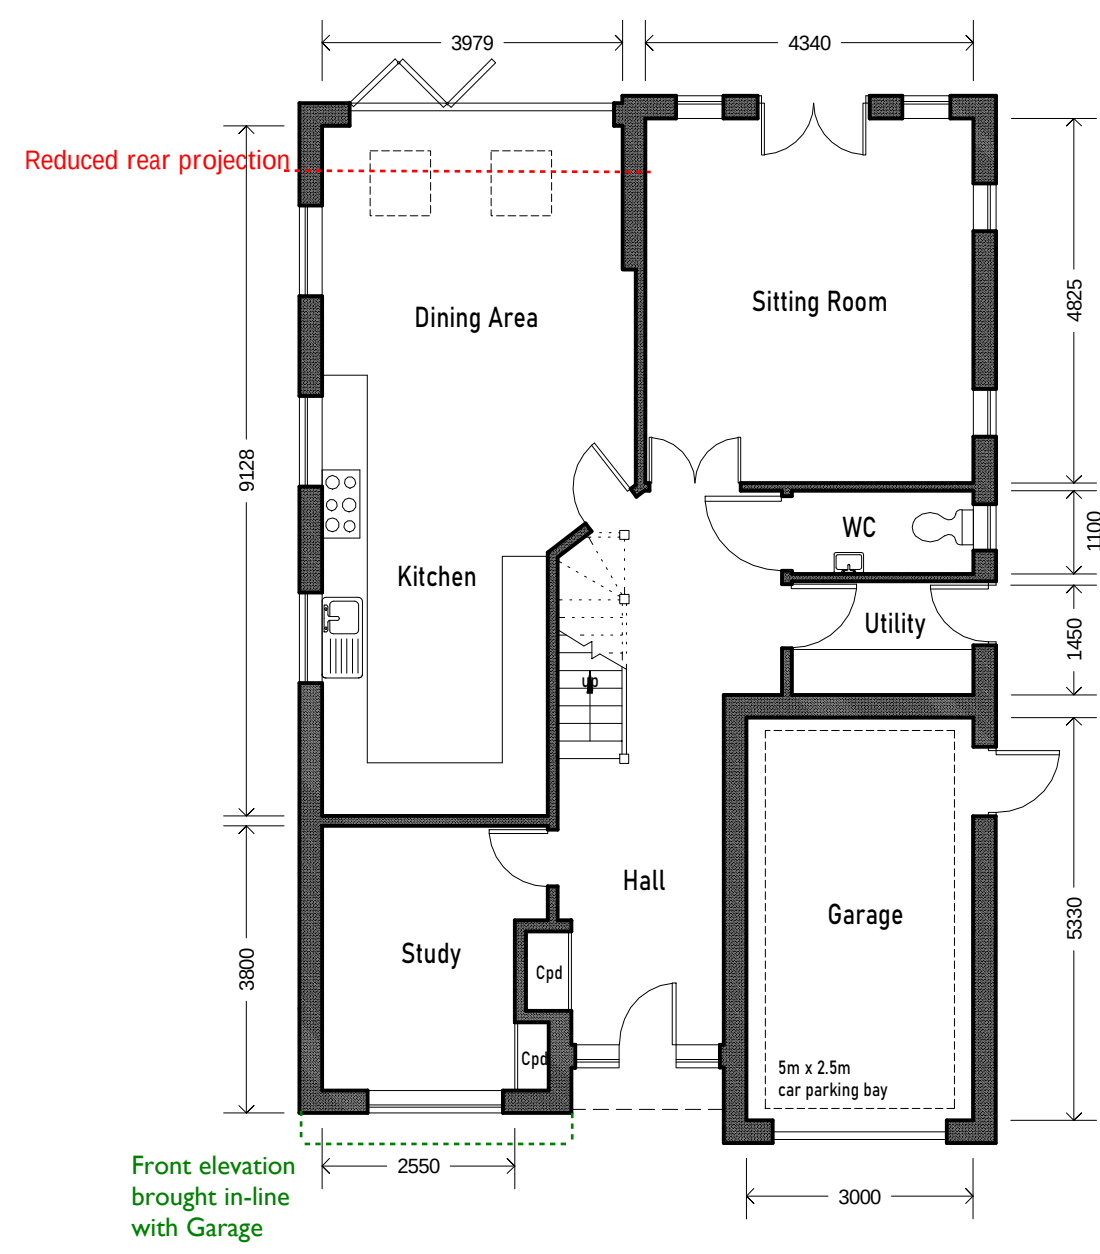


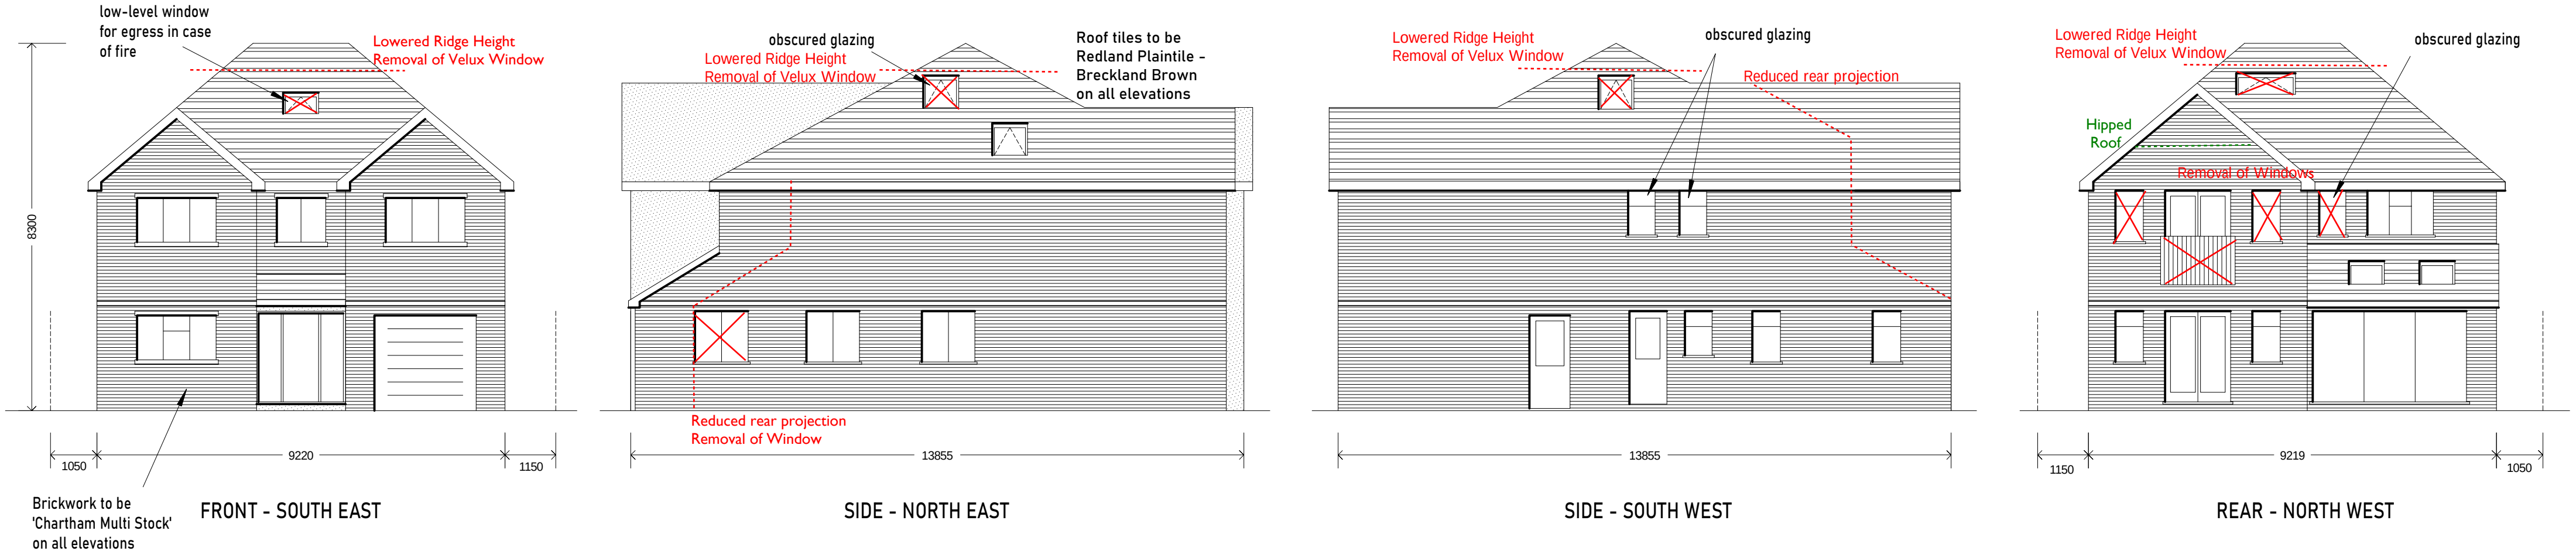


GROUND FLOOR

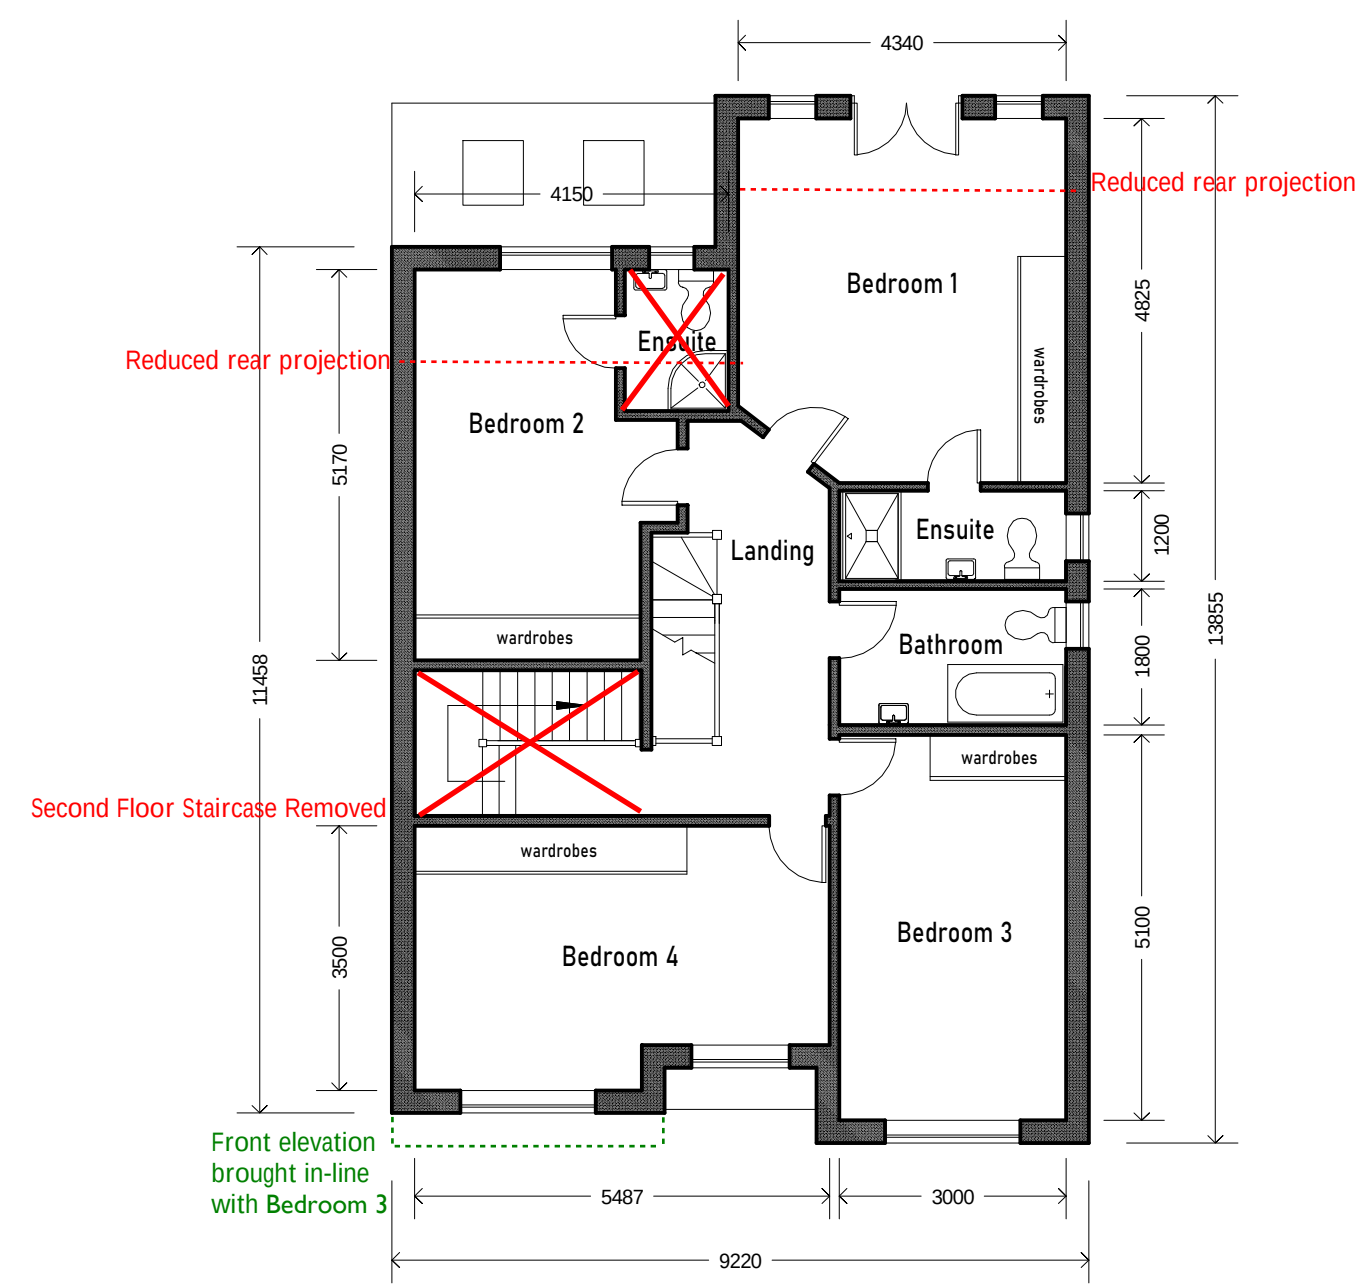

FIRST FLOOR

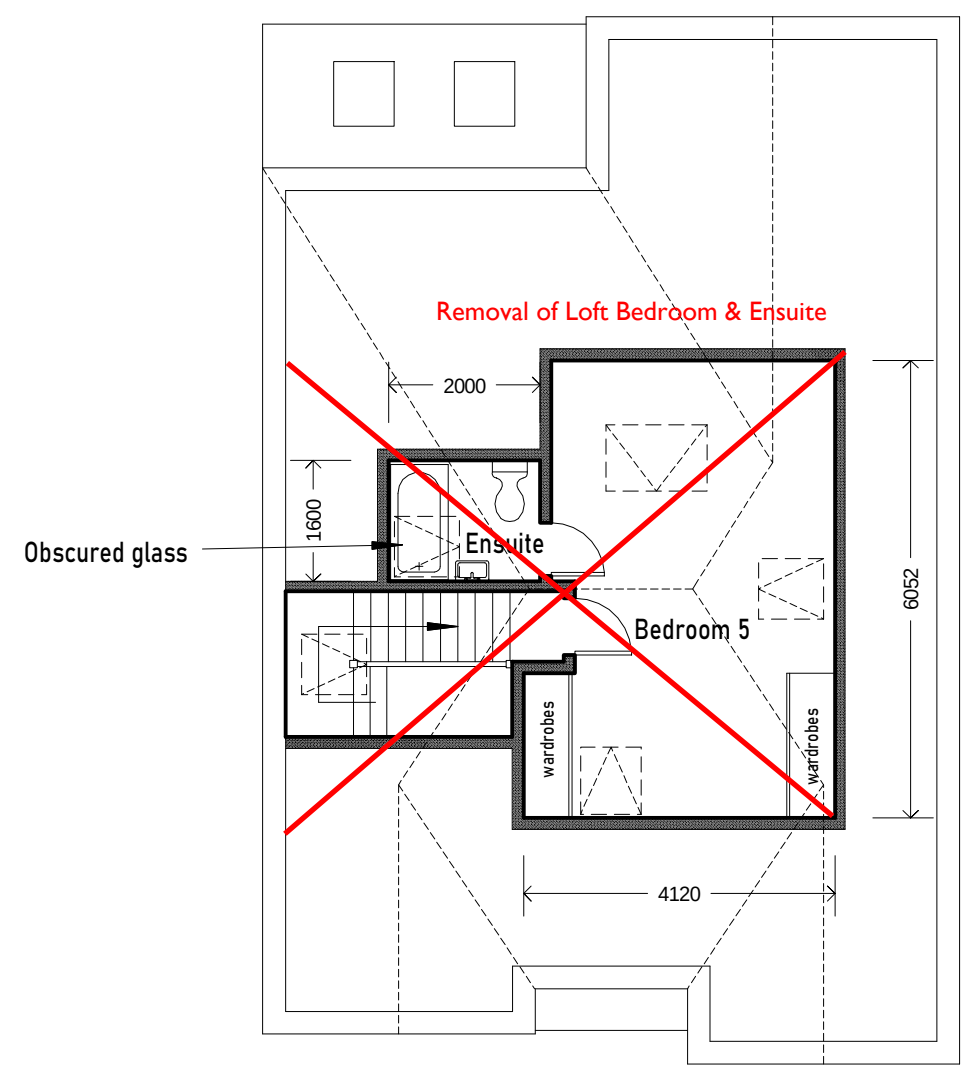

LOFT FLOOR

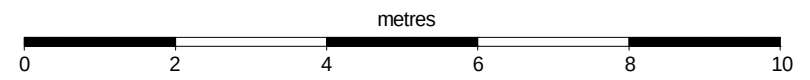

	STEPHEN BIDDLE BSc CEng FICE	
	Email: stephen@sbiddle.co.uk Mob: 07864 122 313 Web: www.sbiddle.co.uk	
	Title:	PROPOSED PLANS & ELEV'S (LEFT)
	Drwg No:	BOWIE-0522-02
Scale: 1:100 (A2)		Rev: