


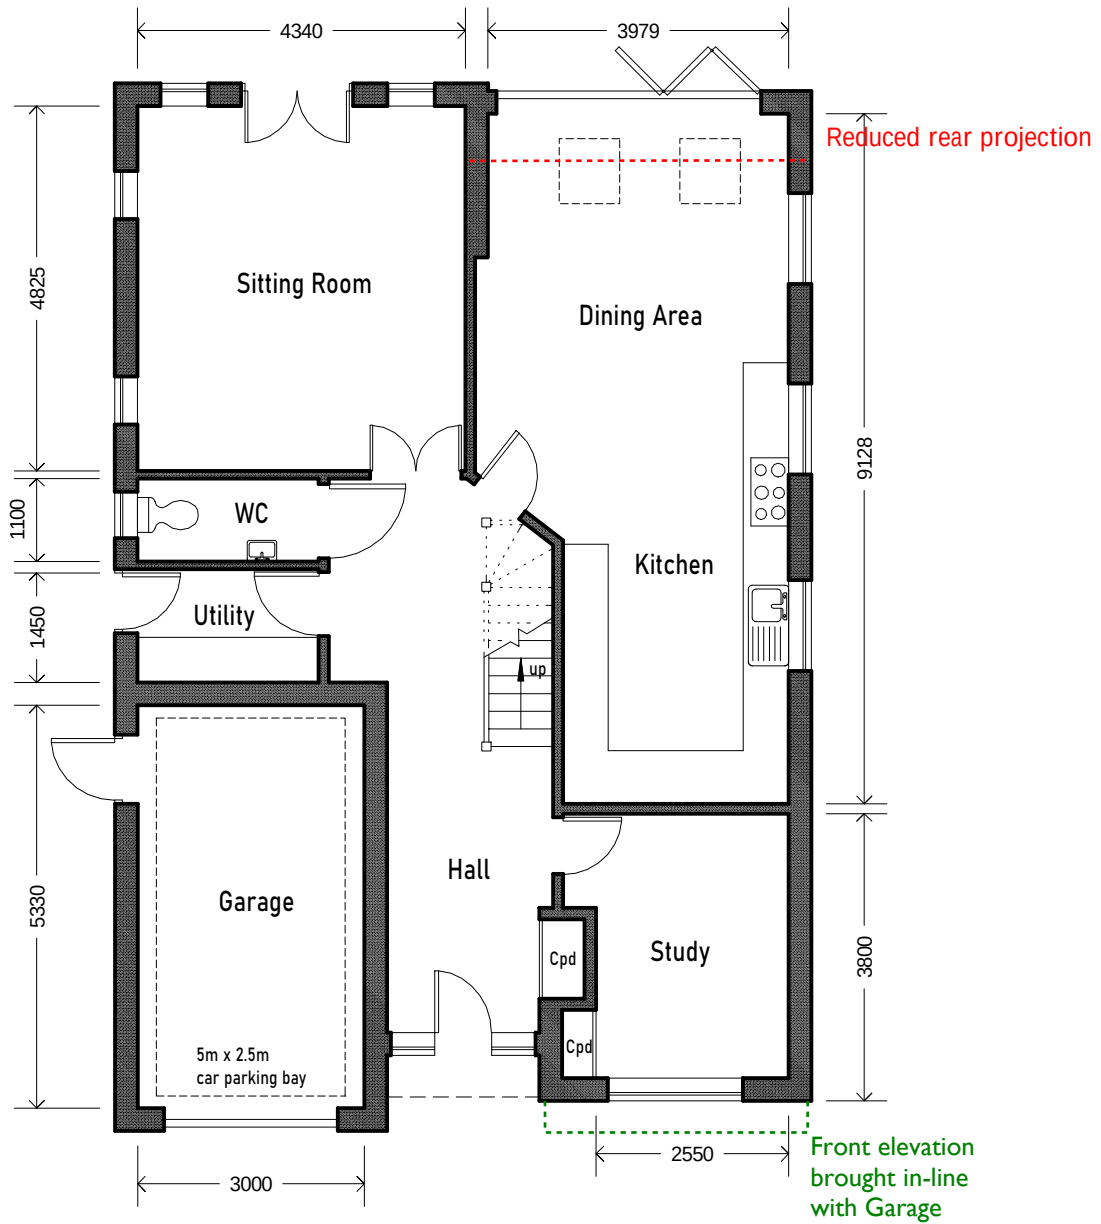


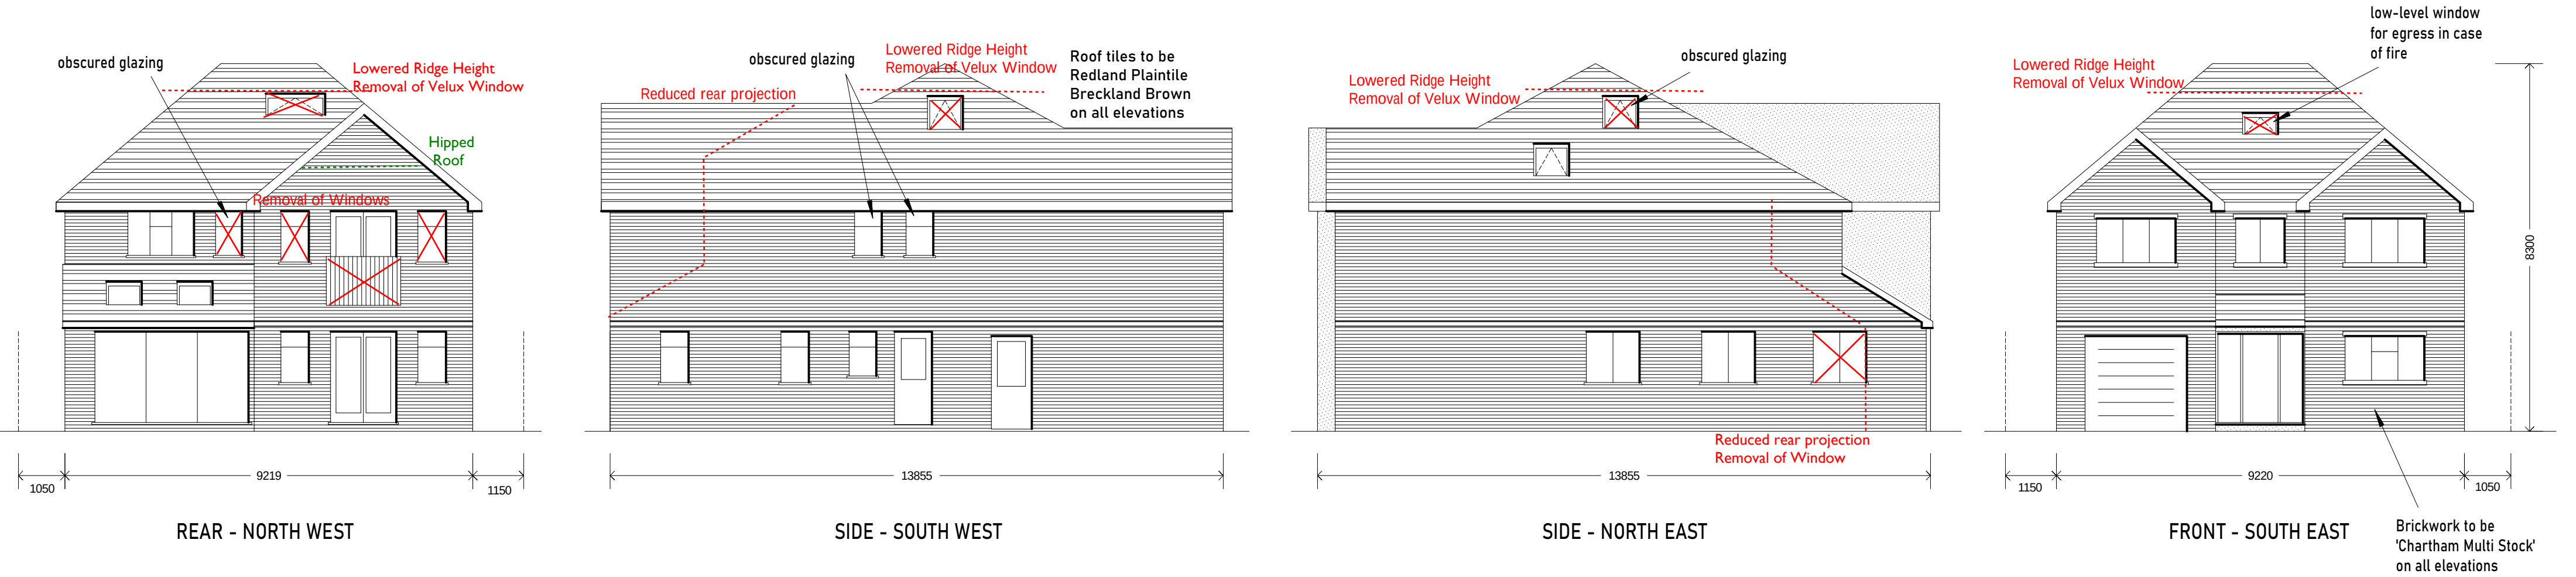

GROUND FLOOR

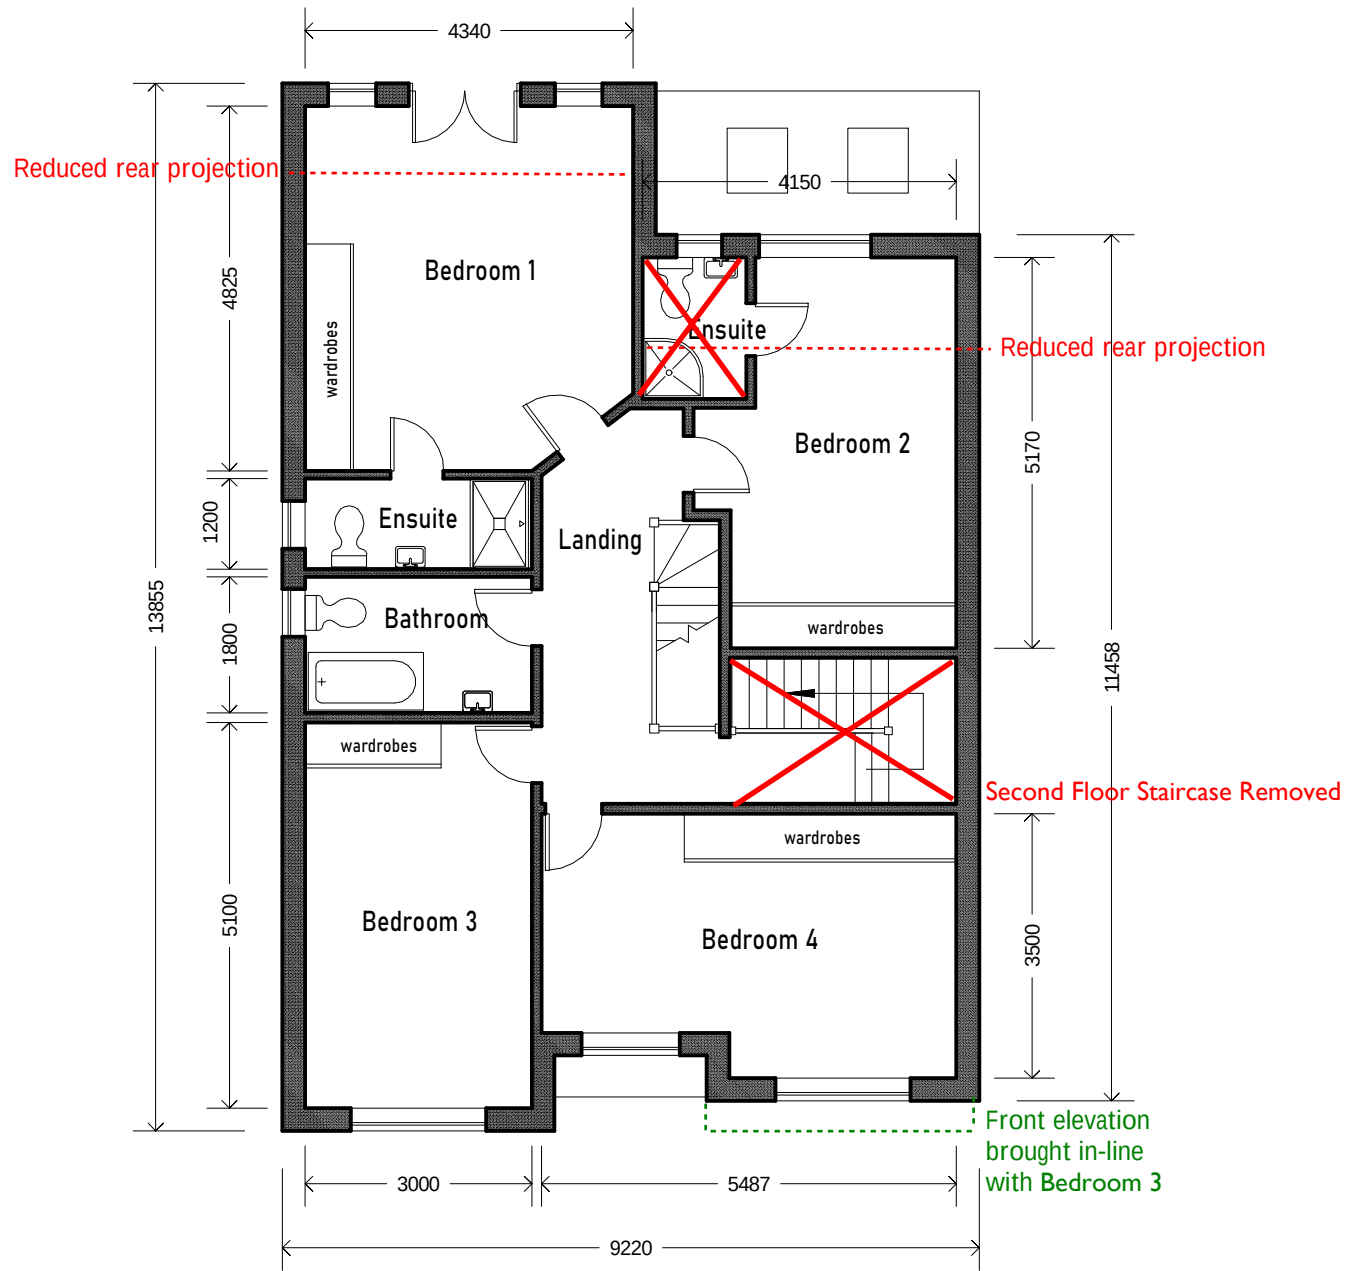

FIRST FLOOR

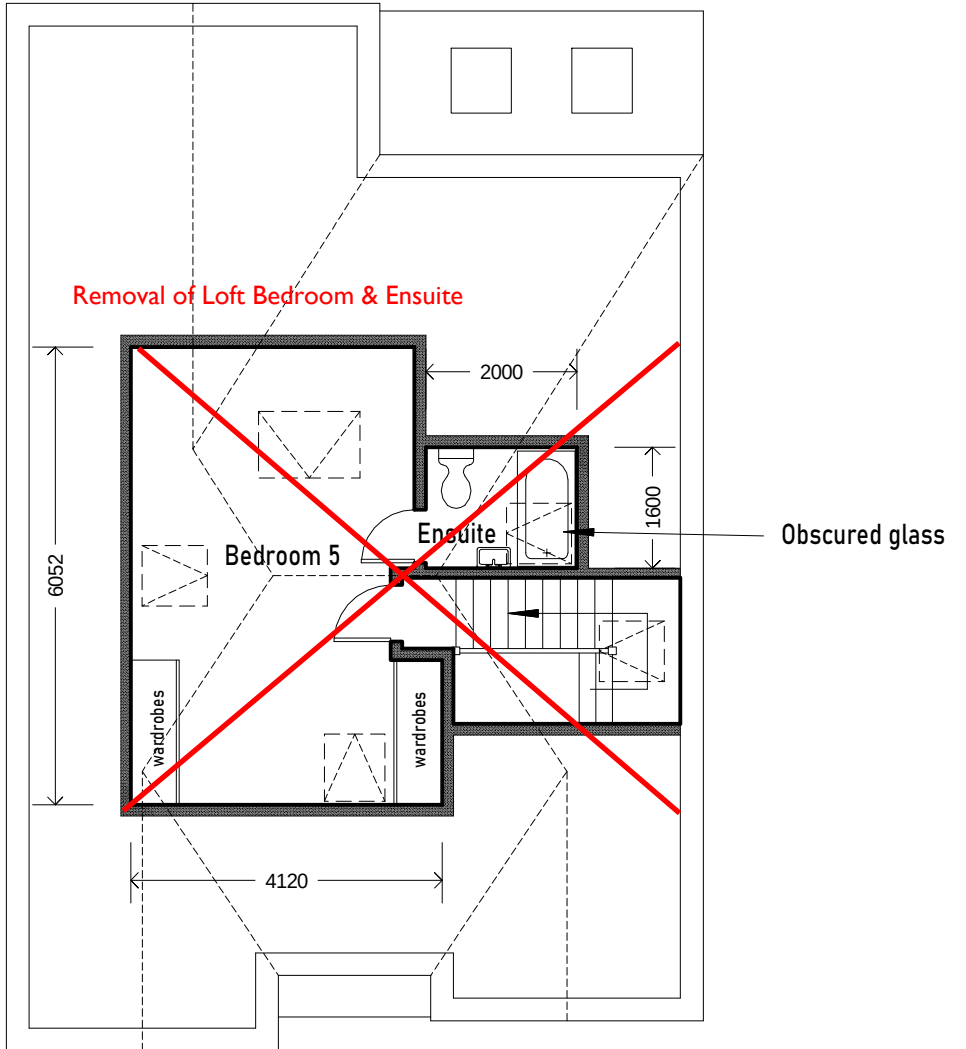

LOFT FLOOR

0 2 4 6 8 10 metres

	STEPHEN BIDDLE BSc CEng FICE	
	Email: stephen@sbiddle.co.uk Mob: 07864 122 313 Web: www.sbiddle.co.uk	
	Title: PROPOSED PLANS & ELEV'S (RIGHT)	Scale: 1:100 (A2)
Drwg No: BOWIE-0522-03	Rev:	