

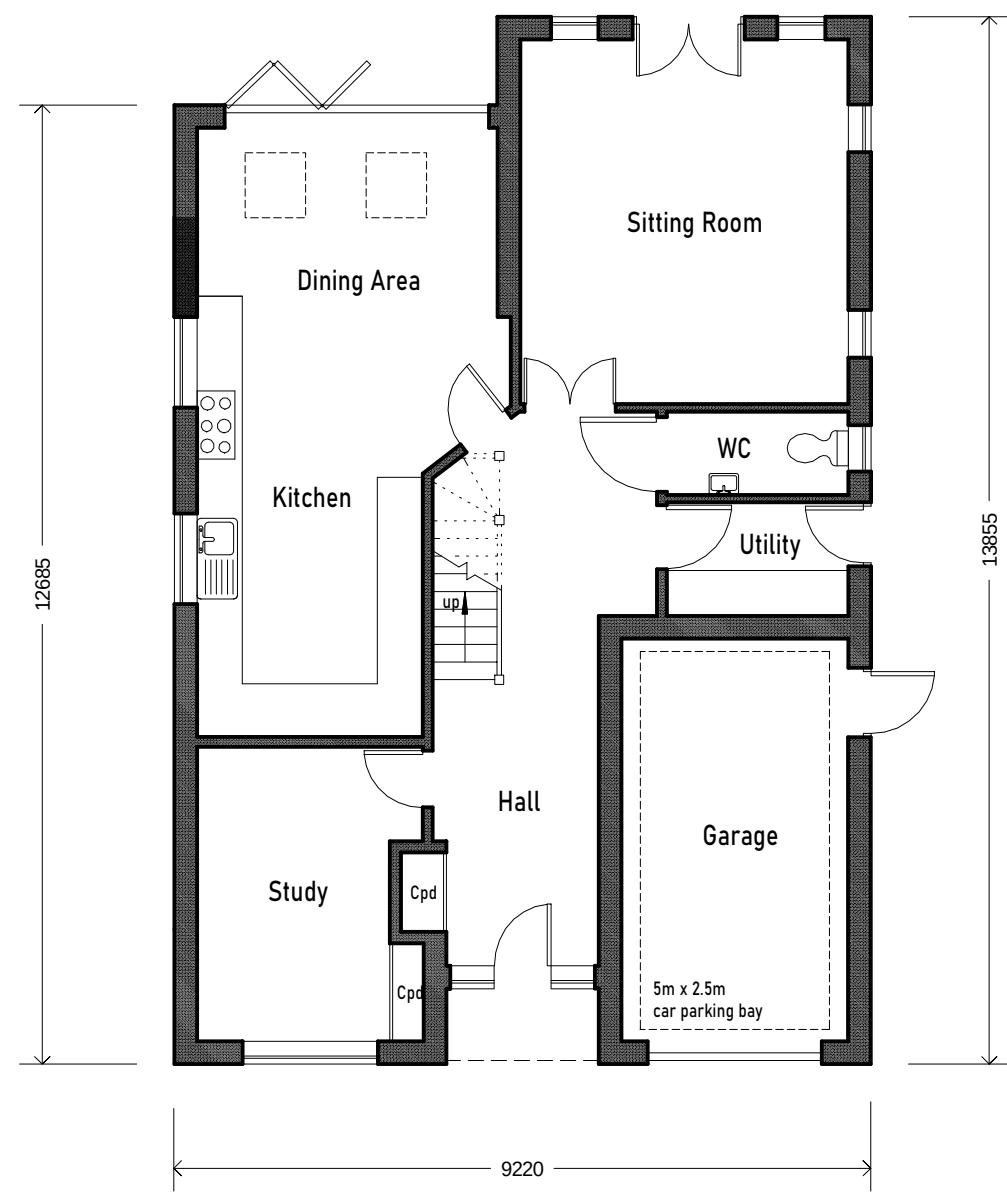


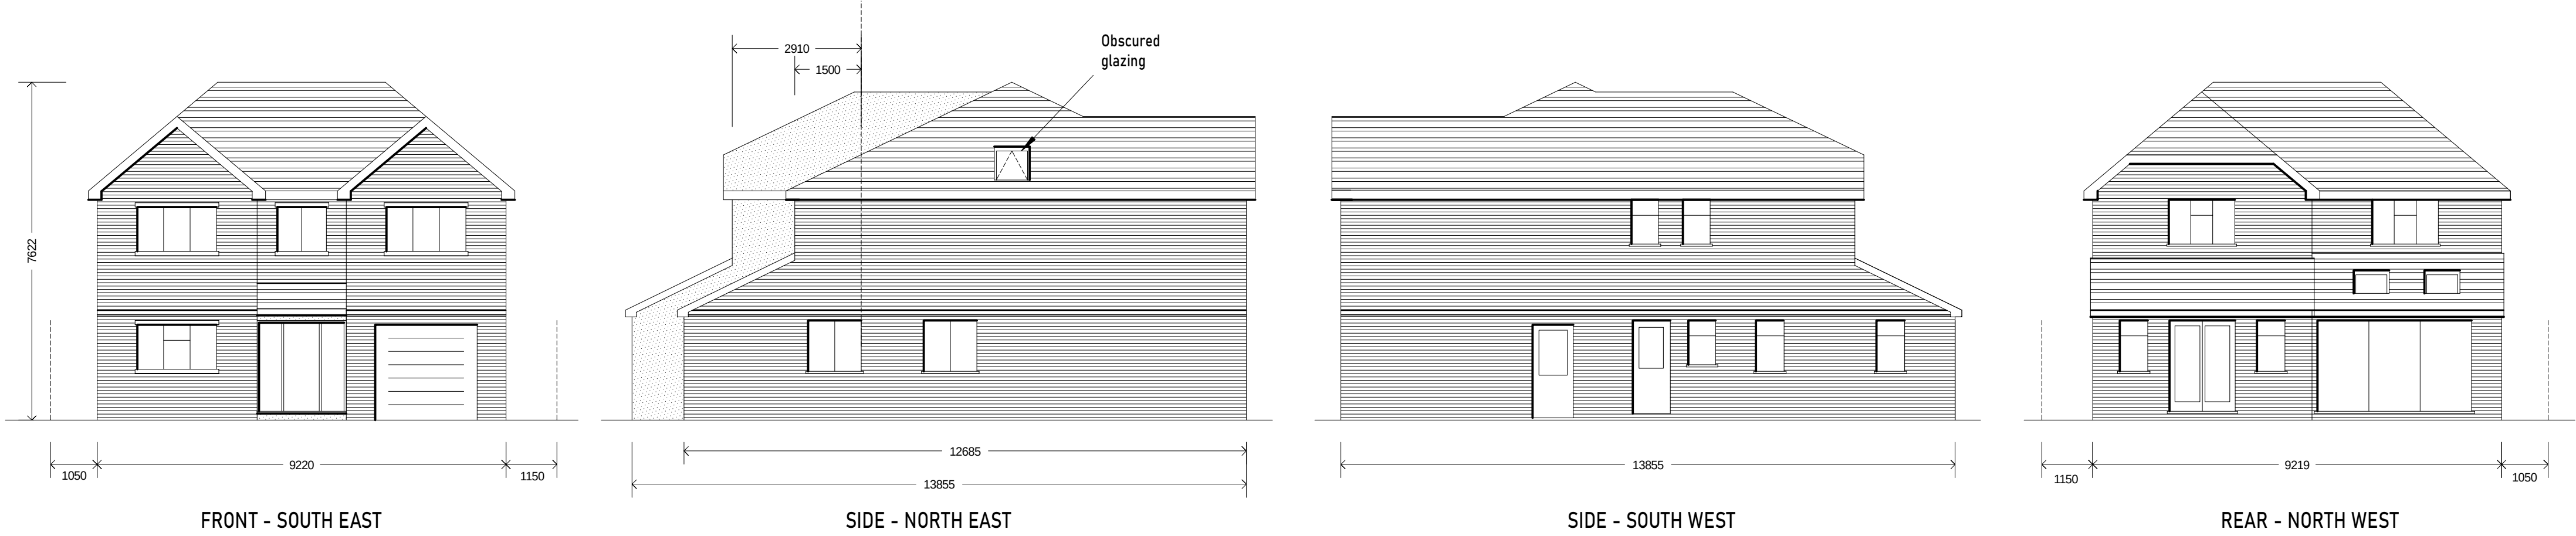

GROUND FLOOR

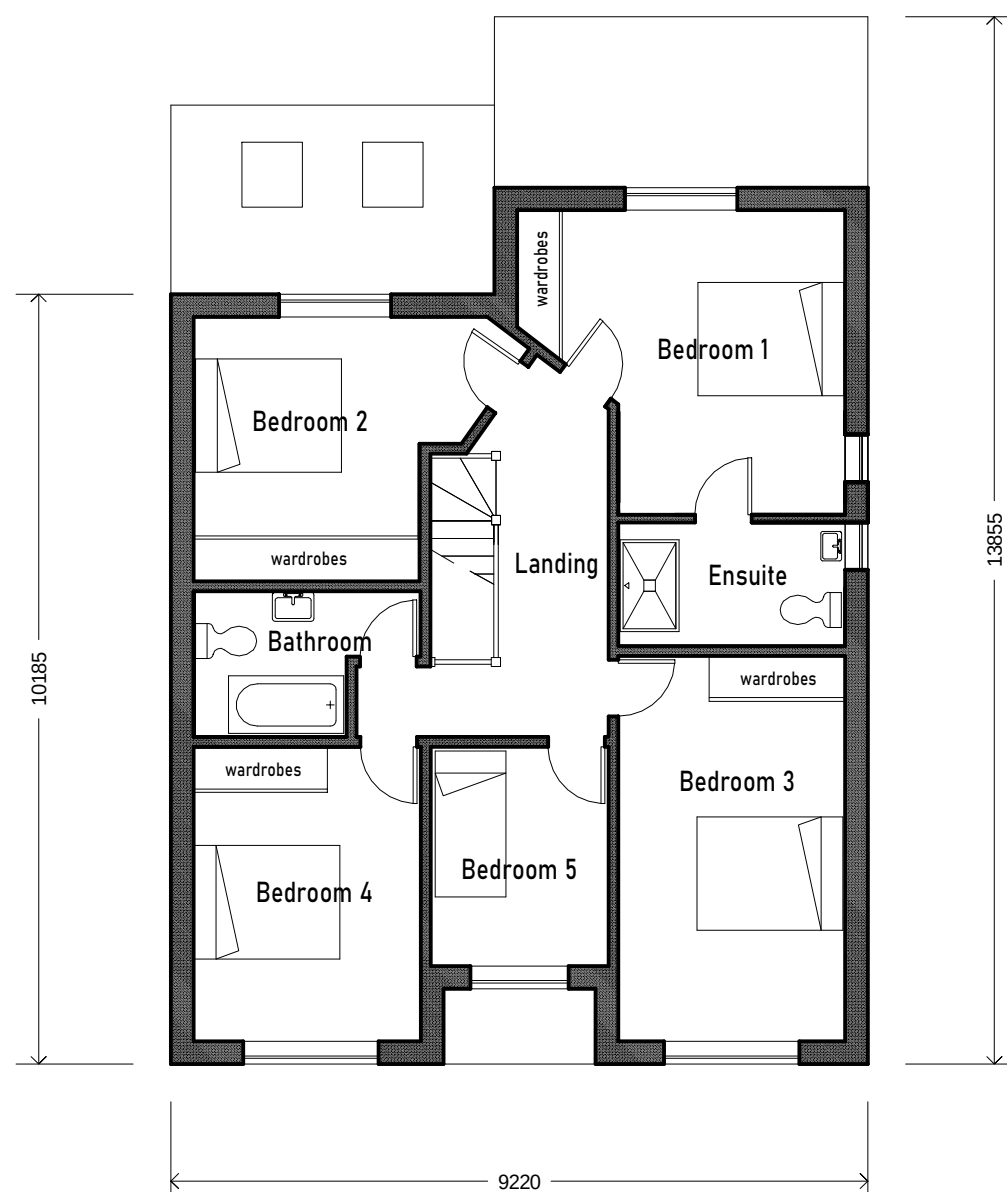

FIRST FLOOR

|   |                                                |                      |
|---|------------------------------------------------|----------------------|
|   |                                                |                      |
|   |                                                |                      |
| STEPHEN BIDDLE BSc CEng FICE   |                                                |                      |
| Email: <a href="mailto:stephen@sbiddle.co.uk">stephen@sbiddle.co.uk</a> Mob: 07864 122 313 Web: <a href="http://www.sbiddle.co.uk">www.sbiddle.co.uk</a> |                                                |                      |
| Title:   | 35 ROBINHOOD LANE<br>PLANS & ELEVATIONS (LEFT) | Scale:<br>(A2) 1:100 |
| Drwg No:   | 001 BOWIE 171123                               | Rev: 01              |