
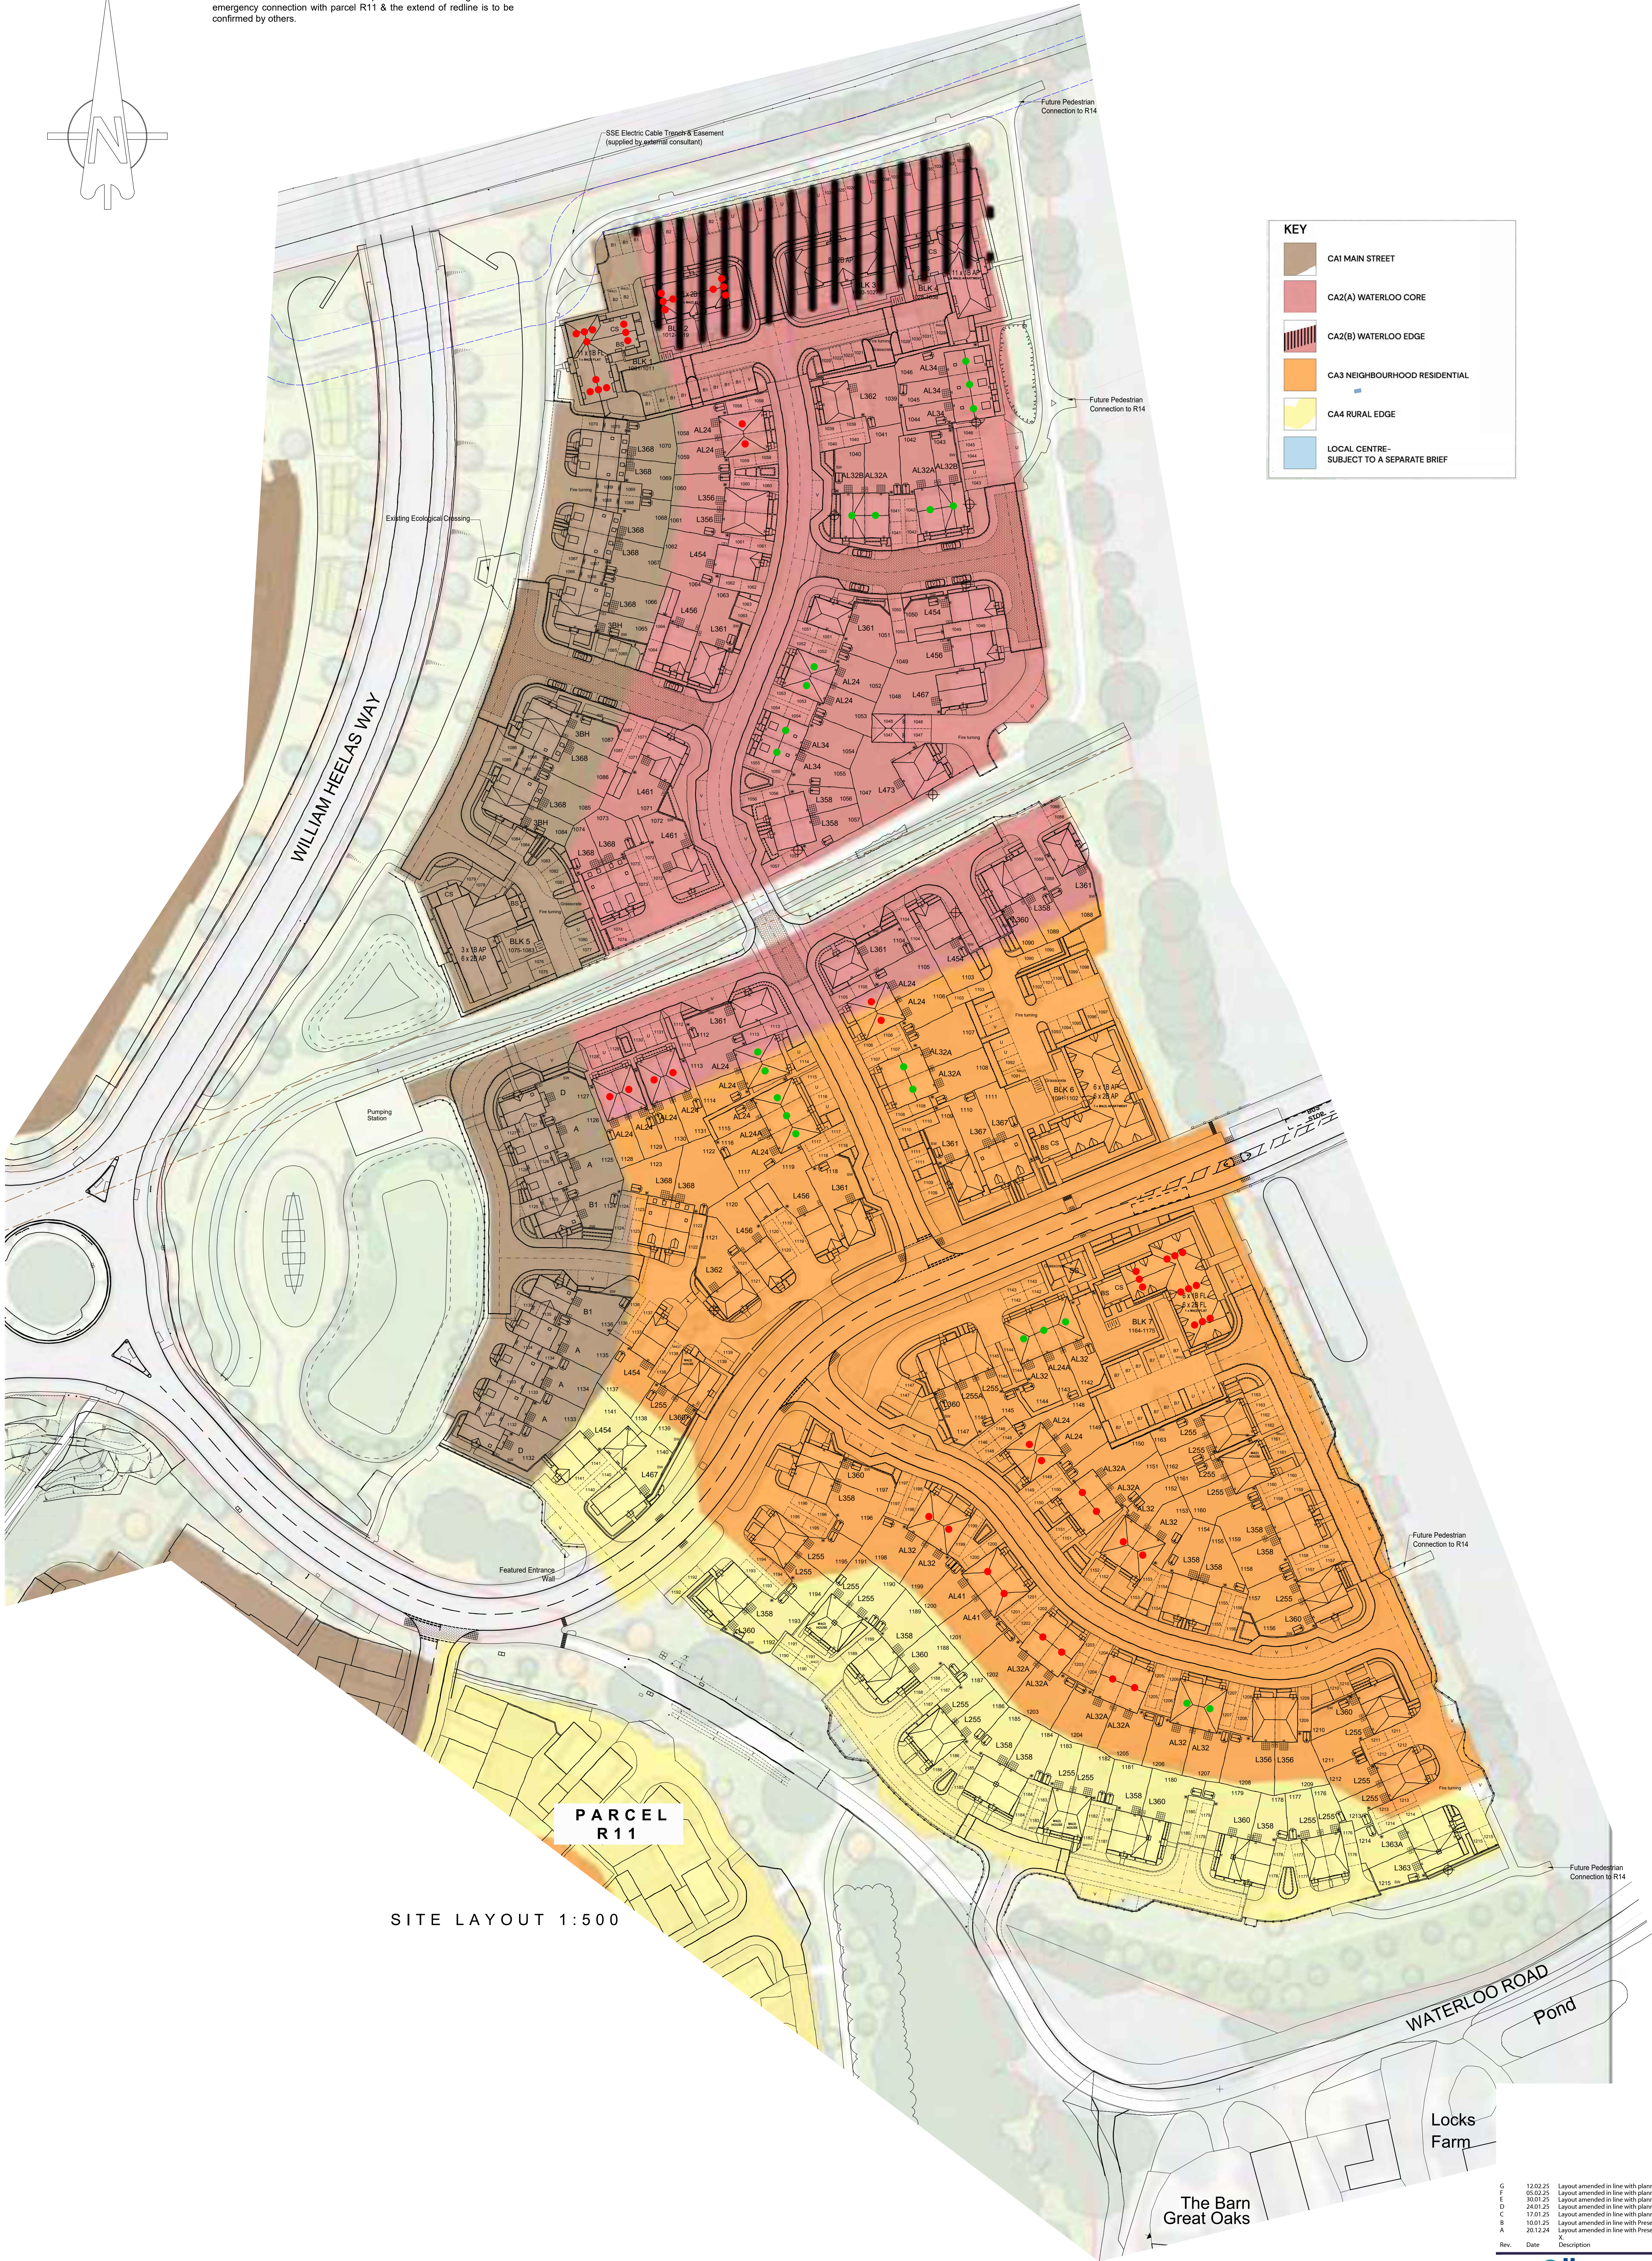


Note:
The location of the swales & footpath connection along with the emergency connection with parcel R11 & the extend of redline is to be confirmed by others.

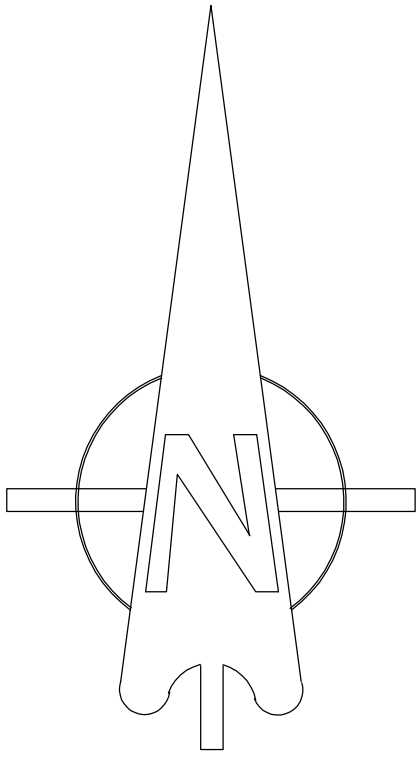

KEY	
	CA1 MAIN STREET
	CA2(A) WATERLOO CORE
	CA2(B) WATERLOO EDGE
	CA3 NEIGHBOURHOOD RESIDENTIAL
	CA4 RURAL EDGE
	LOCAL CENTRE- SUBJECT TO A SEPARATE BRIEF

Rev.	Date	Description	Drawn	Checked
G	13.02.25	Layout amended in line with planning layout REV Y	SR	DGP
F	05.02.25	Layout amended in line with planning layout REV X	SR	DGP
E	26.01.25	Layout amended in line with planning layout REV W	SR	DGP
D	24.01.25	Layout amended in line with planning layout REV V	SR	DGP
C	17.01.25	Layout amended in line with planning layout REV T & U	SR	DGP
B	10.01.25	Layout amended in line with Presentation Layout rev Z	SR	DGP
A	20.12.24	Layout amended in line with Presentation Layout revision V, W & X	SR	DGP

Client

Project

South Wokingham
Phase R10

Drawing Title

Proposed Layout
with Character Area Overlay

Scale

1:500 @ A0

Date

DECEMBER 2024

Dwg No

P1914.R10.16

Rev

G

Drawn

SR

Checked

DGP

DGP

PLANNING

AAP Architecture Ltd

Unit A, Monument Business Centre, Mortons Way East, Wokingham, Surrey GU21 5LG

T 01483 727345 E projects@aap-arc.co.uk W aap-arc.co.uk

Under the Intellectual Property Act 2014, this drawing is the copyright of AAP Architecture Ltd.