




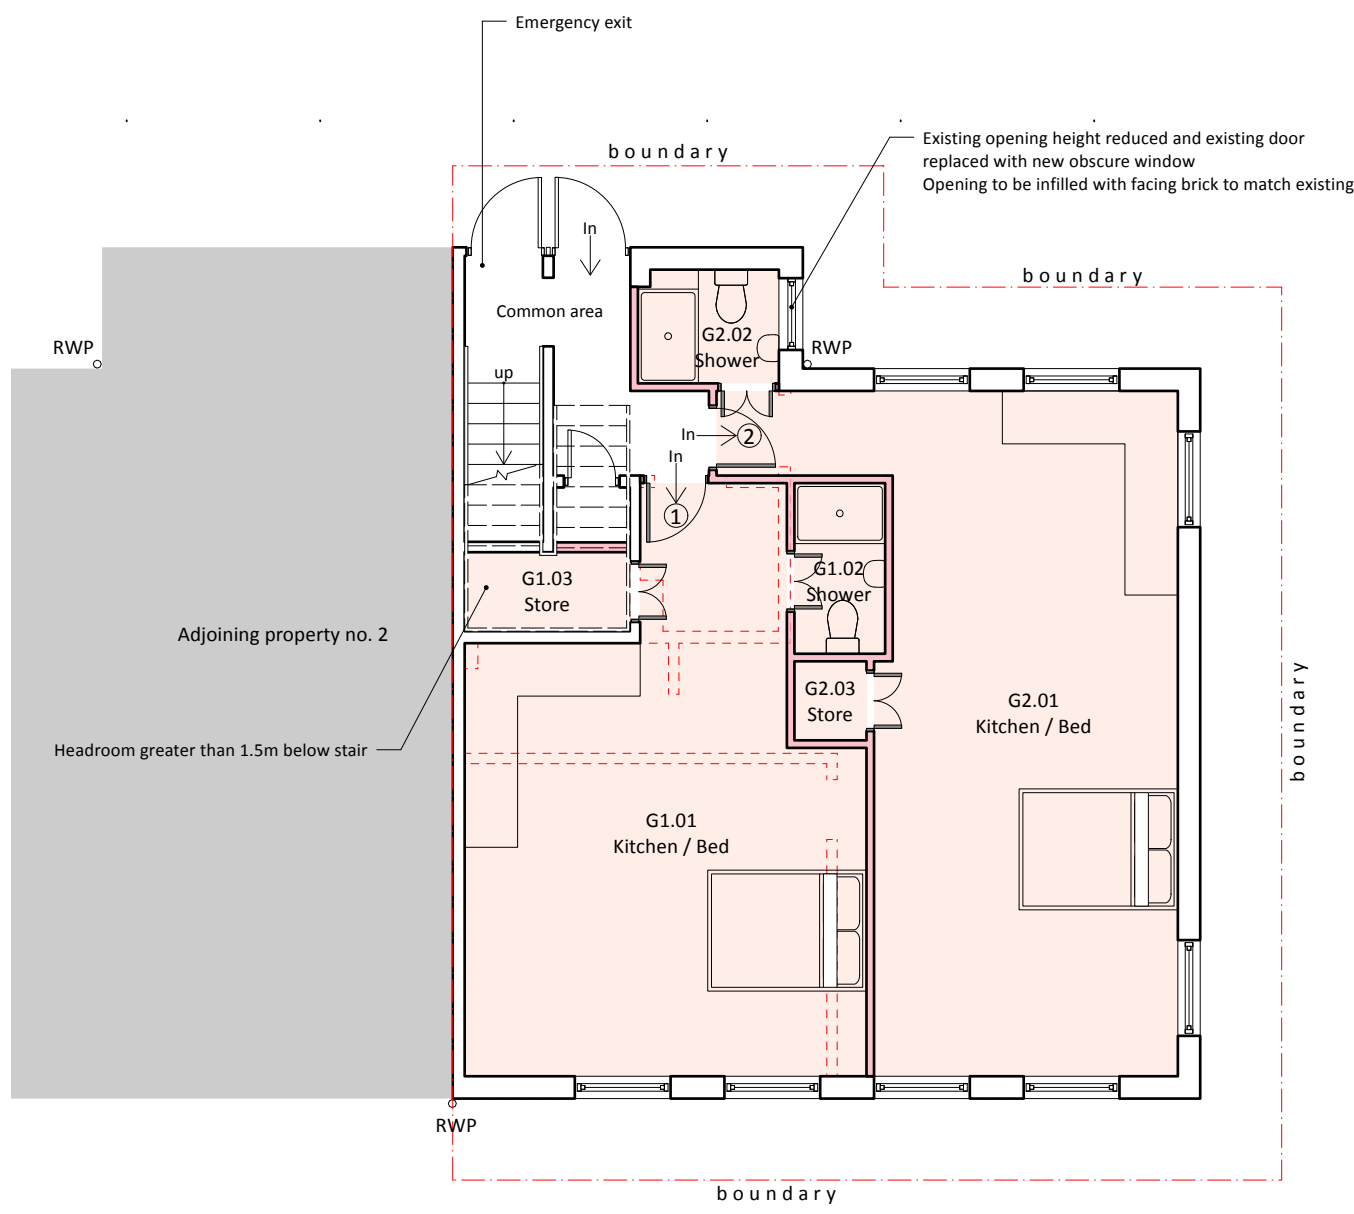


1 GROUND
Scale: 1:100
UNIT 1 & 2

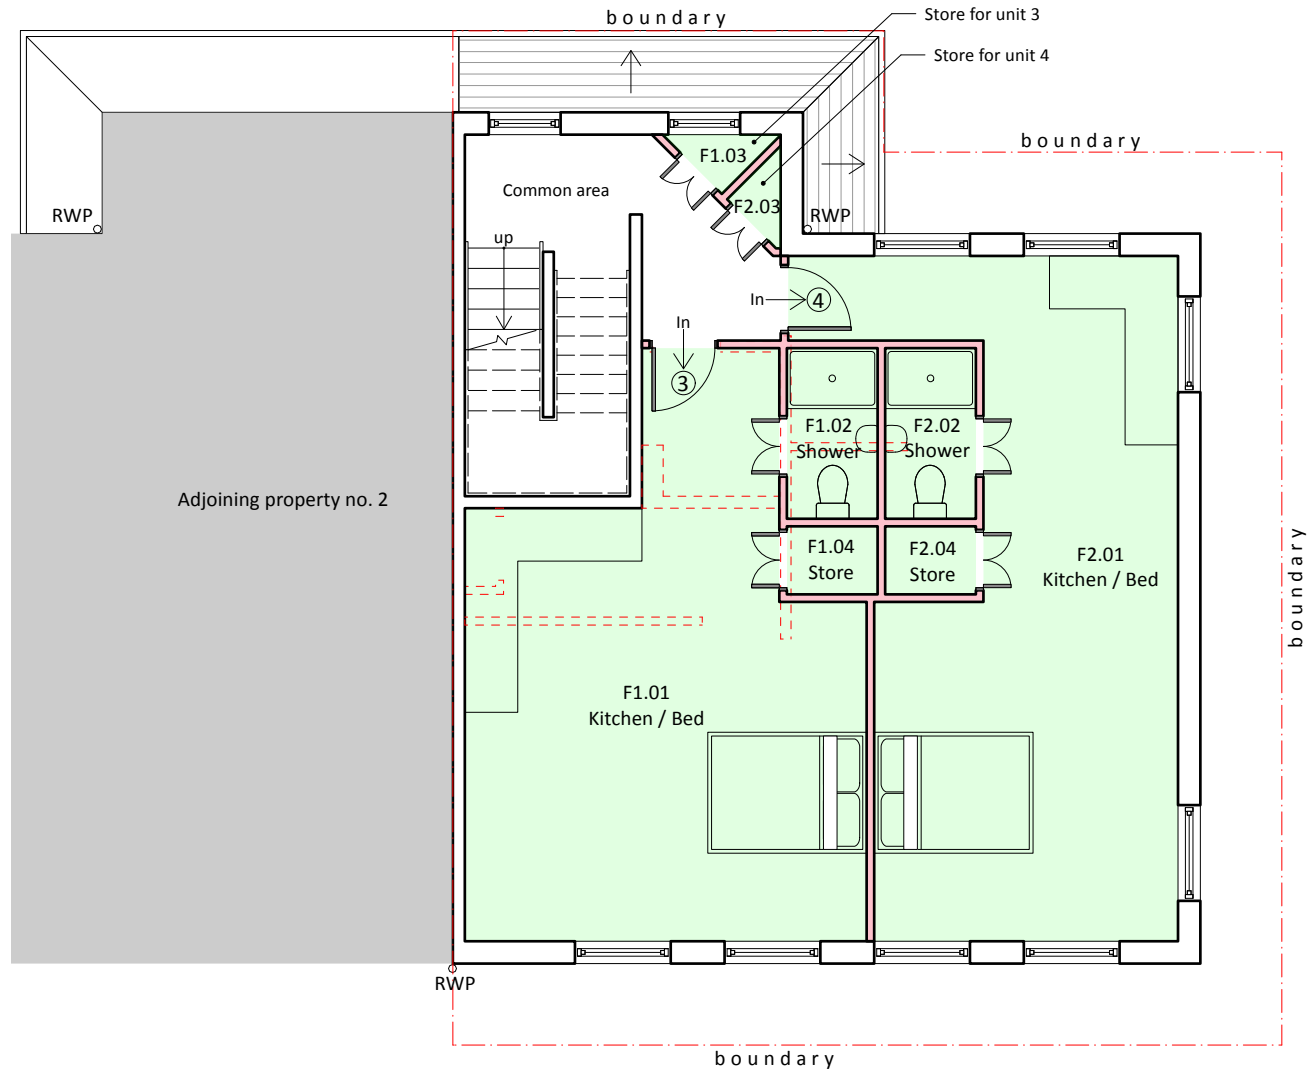

2 FIRST
Scale: 1:100
UNIT 3 & 4

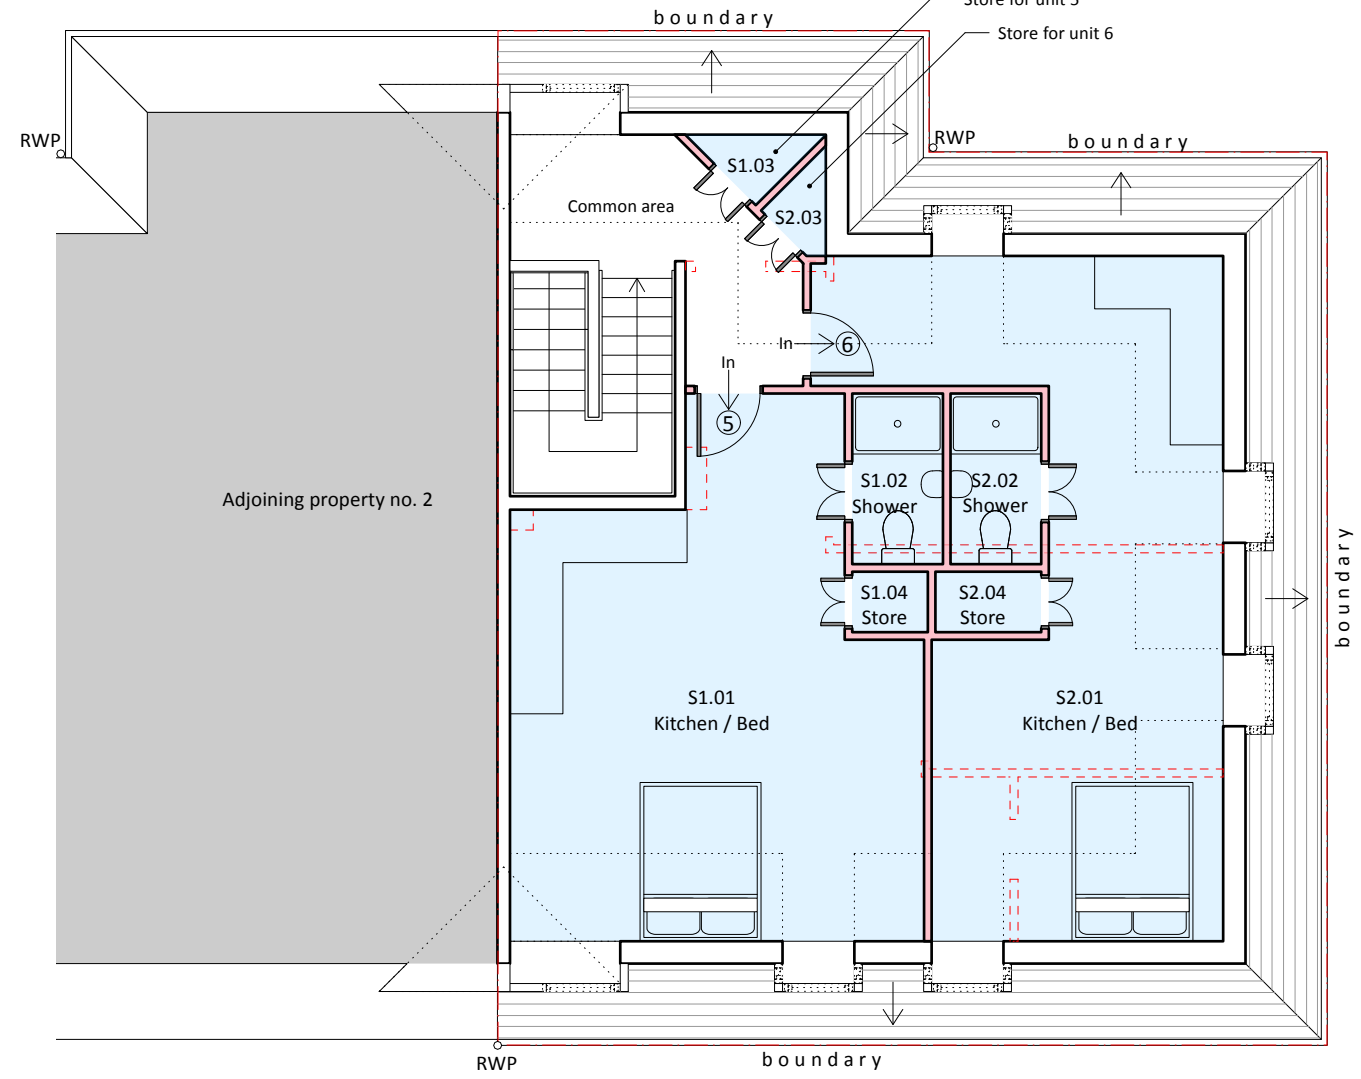


3 SECOND
Scale: 1:100
UNIT 5 & 6

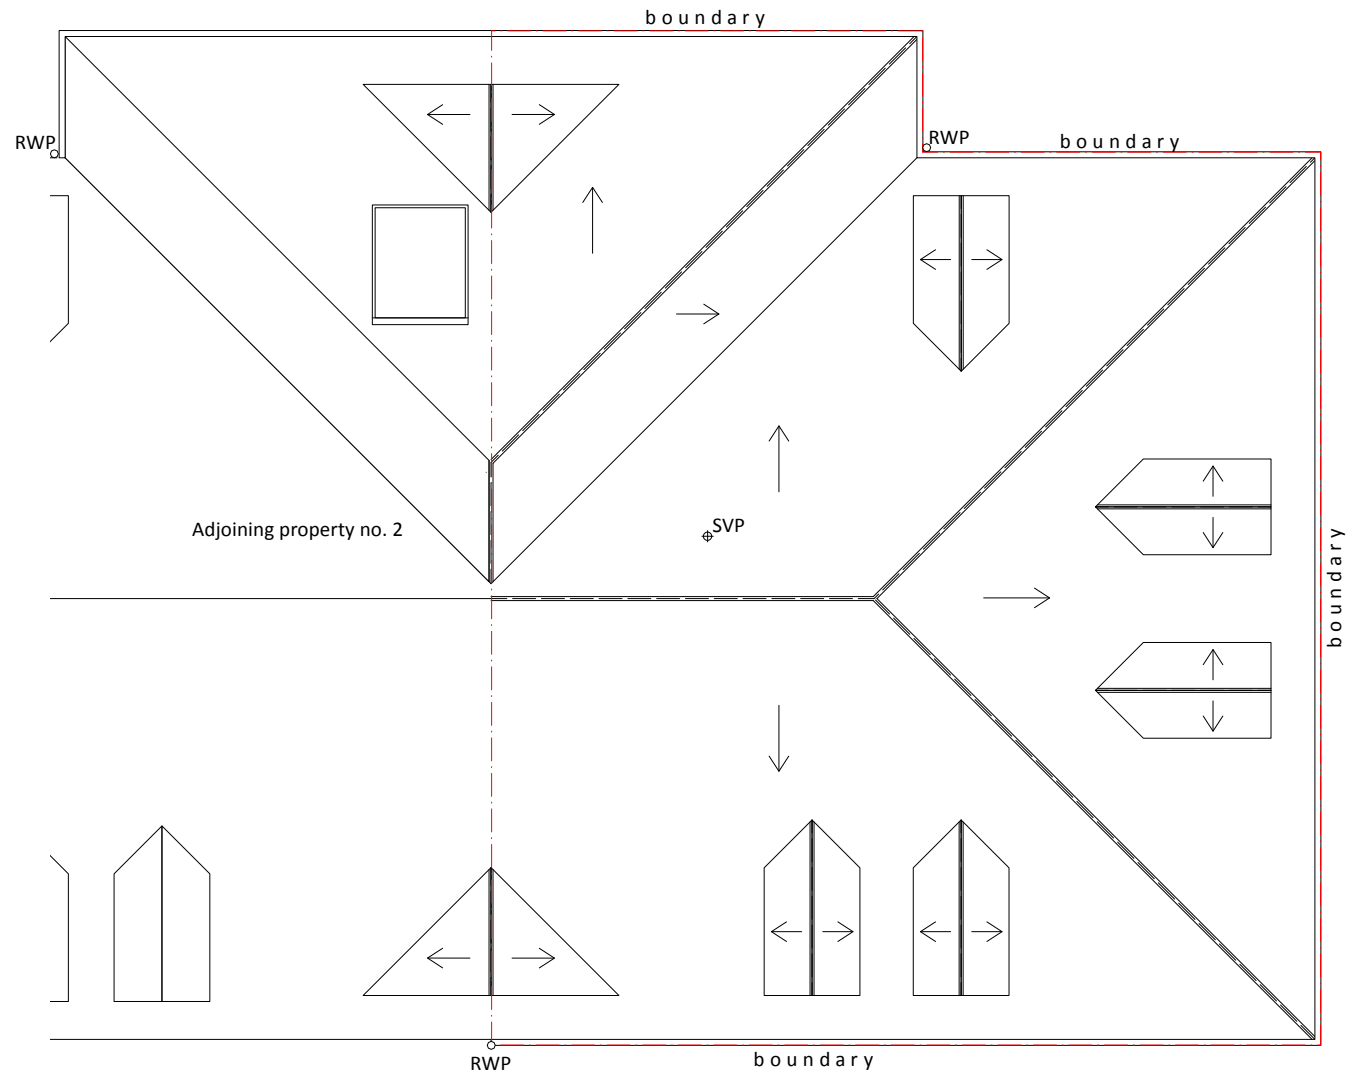

4 ROOF
Scale: 1:100



5 EAST (side)
Scale: 1:100
Note other elevations remain unchanged.

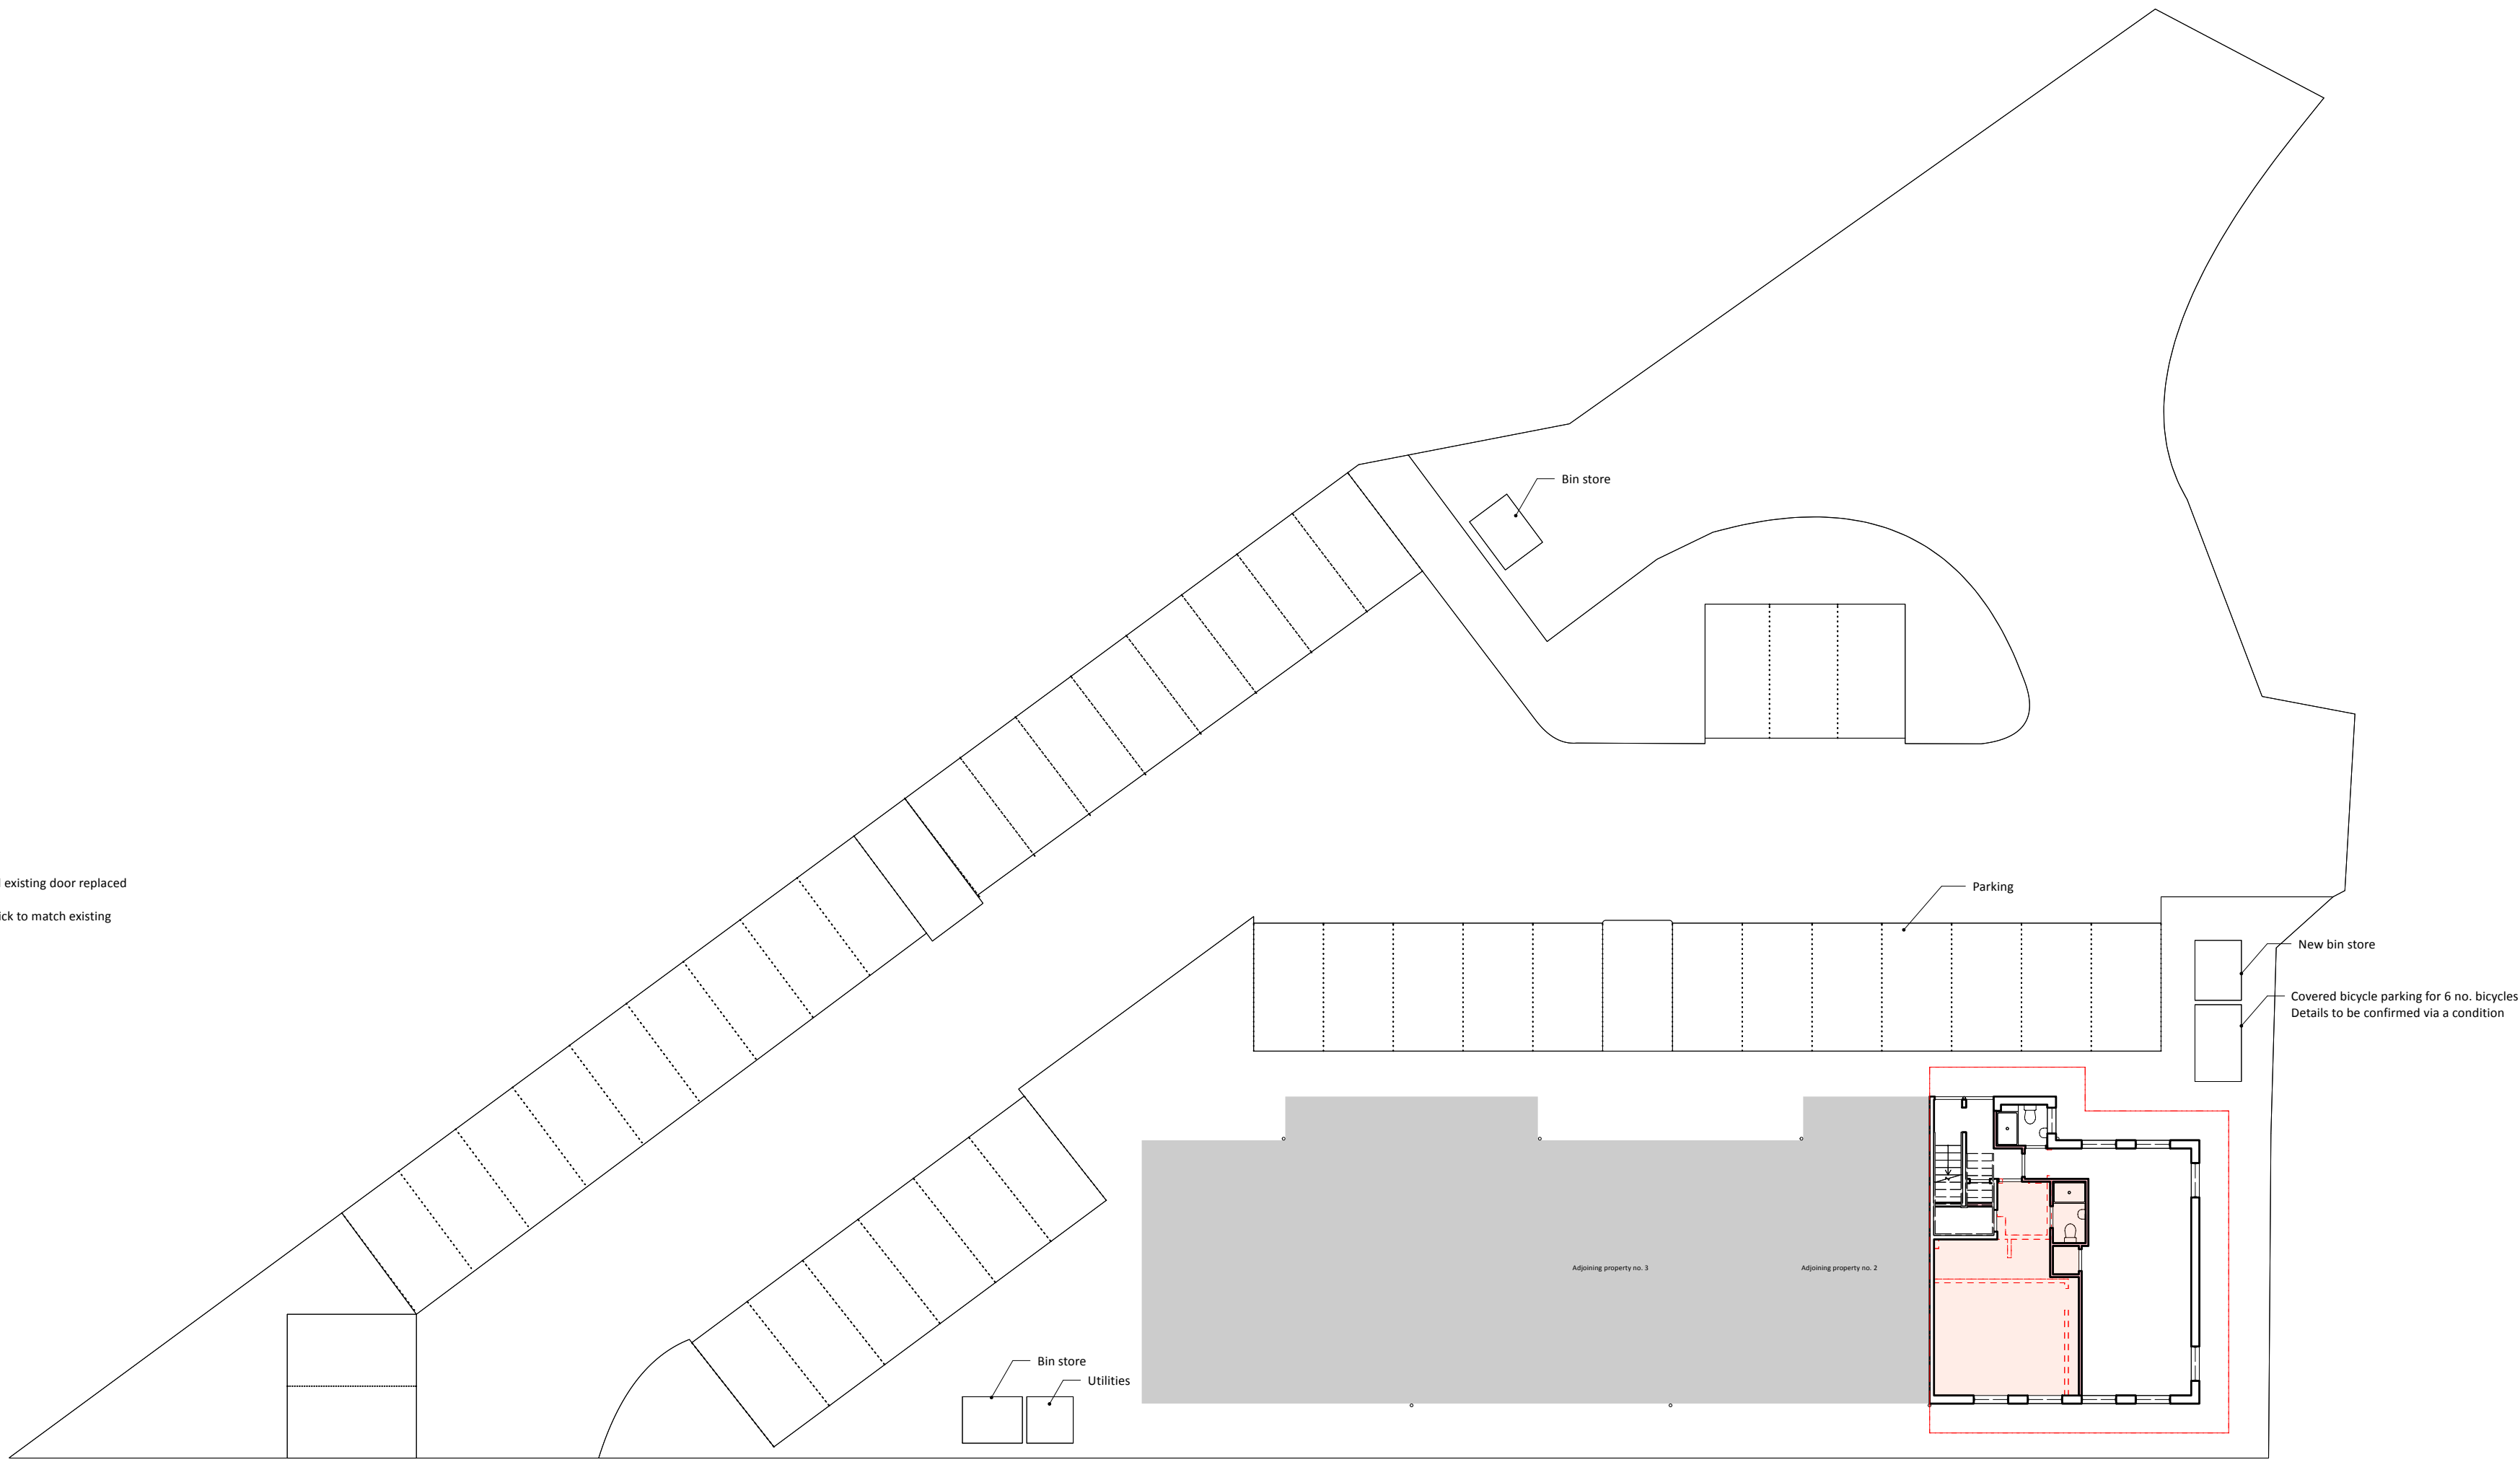

6 SITE LAYOUT
Scale: 1:200

Schedule of Accomodation

FLOOR	UNIT	ROOM	AREA (m ²)
G	1	G1.01	33.14
G	1	G1.02	2.71
G	1	G1.03	2.29
G	Unit 1 Total		38.14
G	2	G2.01	38.4
G	2	G2.02	2.77
G	2	G2.03	1
G	Unit 2 Total		42.17
Ground Floor Total			80.31
F	3	F1.01	32.86
F	3	F1.02	2.71
F	3	F1.03	0.62
F	3	F1.04	1.08
F	Unit 3 Total		37.27
F	4	F2.01	32.71
F	4	F2.02	2.71
F	4	F2.03	0.5
F	4	F2.04	1.08
F	Unit 4 Total		37
First Floor Total			74.27
S	5	S1.01	32.7
S	5	S1.02	2.71
S	5	S1.03	0.87
S	5	S1.04	0.8
S	Unit 5 Total		37.08
S	6	S2.01	32.49
S	6	S2.02	2.71
S	6	S2.03	0.7
S	6	S2.04	1.12
S	Unit 6 Total		37.02
Second Floor Total			74.1
TOTAL			228.68

ISSUE	DATE	REVISION
-------	------	----------

PROJECT
Unit 1, Cutbush Court, Reading RG6 4UW

CLIENT
Dr. Satinder Dhami

DRAWING
PROPOSED PLANS AND ELEVATIONS



PROJECT #	2024.056	DWG #	REV
DATE	11/04/2025		
SCALE	AS STATED		
DRAWN	S.W.	CHKD	J.C.

Stones Architects Ltd
50 Coldharbour Lane Hayes Middlesex UB3 3EP
t 020 8969 0000 e mail@stonesarchitects.co.uk w stonesarchitects.co.uk