


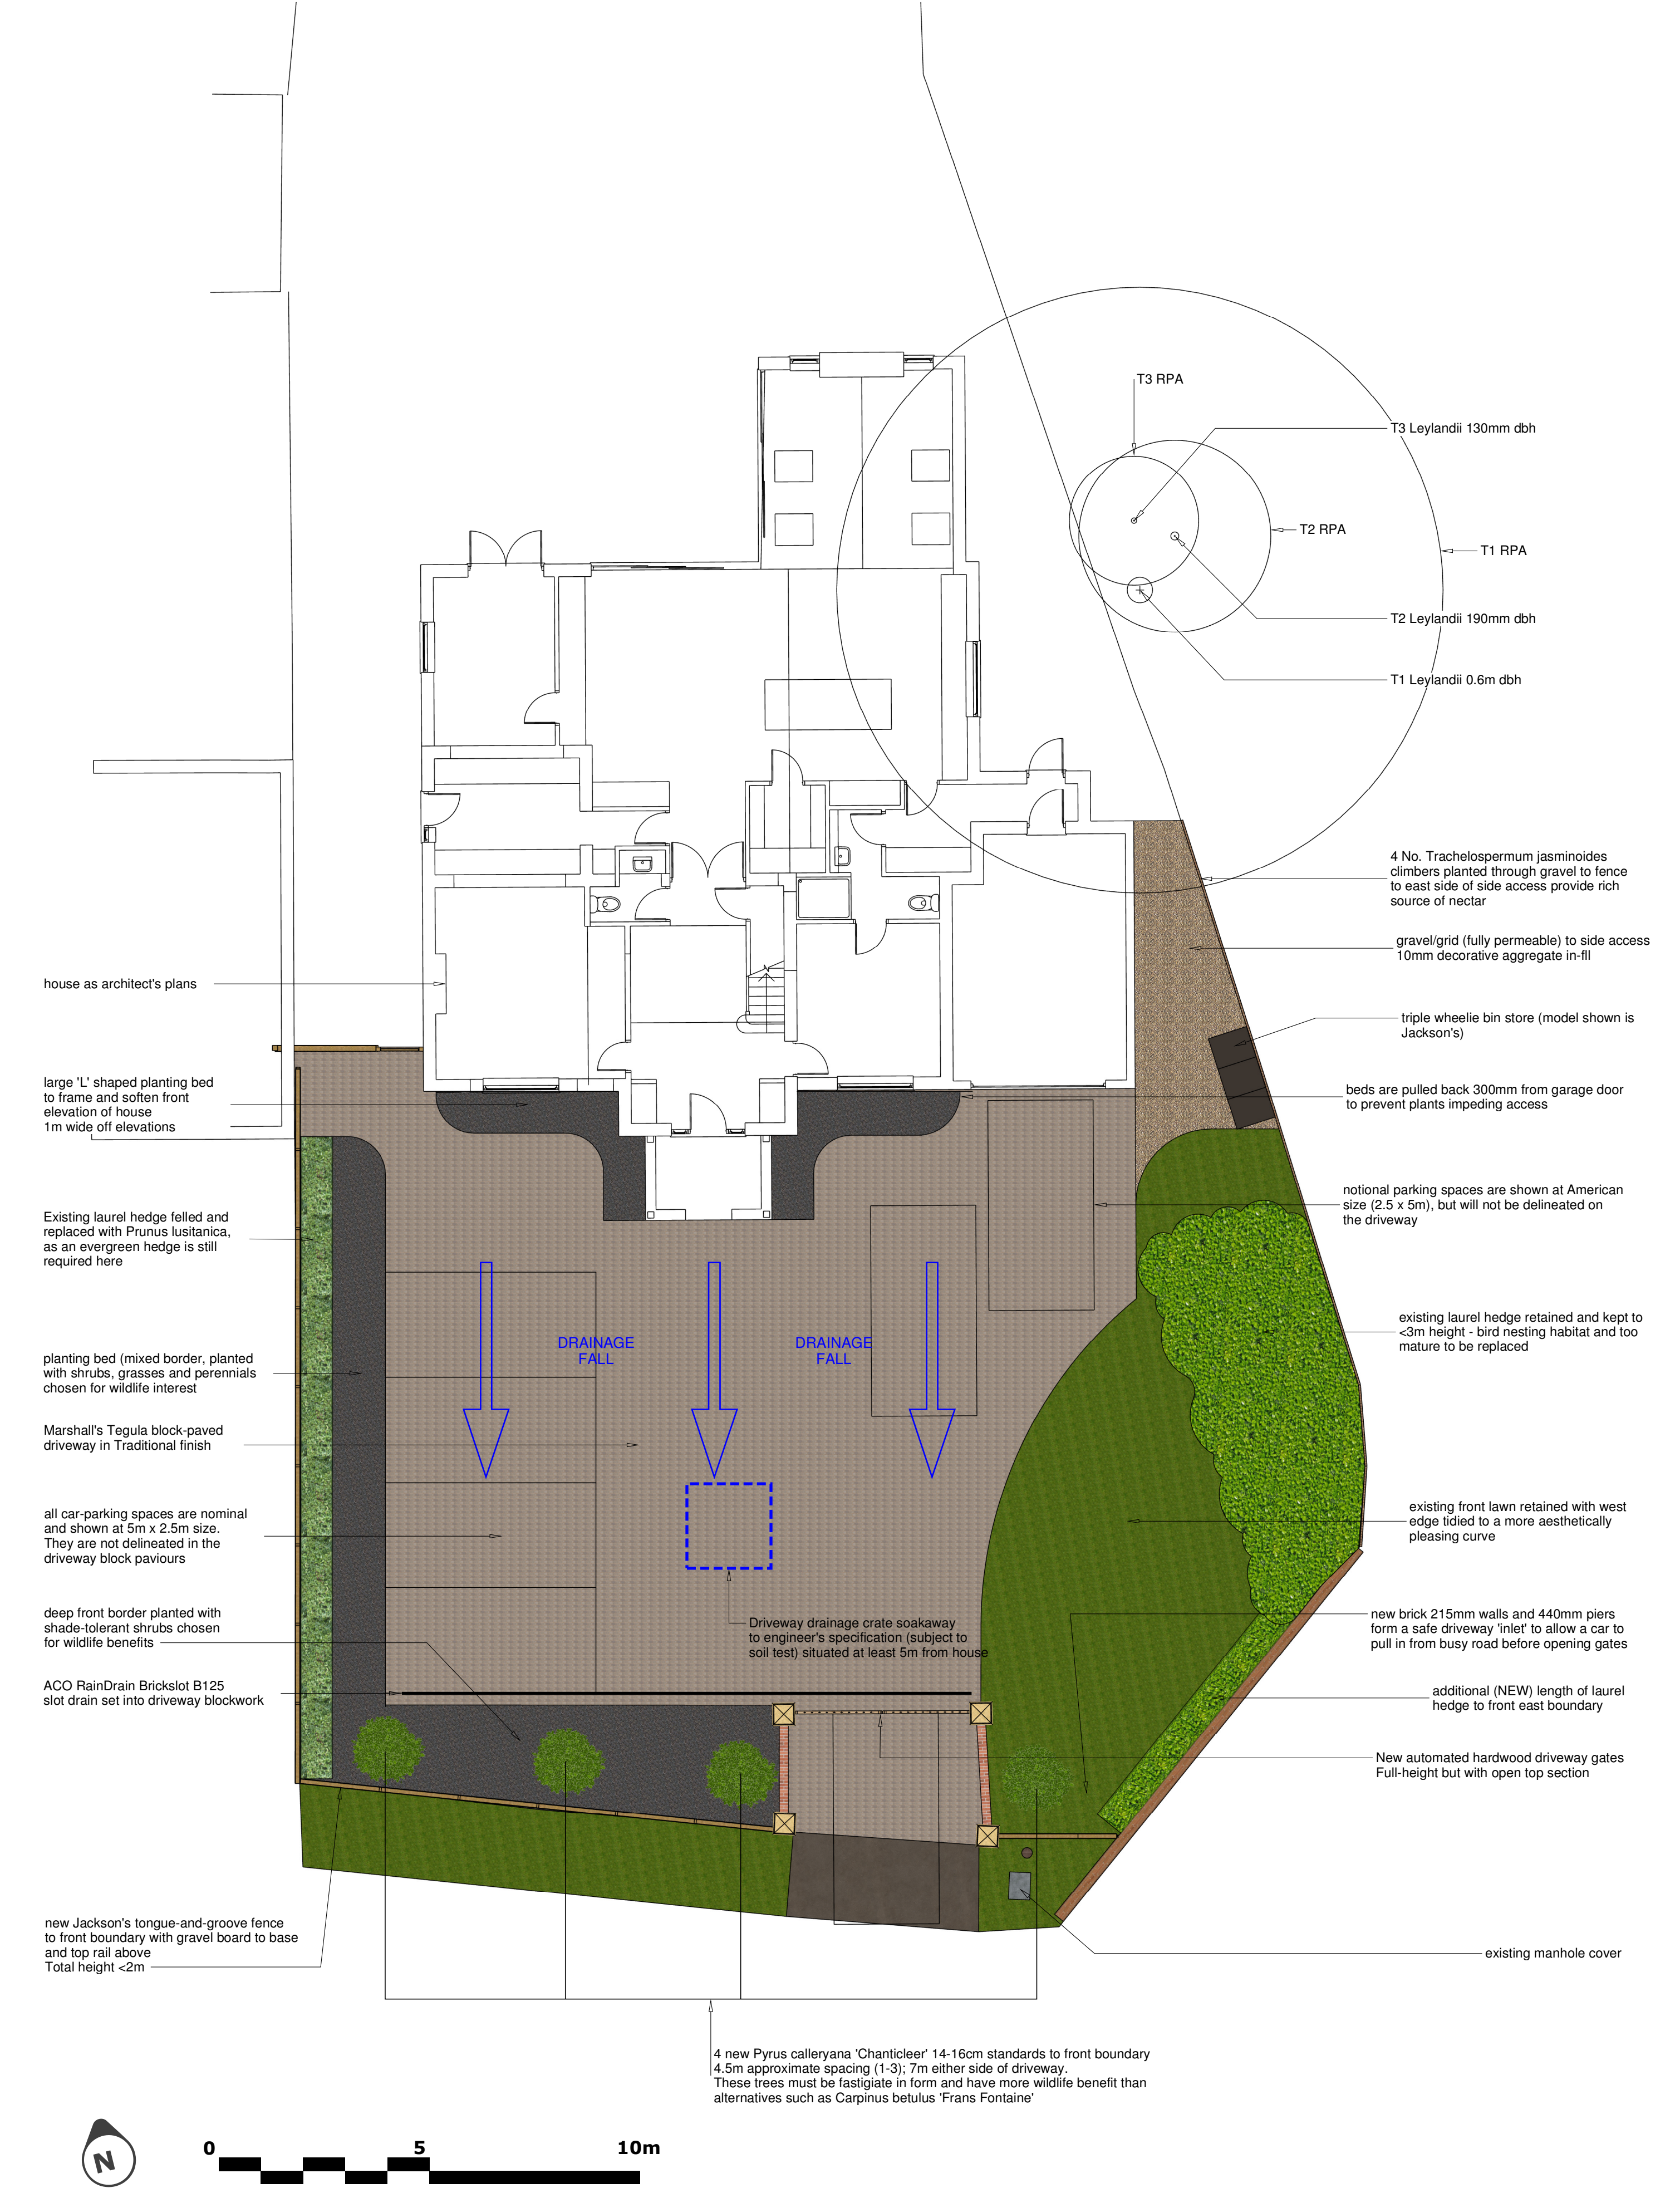

NOTES:

Project: 220 London Road, Wokingham, RG40 1SW
Drawing Title: Layout Plan (front garden only)
Drawing No. 01.2000
Revision: D
Date: 03/02/2026

Paper Size: A2
Scale: 1:100
Alternative Paper Size/Scale: A3 1:200
Drawn by: IT
Checked by: IT



New Leaf Design
5 Norfolk Road, Dorking, Surrey, RH4 3JA
Tel: 01306 502277
Mob: 07906 190676
Email: info@newleafdesign.co.uk
Web: www.newleafdesign.co.uk