


Figure 3 Examples of above-ground stabilizing systems

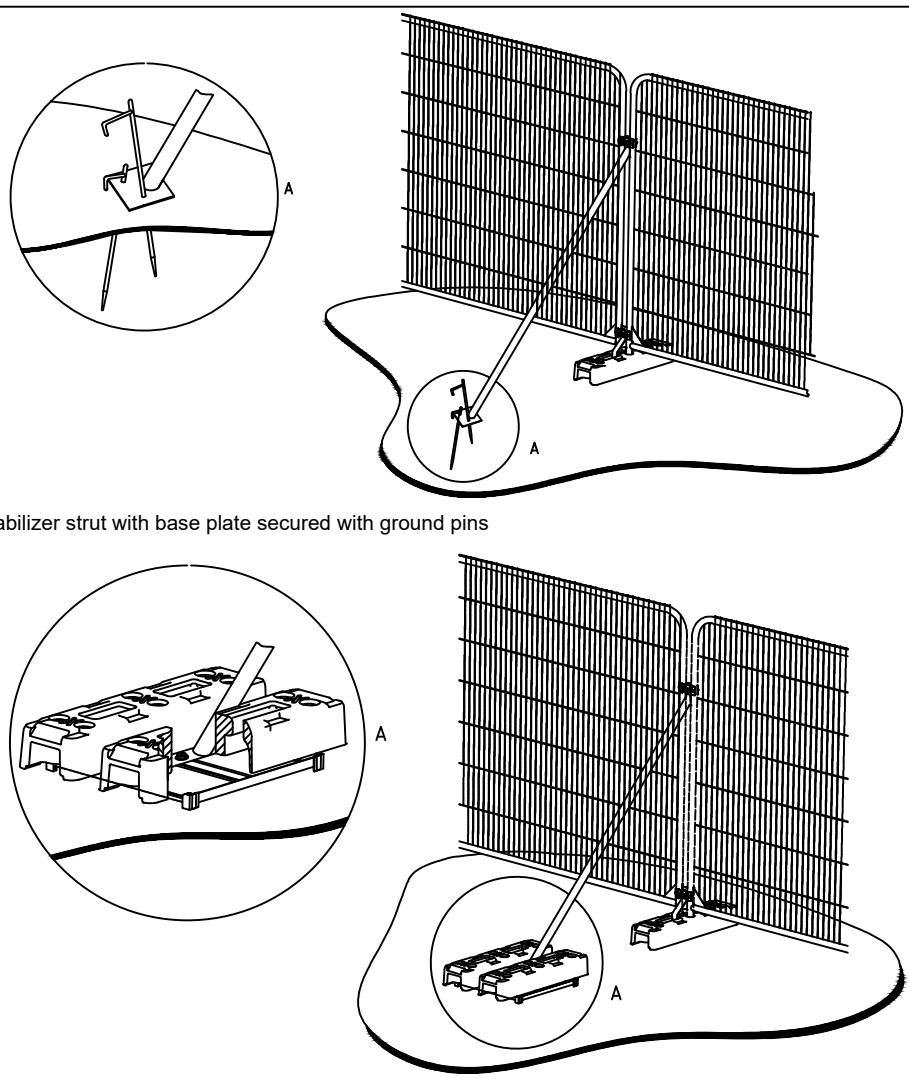

KEY

TREE PROTECTION FENCING
(DASHED LINE = POST DEMO FENCING)

SITE HOARDING

PHASE 1 ROAD INSTALLED FIRST

FORKLIFT AREA

SEGREGATED PEDESTRIAN WALKWAY

LOOSE GRAVEL

MATERIAL STORAGE

SITE PARKING

SCAFFOLD ZONE

LOADING BAY

EXISTING BUILDING FOOTPRINT

DELIVERY VEHICLE MOVEMENTS

WORKING CONSTRAINTS

SITE OPERATING HOURS TO BE 08:00am - 18:00pm MONDAY TO FRIDAY AND 8:00am - 12:00pm SATURDAY. NO WORKING ON SUNDAYS OR BANK HOLIDAYS.

ALL DELIVERIES TO SITE TO USE SITE ENTRANCE TURNING HEAD. DELIVERIES TO BE OFFLOADED VIA SITE FORKLIFT. ALL DELIVERIES TO BE CO-ORDINATED BY THE SITE MANAGER AS FOLLOWS:

DAN MAUDE 07817 924304

PLANT & MACHINERY

14M FORKLIFT TO BE LOCATED ON SITE THROUGHOUT BUILD UNTIL SCAFFOLD DROP


WELFARE LOCATED ON SITE TO CONSIST OF SITE OFFICE, CANTEEN, DRYING AREA, TOILET BLOCK, ALL TO BE LOCATED IN THE EXISTING OUTBUILDINGS ON SITE EXCEPT TOILETS WHICH WILL BE A SEPARATE BUILDING.

FOUNDATIONS ARE DUE TO BE TRADITIONALLY DUG.

PLOT DRIVEWAYS TO BE USED FOR CONTRACTOR PARKING ONCE TEMPORARY PARKING FACILITY HAS BEEN REMOVED.

EXTRACT FROM SITE RULES

WASTE SKIP CONTRACTORS TO RECYCLE ALL RECYCLABLE MATERIALS DURING THE CONSTRUCTION PHASE.

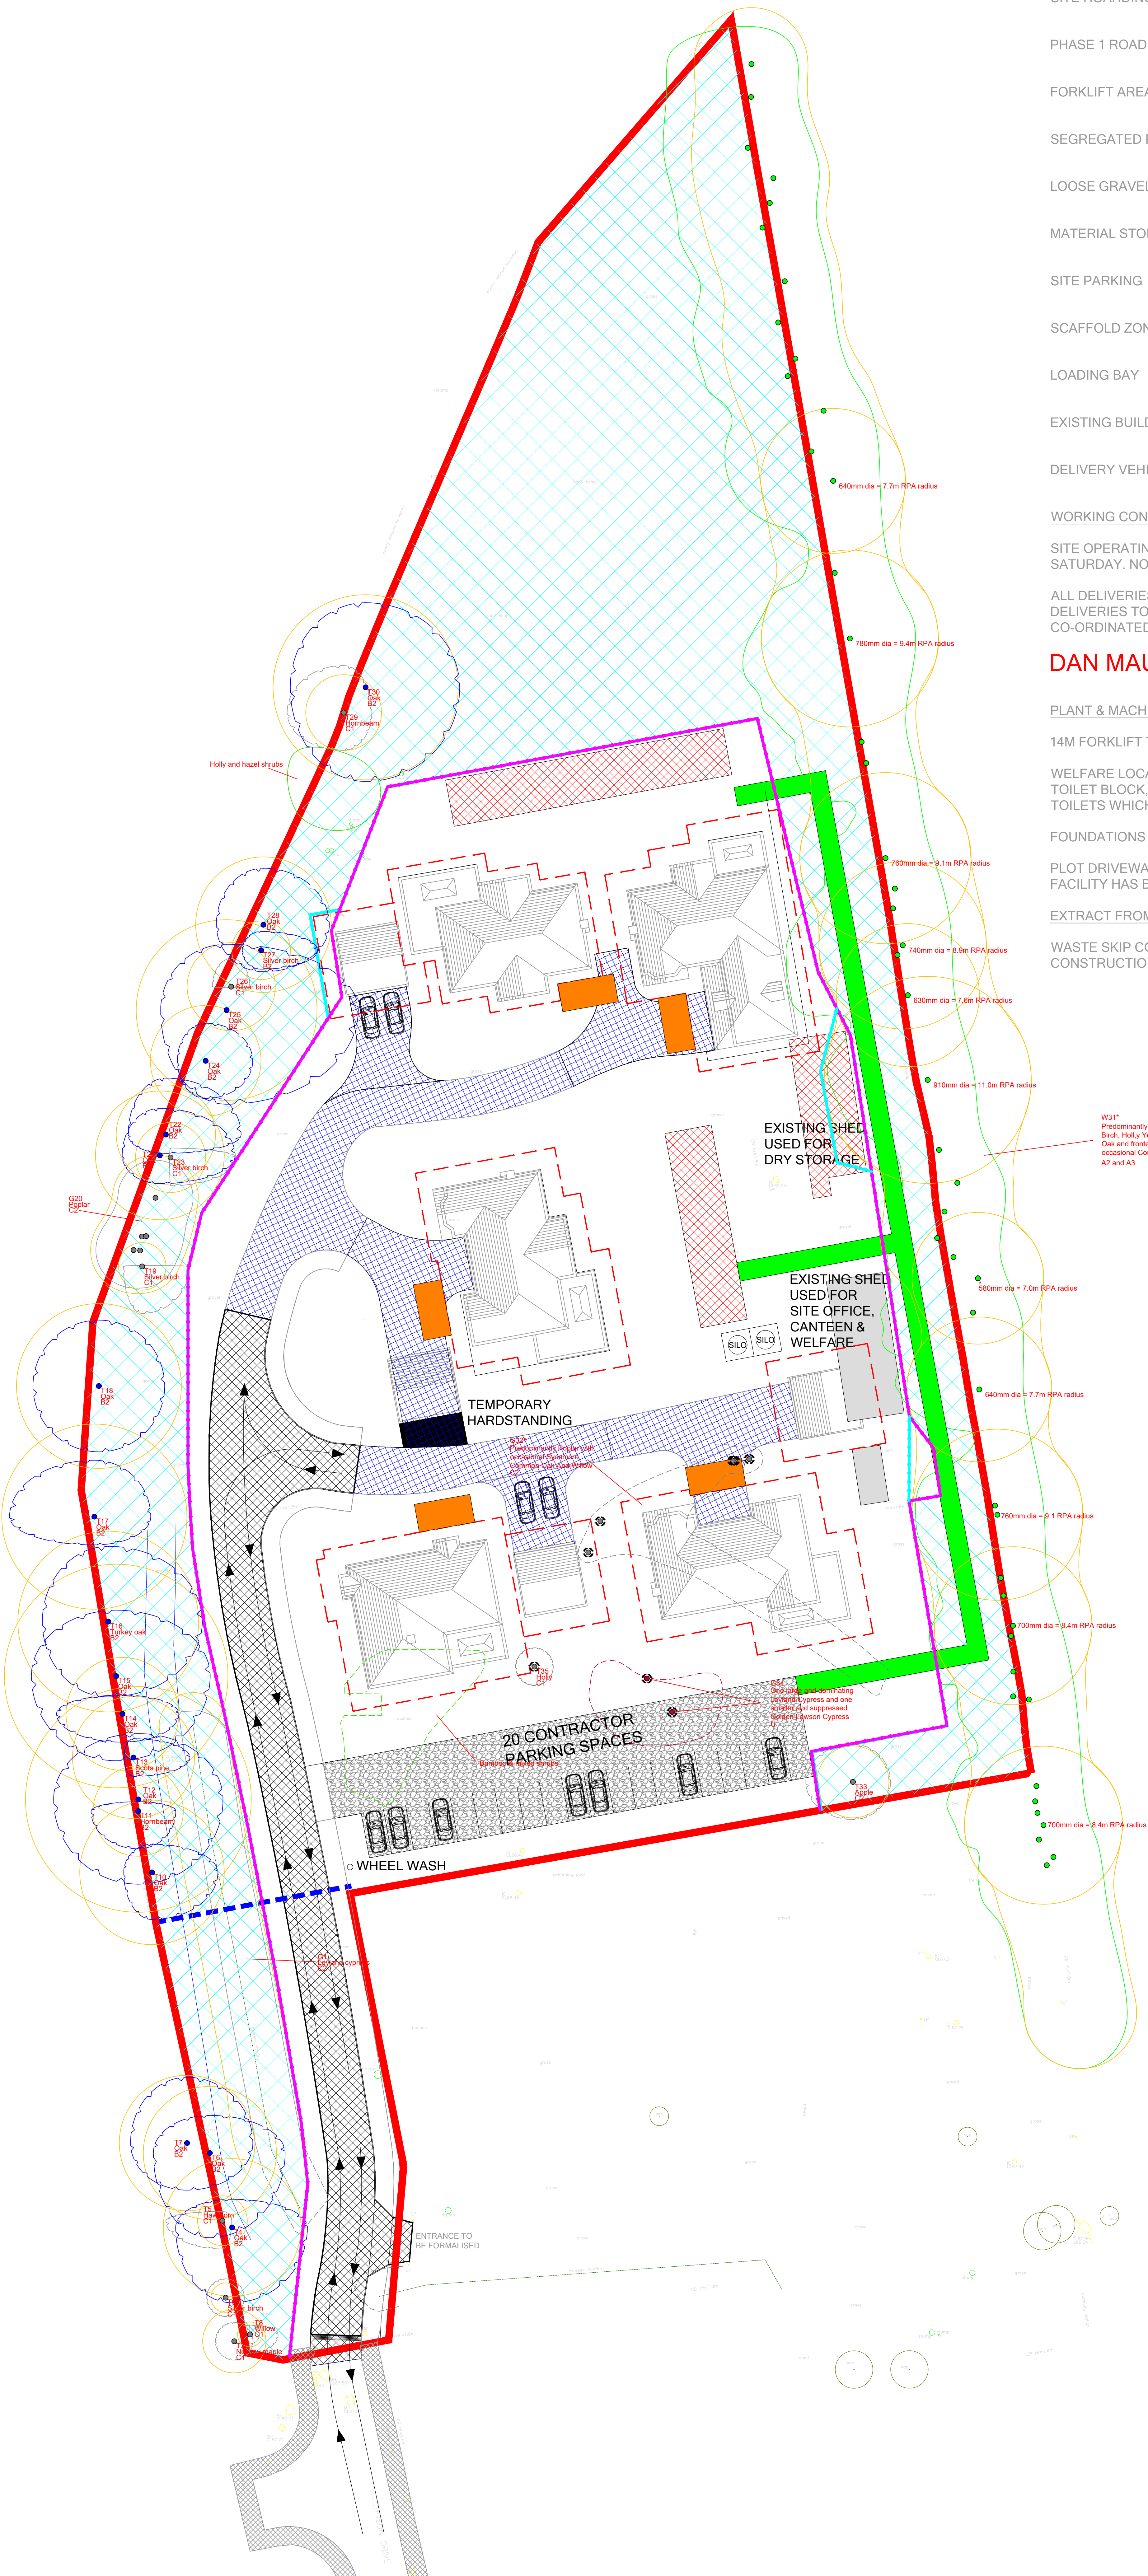

W31*
Predominantly Scots Pine with an understorey of Silver Birch, Holly Yew, Sycamore and Hornbeam with occasional Oak and Treated on the eastern boundary with the site with occasional Common Oak
A2 and A3

20 CONTRACTOR PARKING SPACES

WHEEL WASH

ENTRANCE TO BE FORMALISED



gha trees
environmental consultancy

t: 07884 056 025
e: gha@ghatrees.co.uk
www.ghatrees.co.uk

Site: Land at Johnson Drive, Finchampstead, RG40 3NW

1:250 at A0

Drawing Title: Tree Protection Plan

Oct 2024

Key:

- Category A
- Category B
- Category C
- Category U
- Groups Proposed for Removal
- Tree Proposed for Removal
- Tree Protection Fencing
- Tree Protection Fencing After Demolition of Outbuilding

NOTE: Tree/group numbers marked with an * have approximate locations.

Tree Protection Fencing

Tree Protection Fencing After Demolition of Outbuilding

Scale: 0m 5m 10m

North Arrow