


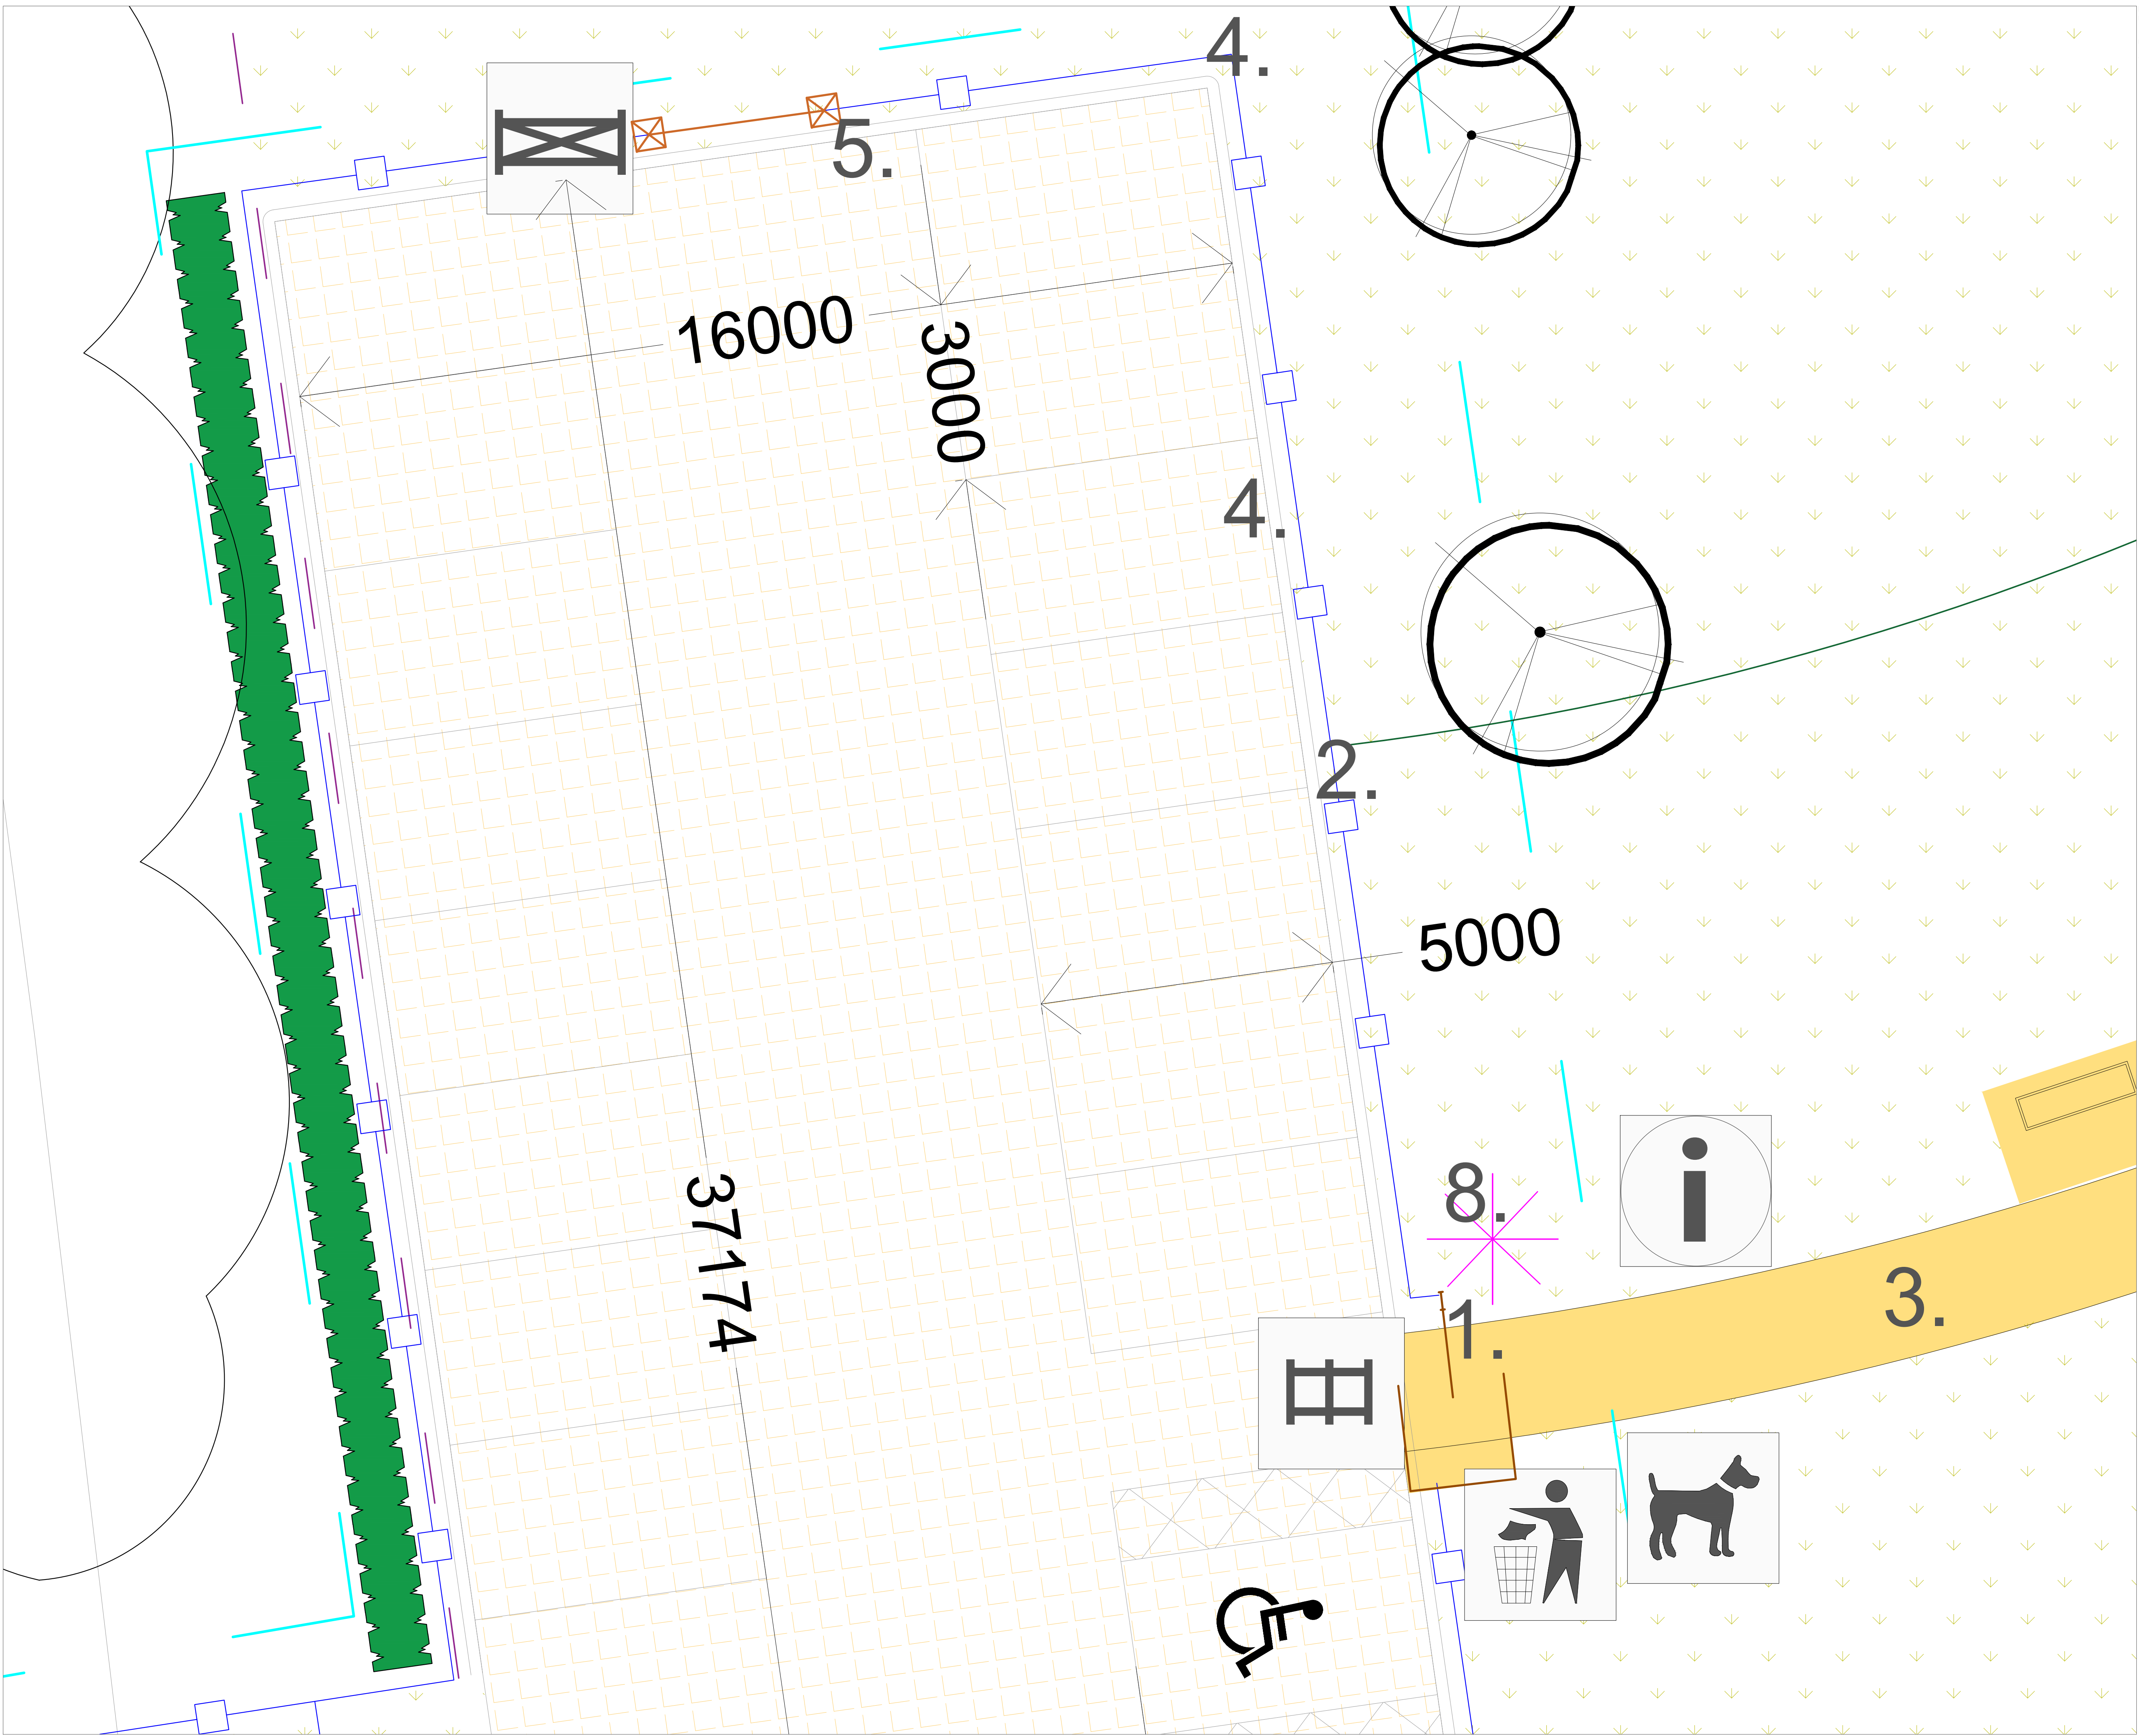

NOTES:
Based upon the Ordnance Survey map with permission of The Controller of Her Majesty's Stationery Office. © Crown Copyright.
Aspect Landscape Planning Ltd, West Court, Hardwick Business Park, Norall Way, Banbury OX16 2AF.
Licence 100045345
Copyright reserved

Scale 1:150 @ A1

0m

1m

2m

3m

4m

5m

Note:
For Arboricultural details regarding the existing trees 10m either side of the proposed SANG footpath, please refer to Aspect Arboriculture Survey.
For Ecology details please refer to EPR information.
For Access and car park details please refer to i-Transport information.

REV	DATE	NOTE	Drawn/Chk'd

aspect

landscape planning

TITLE

Bearwood SANG, Wokingham
Proposed SANG Car Park Detail Plan

CLIENT

Pike wood SANG Limited

SCALE	DATE	DRAWN	CHKD
1:50@A1	1 of 2 AUG 2020	BS	CJ

DRAWING NUMBER

6768.PSCP.04

REVISION