


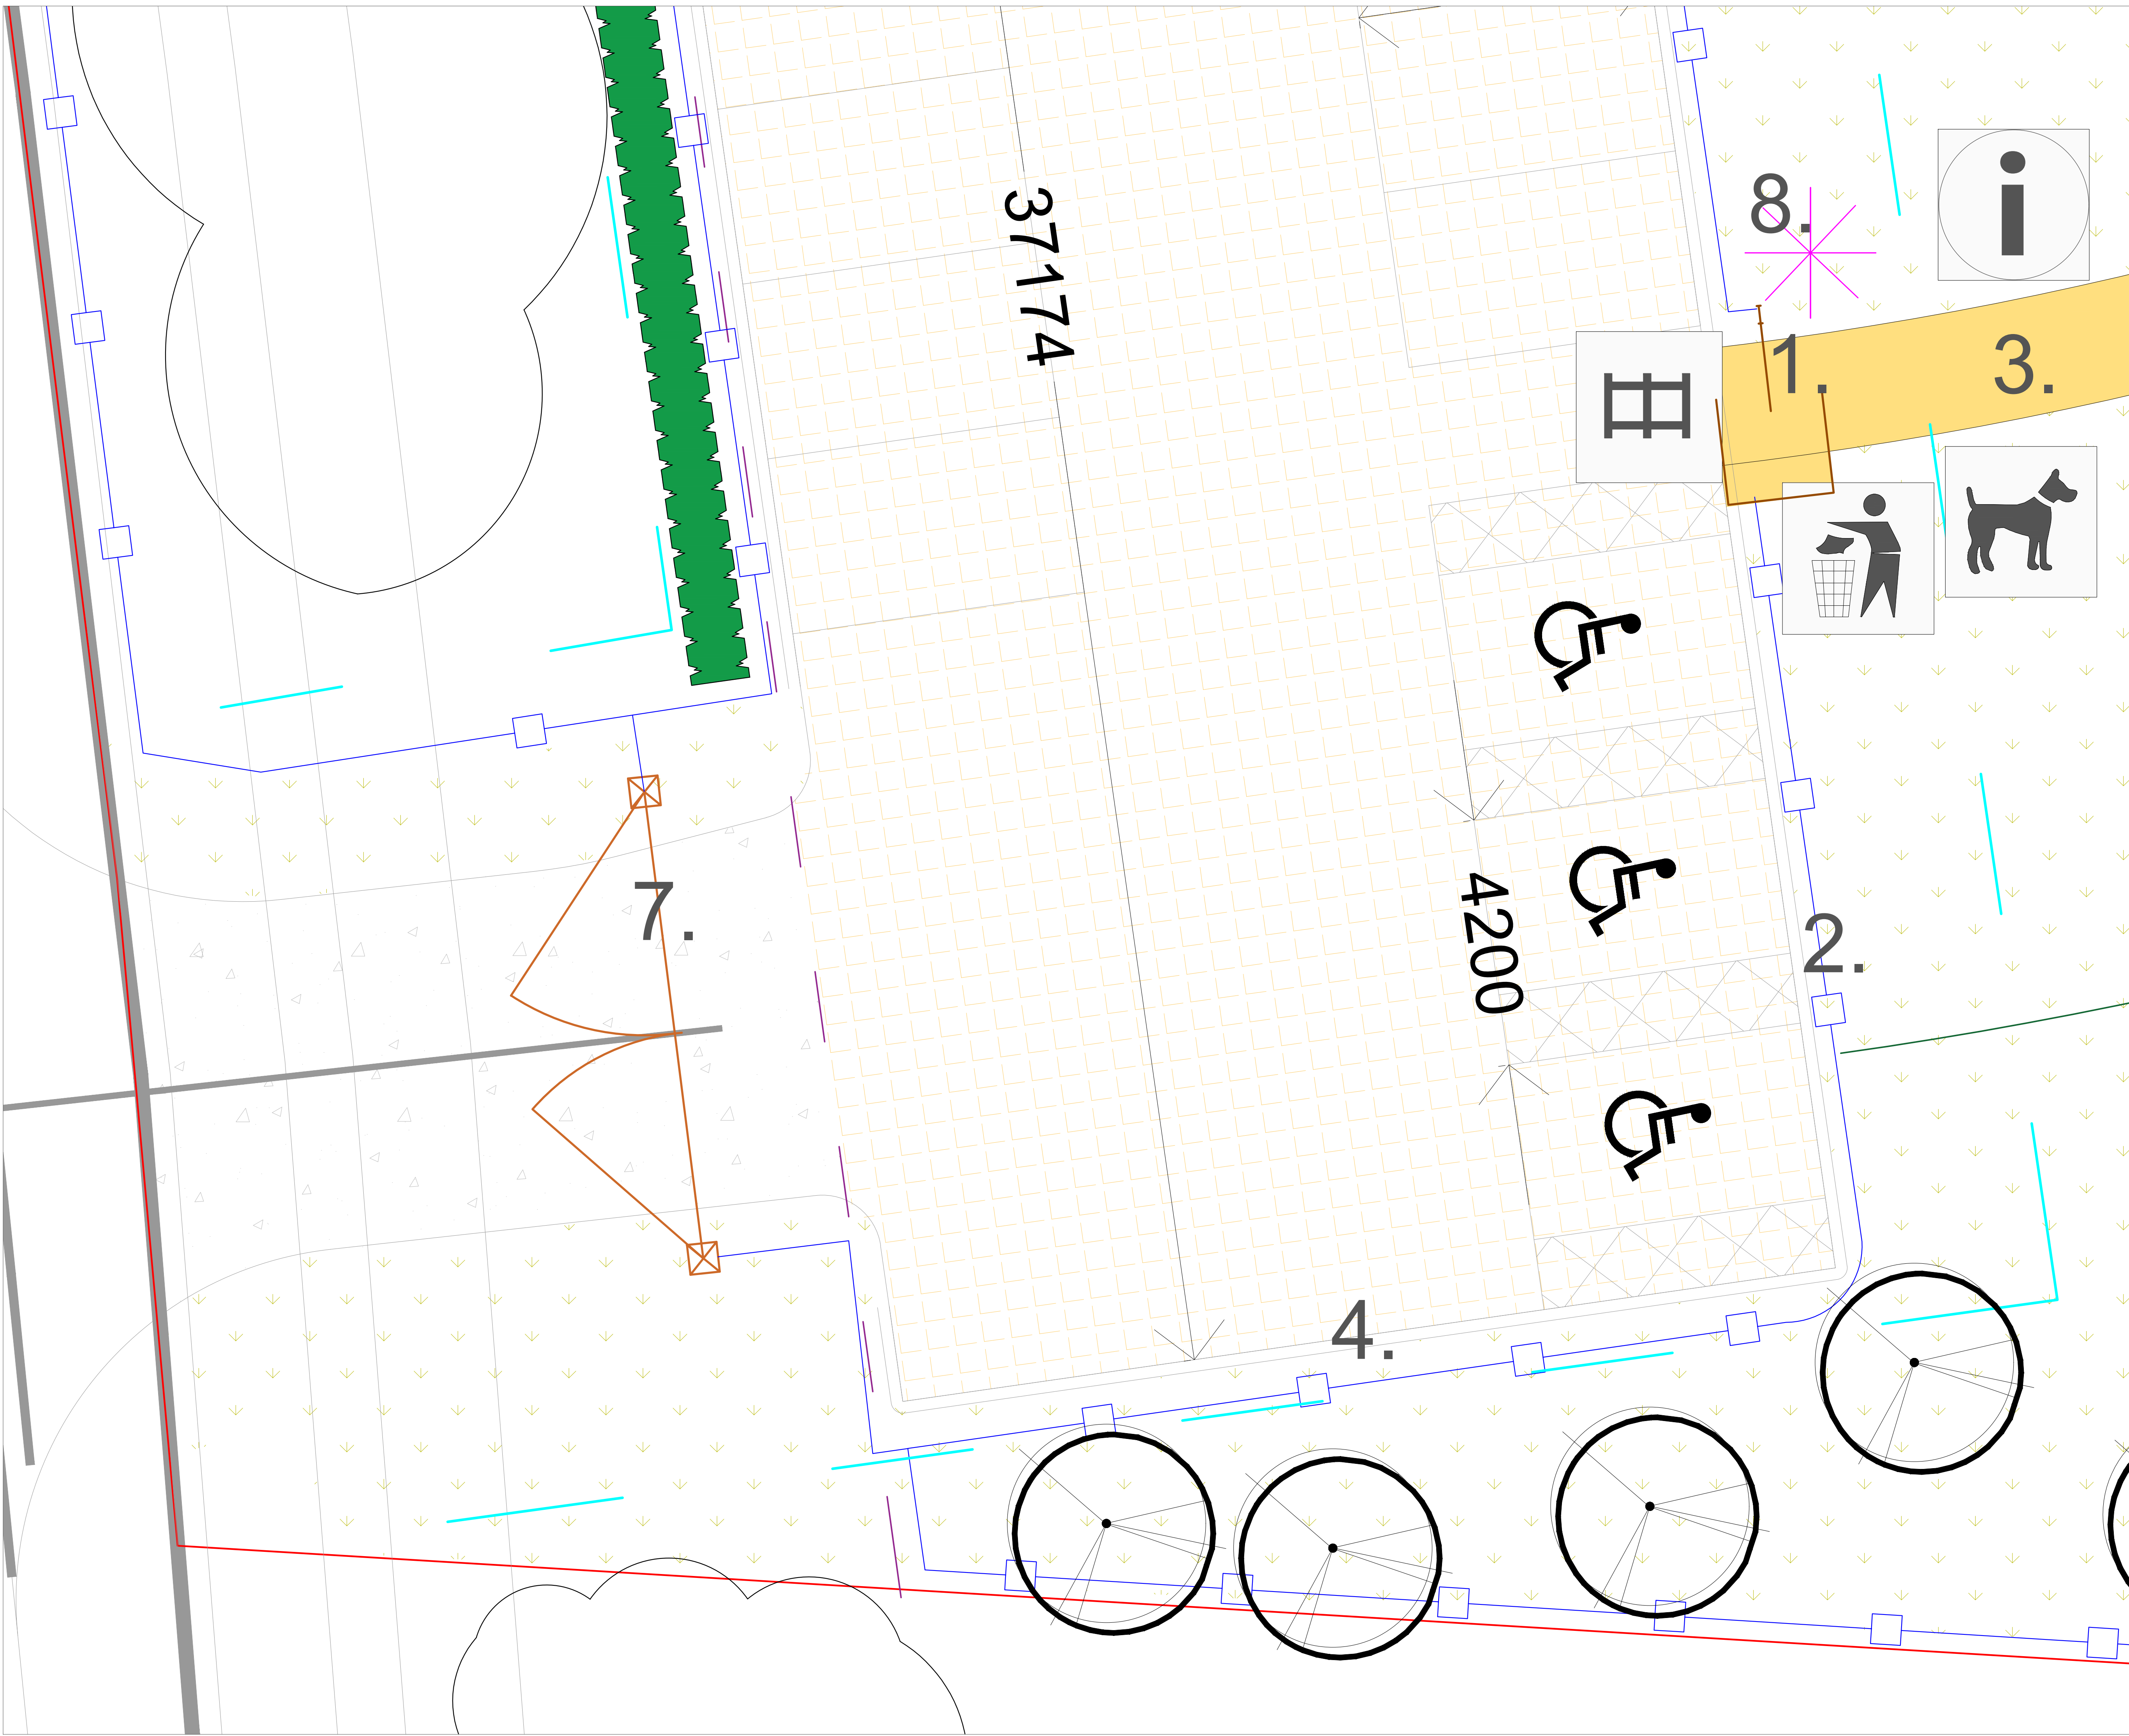

NOTES:

Based upon the Ordnance Survey map with permission of The Controller of Her Majesty's Stationery Office. © Crown Copyright.
Aspect Landscape Planning Ltd, West Court, Hardwick Business Park, Norol Way, Banbury OX16 2AF.
Licence 100045345
Copyright reserved

Scale 1:150 @ A1

0m 1m 2m 3m 4m 5m

KEY:

- Site Boundary
- Proposed Trees
- Proposed Hedge
- Proposed Wildflower EW1 Woodland Mixture
- Proposed 2m wide, minimum 2.3km length Hoggin Footpath. Existing Footpath Links to be Utilised where Appropriate details no. 3 (for details see drawing 6768/ASP.HWD)
- Tarmac to car park entrance
- Car Park- Cellular Fill on Hardcore Base Core Drive or similar
Car park spaces marked with Stainless Steel Markers Nidagravel or similar details no.4 (for details see drawing 6768/ASP.HWD)
- Approximate area of vegetation removed for car park and access construction
- Kerb Line Defining Edge of Car Park details no.4 (for details see drawing 6768/ASP.HWD)
- Proposed Timber Post and Rail Stock Proof Fence Perimeter Fencing to be Proposed and Upgraded (specific boundaries annotated on plan) details no.2 (for details see drawing 6768/ASP.HWD)
- Proposed Bench. Hatton Rustic 4 Slat Seat. BX17 4055.
Size 2000mm x 580mm
Mounted onto 3m x 2m Hoggin Hard Standing Area or similar
- Proposed Okehampton Litter Bin Redwood Timber. BX17 4030 or similar
- Proposed Dog Waste Bin, 60Litre Red. BX45G 2591-PM or similar
- Wayfinding Signage - 900mm high timber post with chamfered top and coloured arrows to aid wayfinding and illustrating alternative walking routes Fitzpatric woolmar or similar
- Proposed Information Stands Hallaton Recycled Plastic Lectern A1 recycled plastic lectern Width: 840mm, Height: 595mm or similar
- Proposed Maintenance Access Gate details no. 5 (for details please drawing No: 6768/ASP.HWD)
- Proposed Kissing Gate Oxford-Medium Mobility, Centrewire or similar details no. 1 (for details please drawing No: 6768/ASP.HWD)
- Proposed Log Bike Rack (or similar) details no. 8 (for details please drawing No: 6768/ASP.HWD)
- 10m Offset Either Side of Proposed SANG Route. Exact Route to be Determined by Arboricultural Survey and Existing Vegetation Clearance.
- Contours
- Proposed Height Barriers with Double Gate 8m W, 2.5mH, yellow details no. 7 (for details please drawing No: 6768/ASP.HWD)

Note:

For Arboricultural details regarding the existing trees 10m either side of the proposed SANG footpath, please refer to Aspect Arboriculture Survey.
For Ecology details please refer to EPR information.
For Access and car park details please refer to i-Transport information.

C	11.10.2024	Updated to WBC Highways and L&T comments	PC	PC
B	15.08.2024	Scale changed, detail added as per LPA comments	PC	PC
A	05.08.2024	Scale changed, detail added as per LPA comments	PC	PC
REV	DATE	NOTE	Drawn	Chkd

aspect landscape planning

TITLE

Bearwood SANG, Wokingham
Proposed SANG Car Park Detail Plan

CLIENT

Pike wood SANG Limited

SCALE	DATE	DRAWN	CHKD
1:50@A1	2 of 2 AUG 2020	BS	CJ
DRAWING NUMBER	REVISION		
6768.PSCP.04	C		