




ELEVATIONS OF CARAVAN

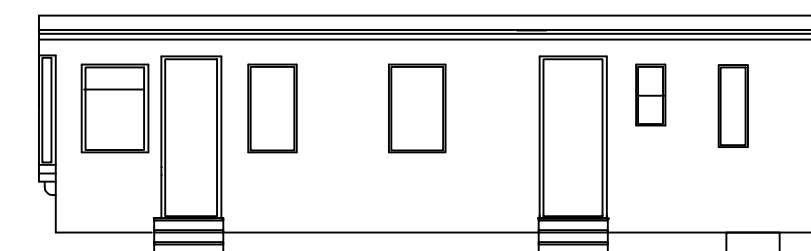


FRONT

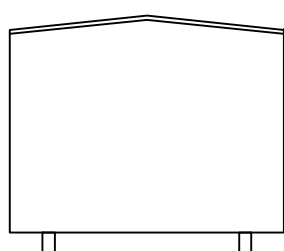

SOUTH

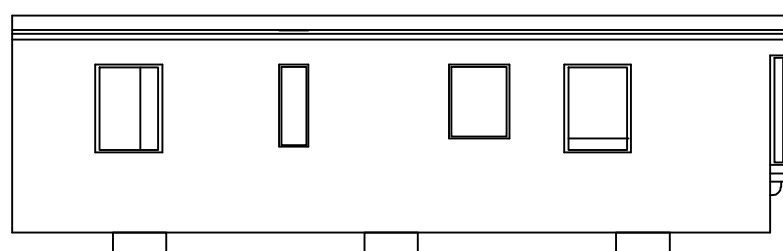

REAR

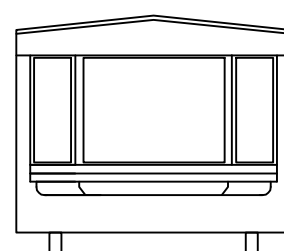

NORTH

Revision e: Fw drain & exg. IC2 shown. June 2026
Revision f: Dropped kerb altered. August 2026
Revision g: Septic tank maintenance added. Sept 2026

project
for
title

299 Wokingham Road
Earley, Reading, Berkshire
Mr P Gamer
1:50 Proposed Caravan

Drawing no: 1404 / 4 / g


M D Howlett
architectural consultant
11 Prospect Street, Caversham, Reading
Berkshire RG4 8JB; Tel/Fax: (0118) 947 7117
Email: pmaarc@globalnet.co.uk

Date: January 2025

1 2 3 4 metres
Scale: 1/100 @ A2; 1/200 @ A4.

Revision a: Caravan elevations added. Feb 2025.
Revision b: Front walls extended & reduced. Oct 2025.
Revision c: Front fence altered; piers removed. Feb 2026
Revision d: Front fence & piers status clarified. Feb 2026

WOKINGHAM ROAD

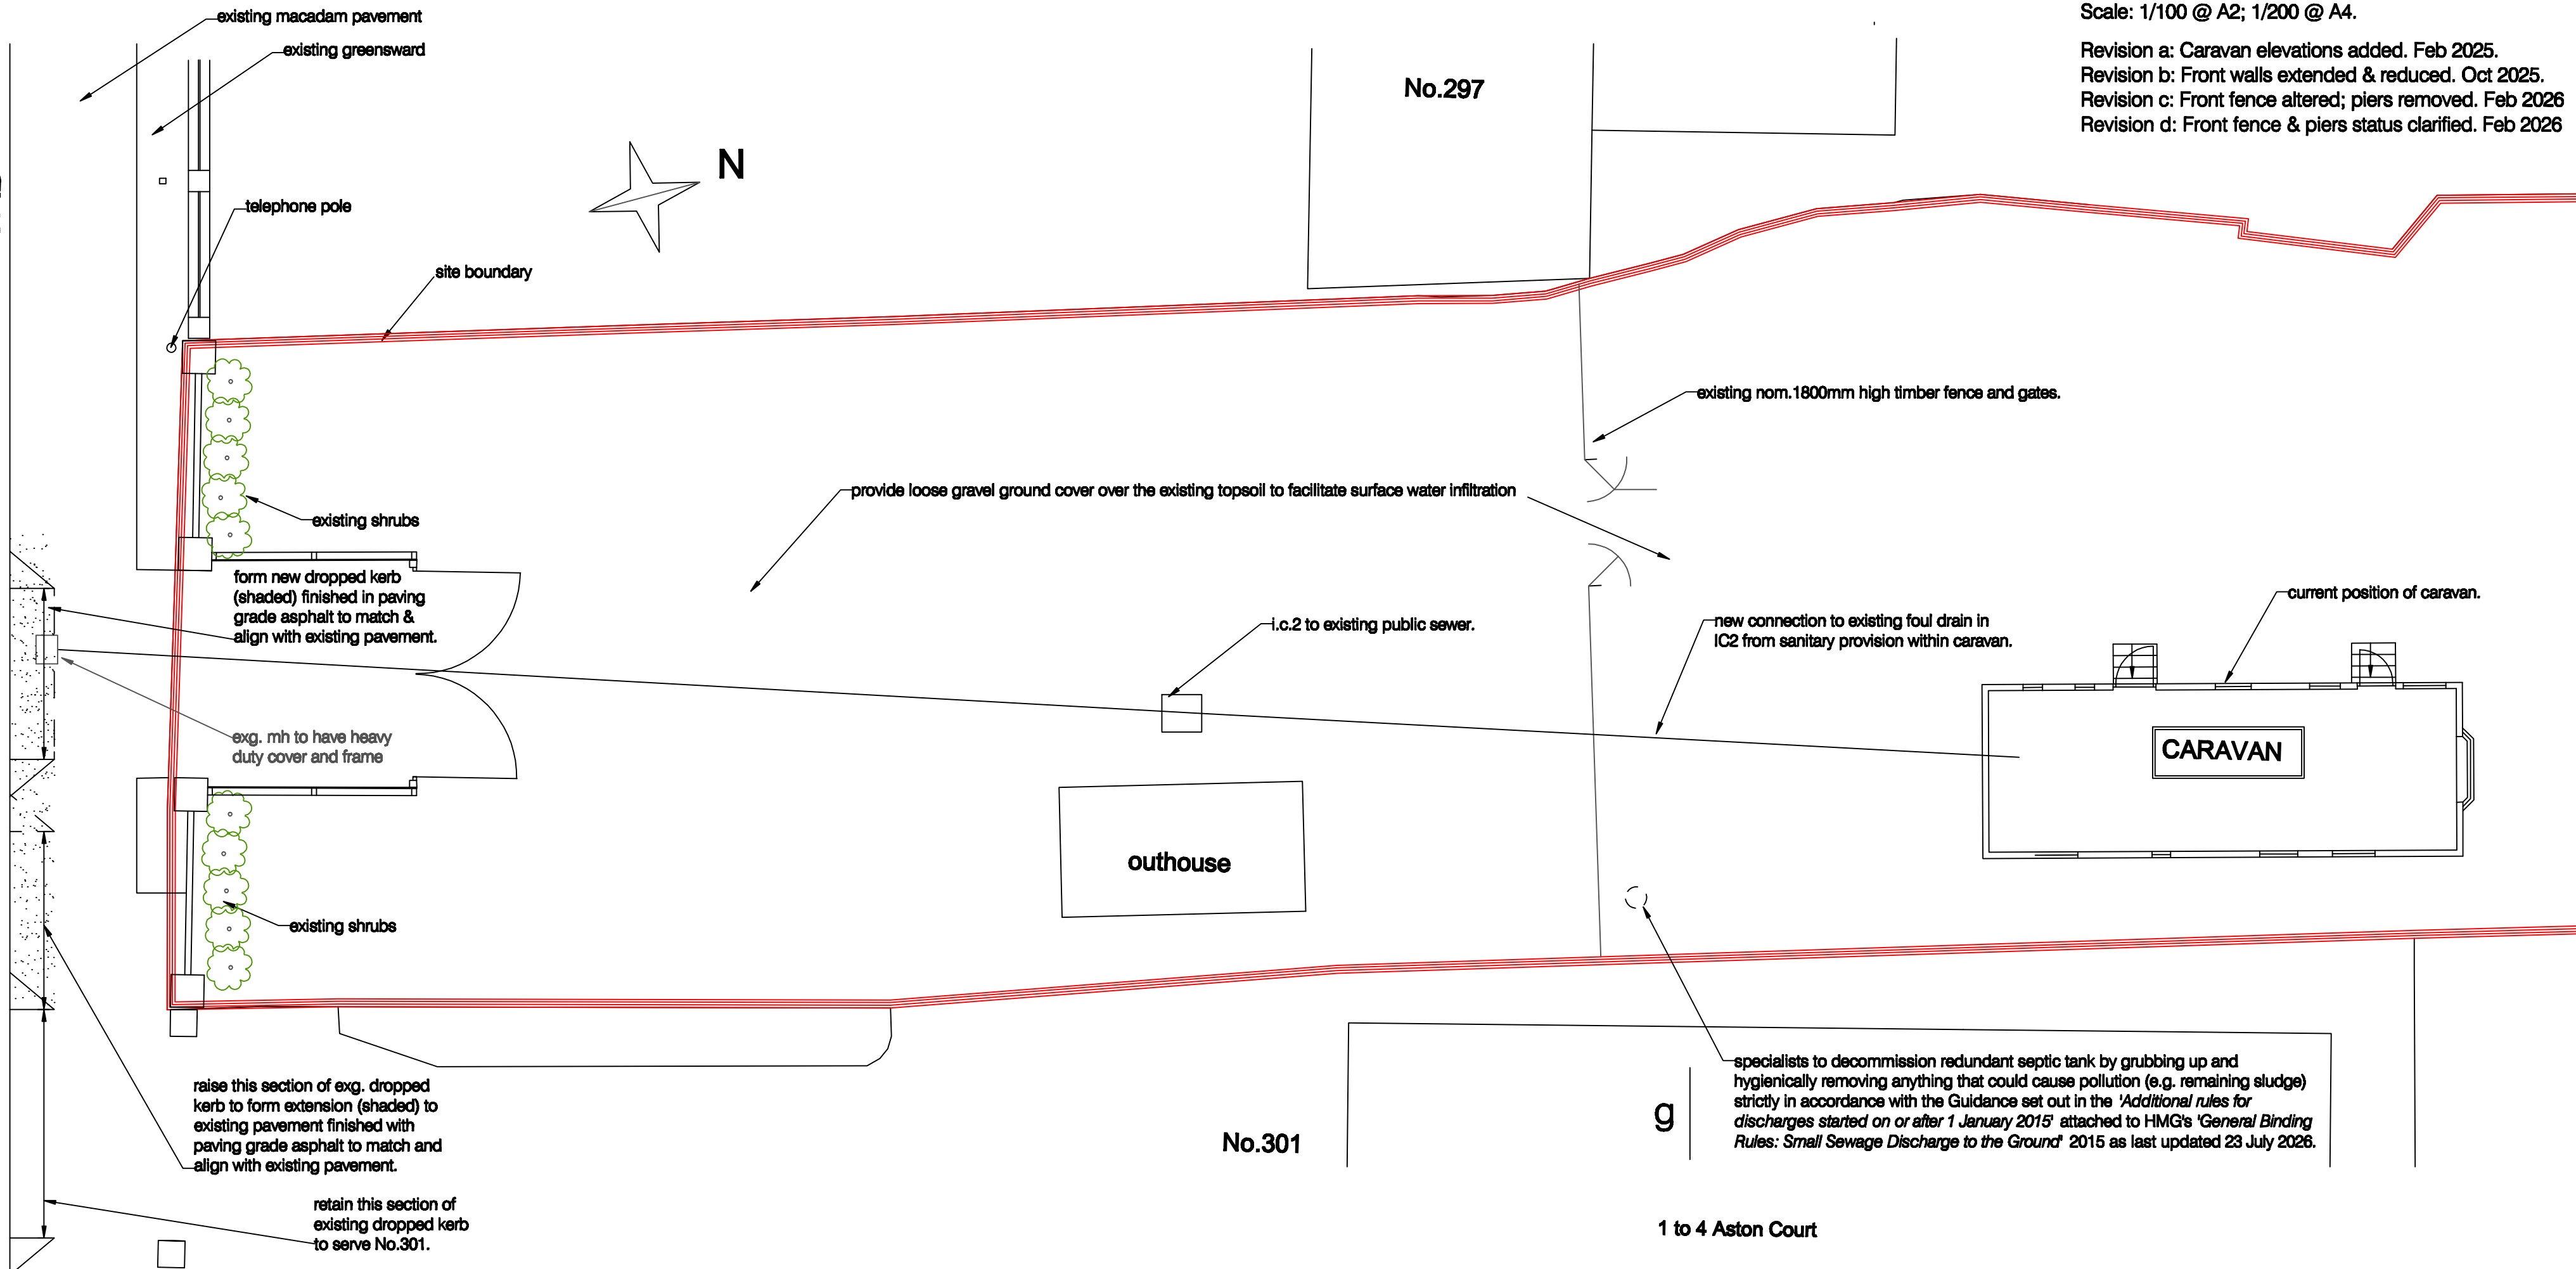

g

specialists to decommission redundant septic tank by grubbing up and hygienically removing anything that could cause pollution (e.g. remaining sludge) strictly in accordance with the Guidance set out in the 'Additional rules for discharges started on or after 1 January 2015' attached to HMG's 'General Binding Rules: Small Sewage Discharge to the Ground' 2015 as last updated 23 July 2026.

1 to 4 Aston Court