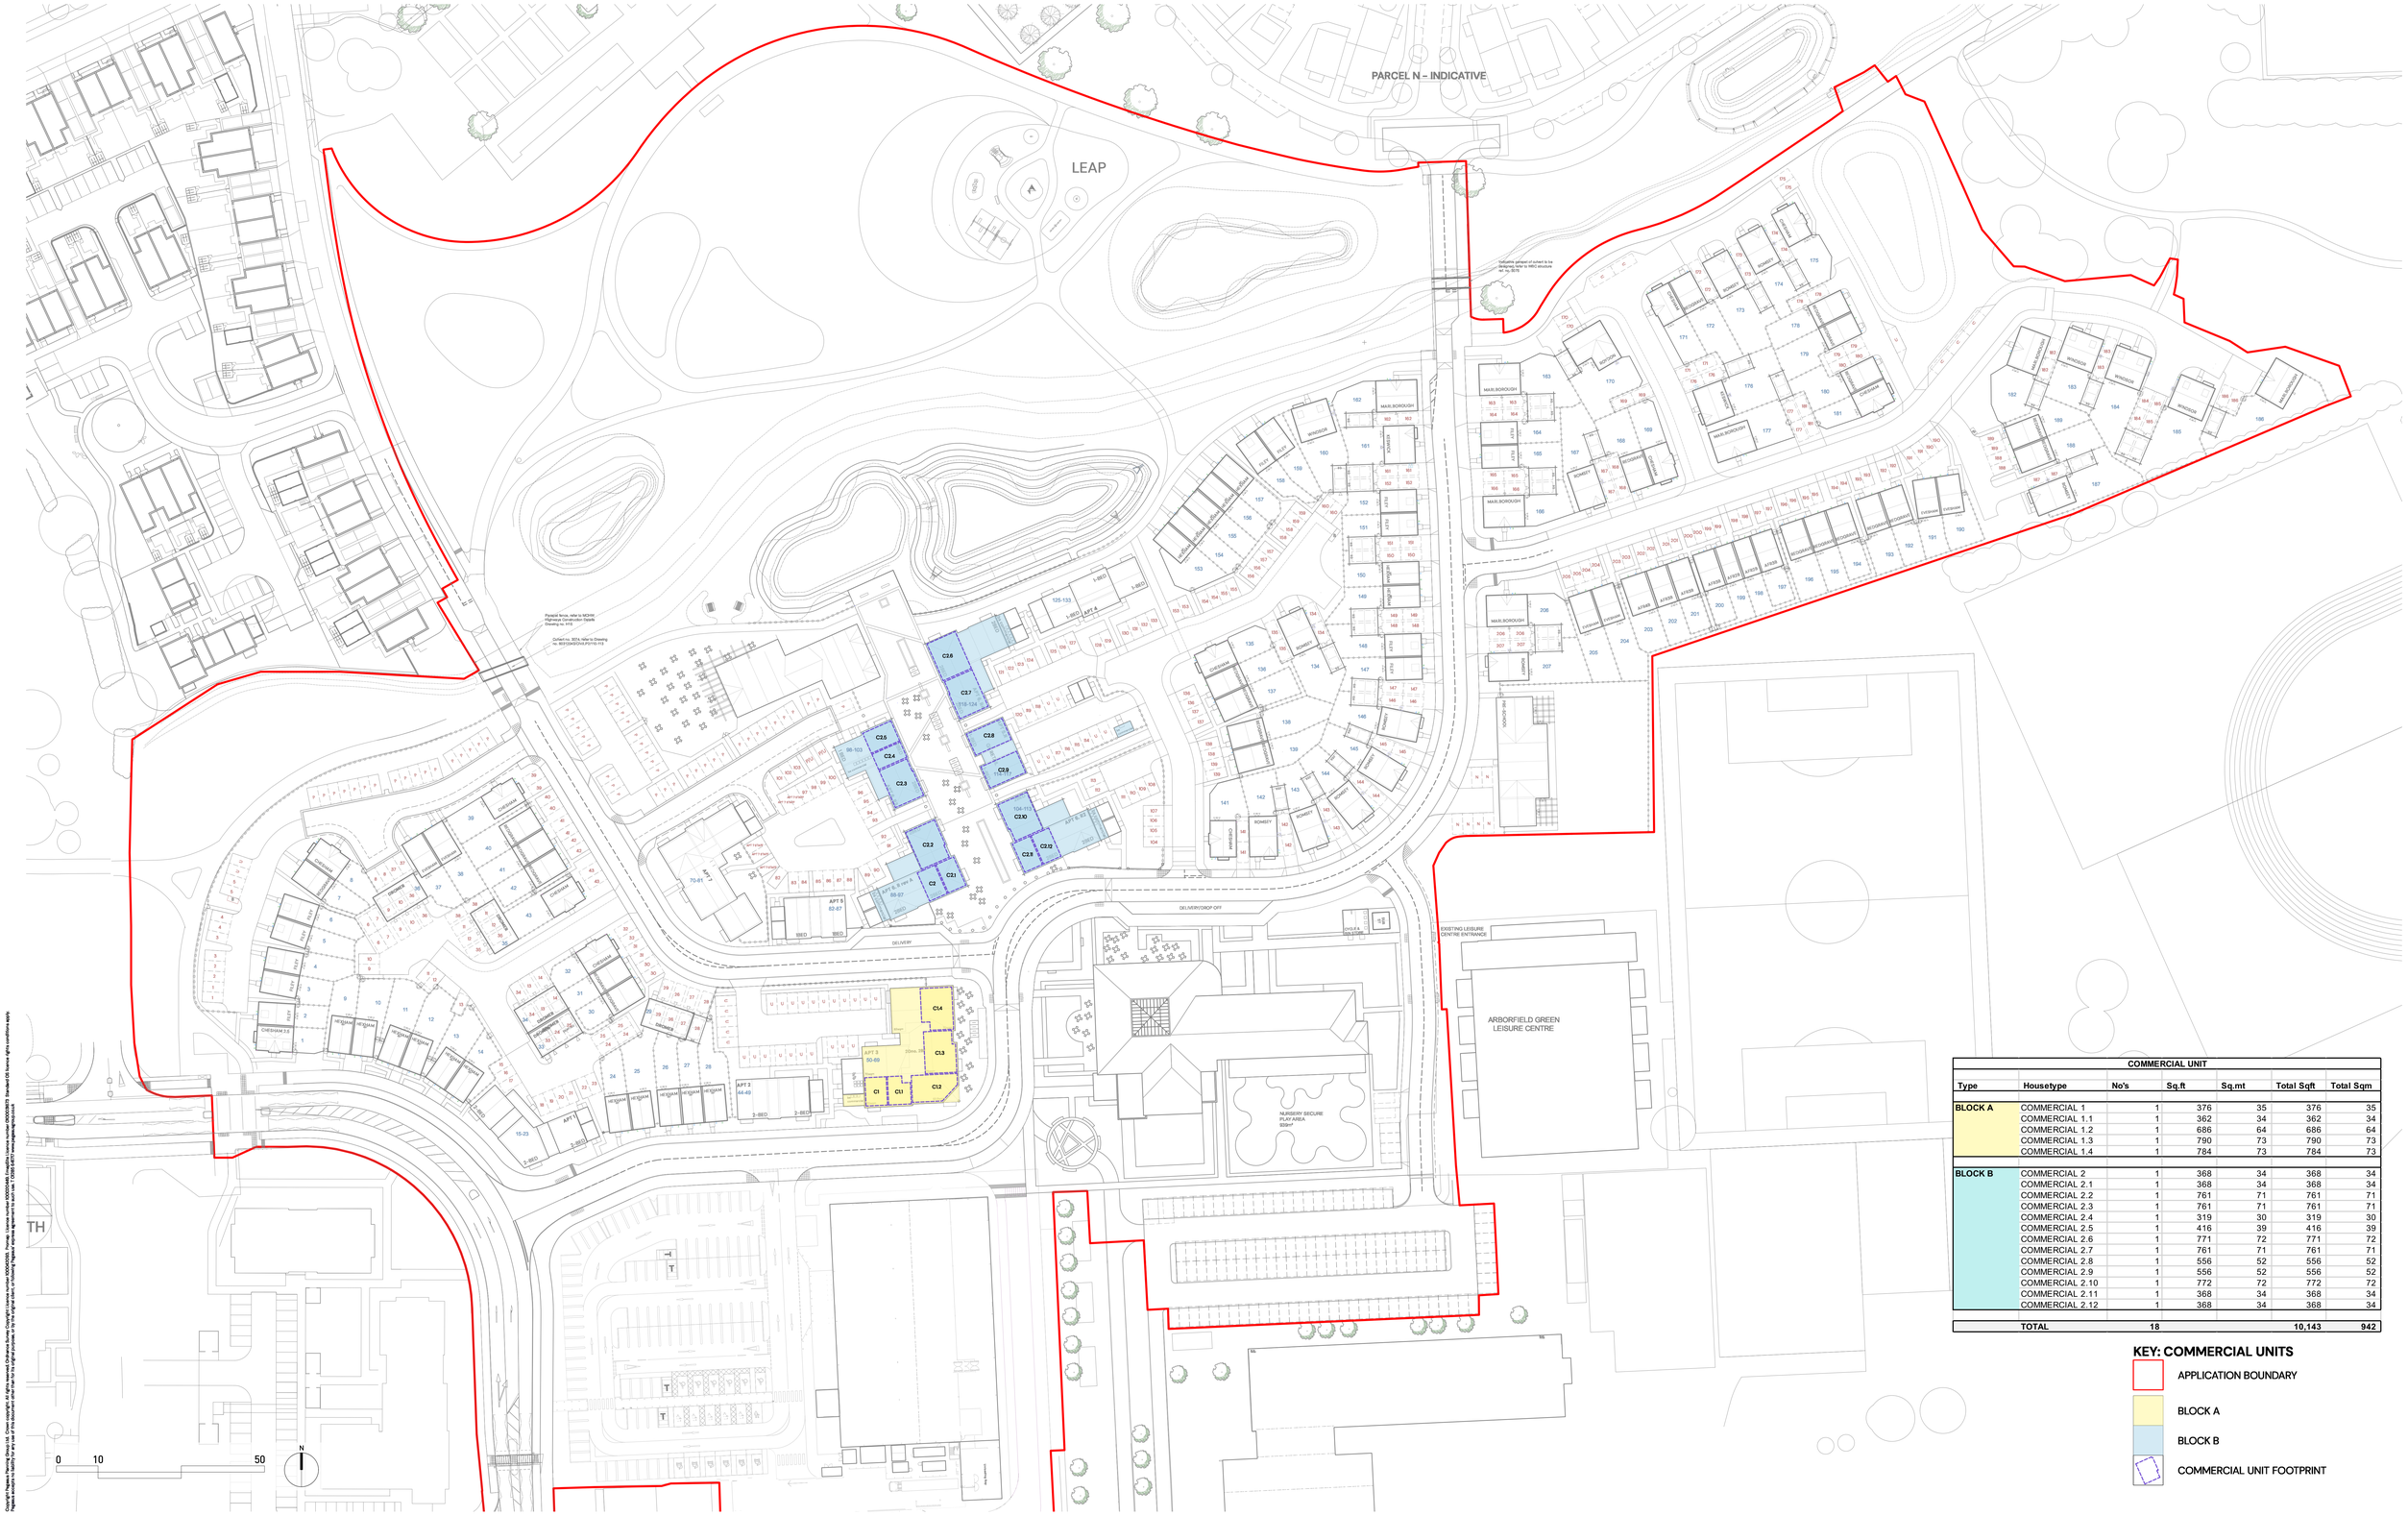

COMMERCIAL UNIT						
Type	Housetype	No's	Sq.ft	Sq.mt	Total Sqft	Total Sqm
BLOCK A	COMMERCIAL 1	1	376	35	376	35
	COMMERCIAL 1.1	1	362	34	362	34
	COMMERCIAL 1.2	1	686	64	686	64
	COMMERCIAL 1.3	1	790	73	790	73
	COMMERCIAL 1.4	1	784	73	784	73
BLOCK B	COMMERCIAL 2	1	368	34	368	34
	COMMERCIAL 2.1	1	368	34	368	34
	COMMERCIAL 2.2	1	761	71	761	71
	COMMERCIAL 2.3	1	761	71	761	71
	COMMERCIAL 2.4	1	319	30	319	30
	COMMERCIAL 2.5	1	416	39	416	39
	COMMERCIAL 2.6	1	771	72	771	72
	COMMERCIAL 2.7	1	761	71	761	71
	COMMERCIAL 2.8	1	556	52	556	52
	COMMERCIAL 2.9	1	556	52	556	52
	COMMERCIAL 2.10	1	772	72	772	72
	COMMERCIAL 2.11	1	368	34	368	34
	COMMERCIAL 2.12	1	368	34	368	34
	TOTAL	18			10,143	942

KEY: COMMERCIAL UNITS

- APPLICATION BOUNDARY
- BLOCK A
- BLOCK B
- COMMERCIAL UNIT FOOTPRINT

ARBORFIELD GREEN DISTRICT CENTRE – **COMMERCIAL SPACE PLAN**

DESIGN ENVIRONMENT PLANNING ECONOMICS HERITAGE

| www.pegasusgroup.co.uk | TEAM/DRAWN BY: THA | APPROVED BY: MFA | DATE: 28/08/2025 | SCALE: 1:500 @ A0 | DRWG: **P25-1107**_DE_01--08 | CLIENT: **TAYLOR WIMPEY** |

PEGASUS GROUP