



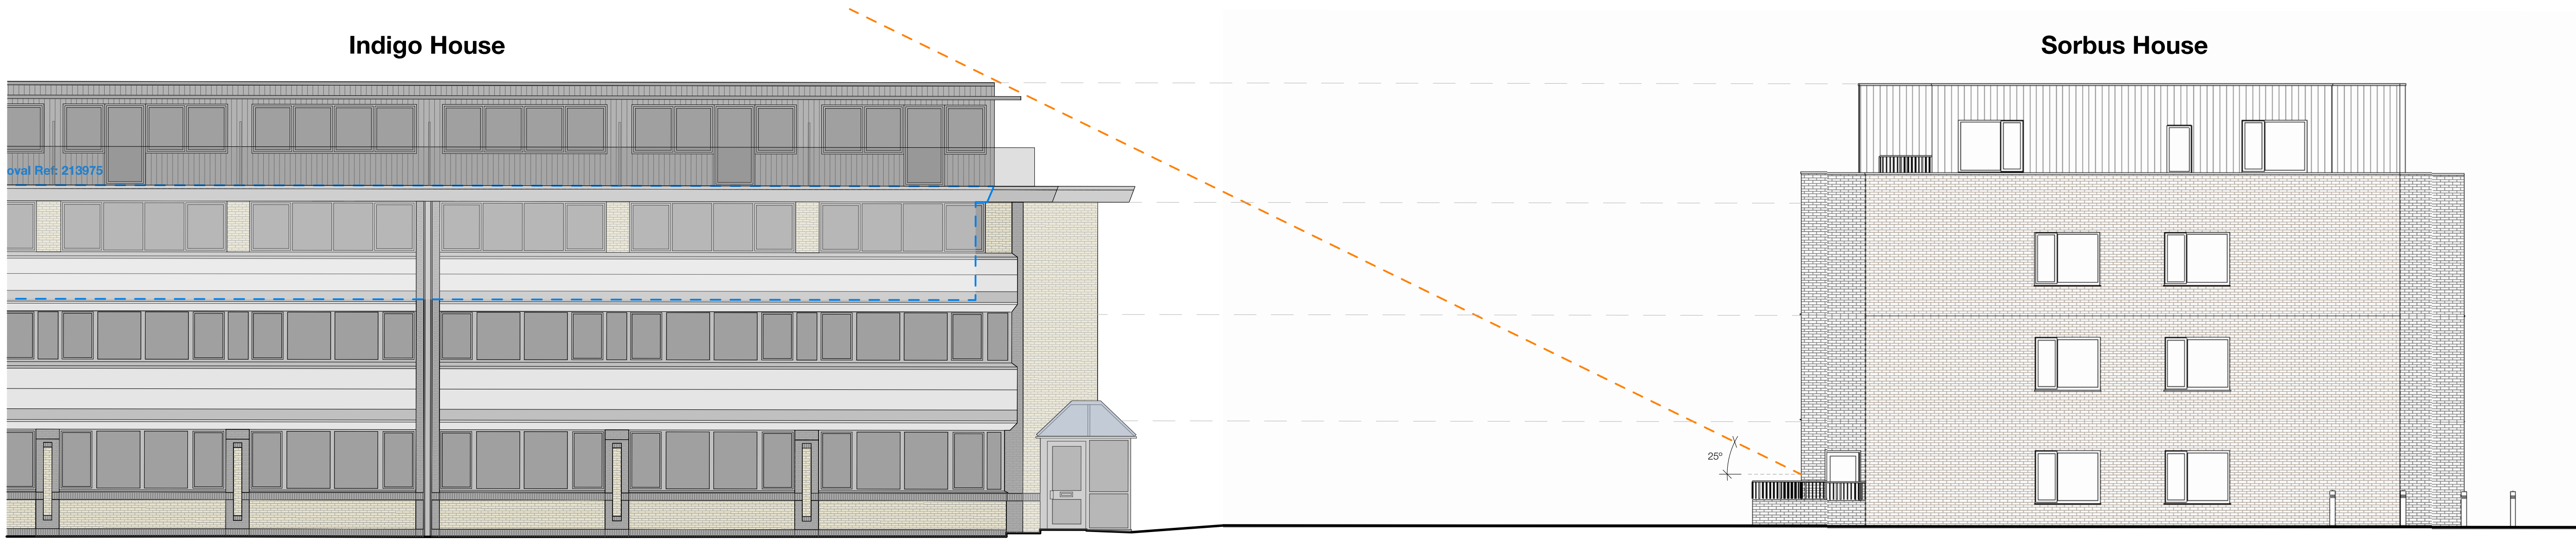

Proposed Site Elevation (South West)

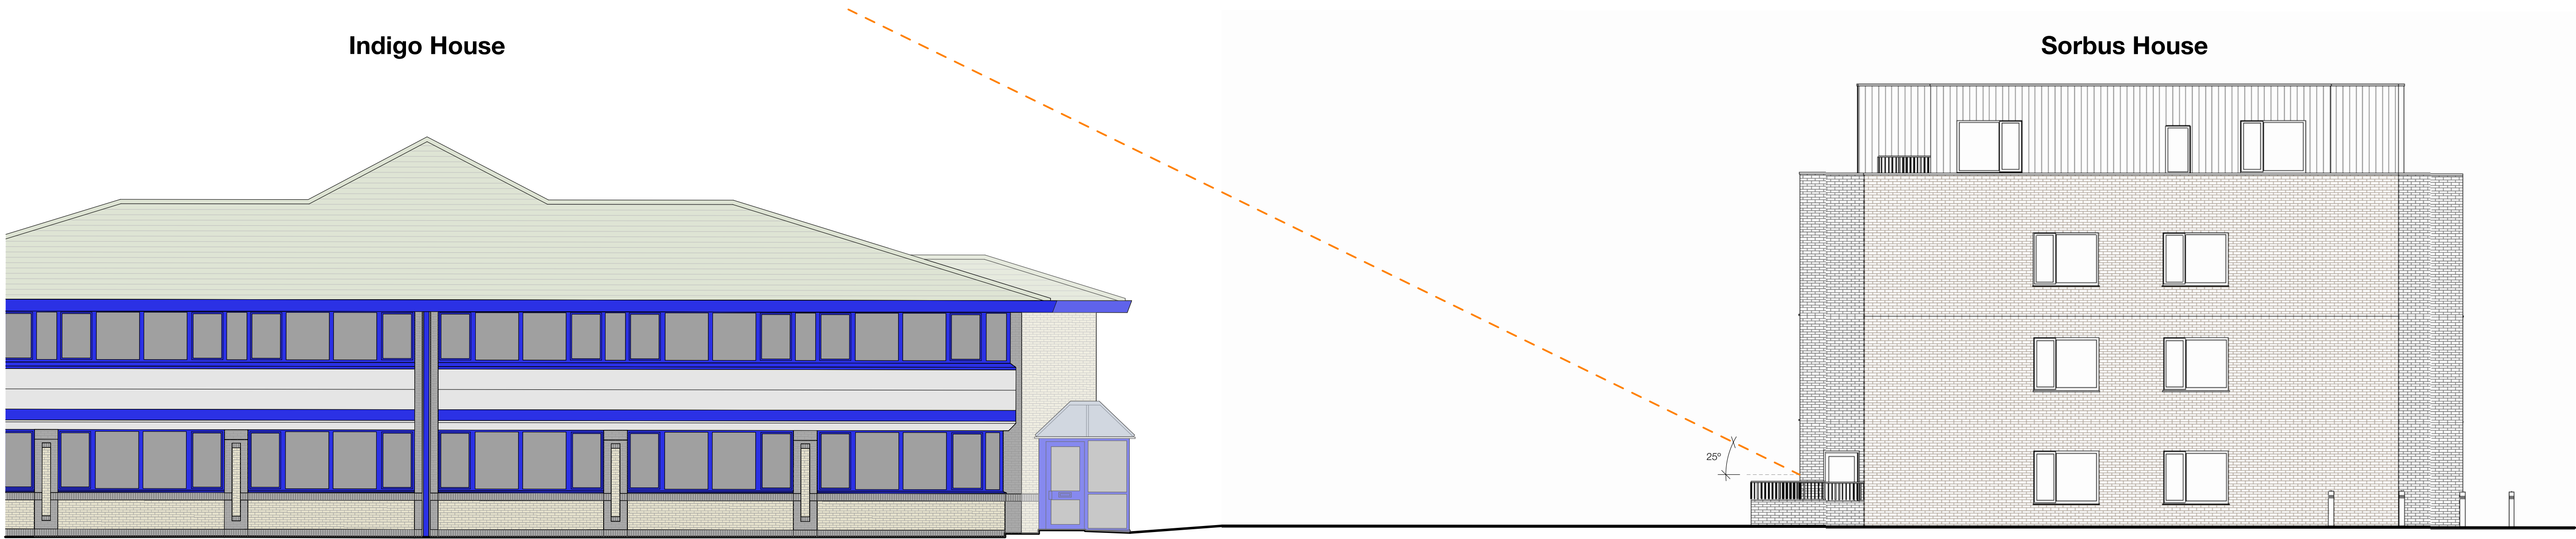

Existing Site Elevation (South West)

Notes:
These Drawings have been produced by JE Architecture and are copyright of JE Architecture Ltd.
• Do not scale from this drawings
• All dimensions are in millimeters
• All dimensions to be checked on site

These Plans are for Planning Purposes Only

Rev	Date	Comments
C	05.06.2025	Amendments Following Consultation
B	21.02.2025	Balcony Added and 25° Line Updated
A	14.01.2025	Council Plans Amended
	14.08.2024	Planning Application Prepared

JE ARCHITECTURE
ARCHITECTURE STUDIO

JE

Architecture Ltd.

School Hill Cottage
School Hill
Farnham
Surrey
GU10 1HY

E: info@jearchitecture.co.uk
W: www.jearchitecture.co.uk

Client:
Mr. Arjun Gill

Project Address:
Indigo House
Mulberry Business Park
Wokingham
Berkshire
RG41 2GY

Drawing Status:
PRELIMINARY

Drawn On:
Thursday 5 June 2025

Drawn By:
Jack Eddy

Scale:
1:100@A1

Drawing Title:
Site Sections

Drawing Number:
JEA-COU-0112c