



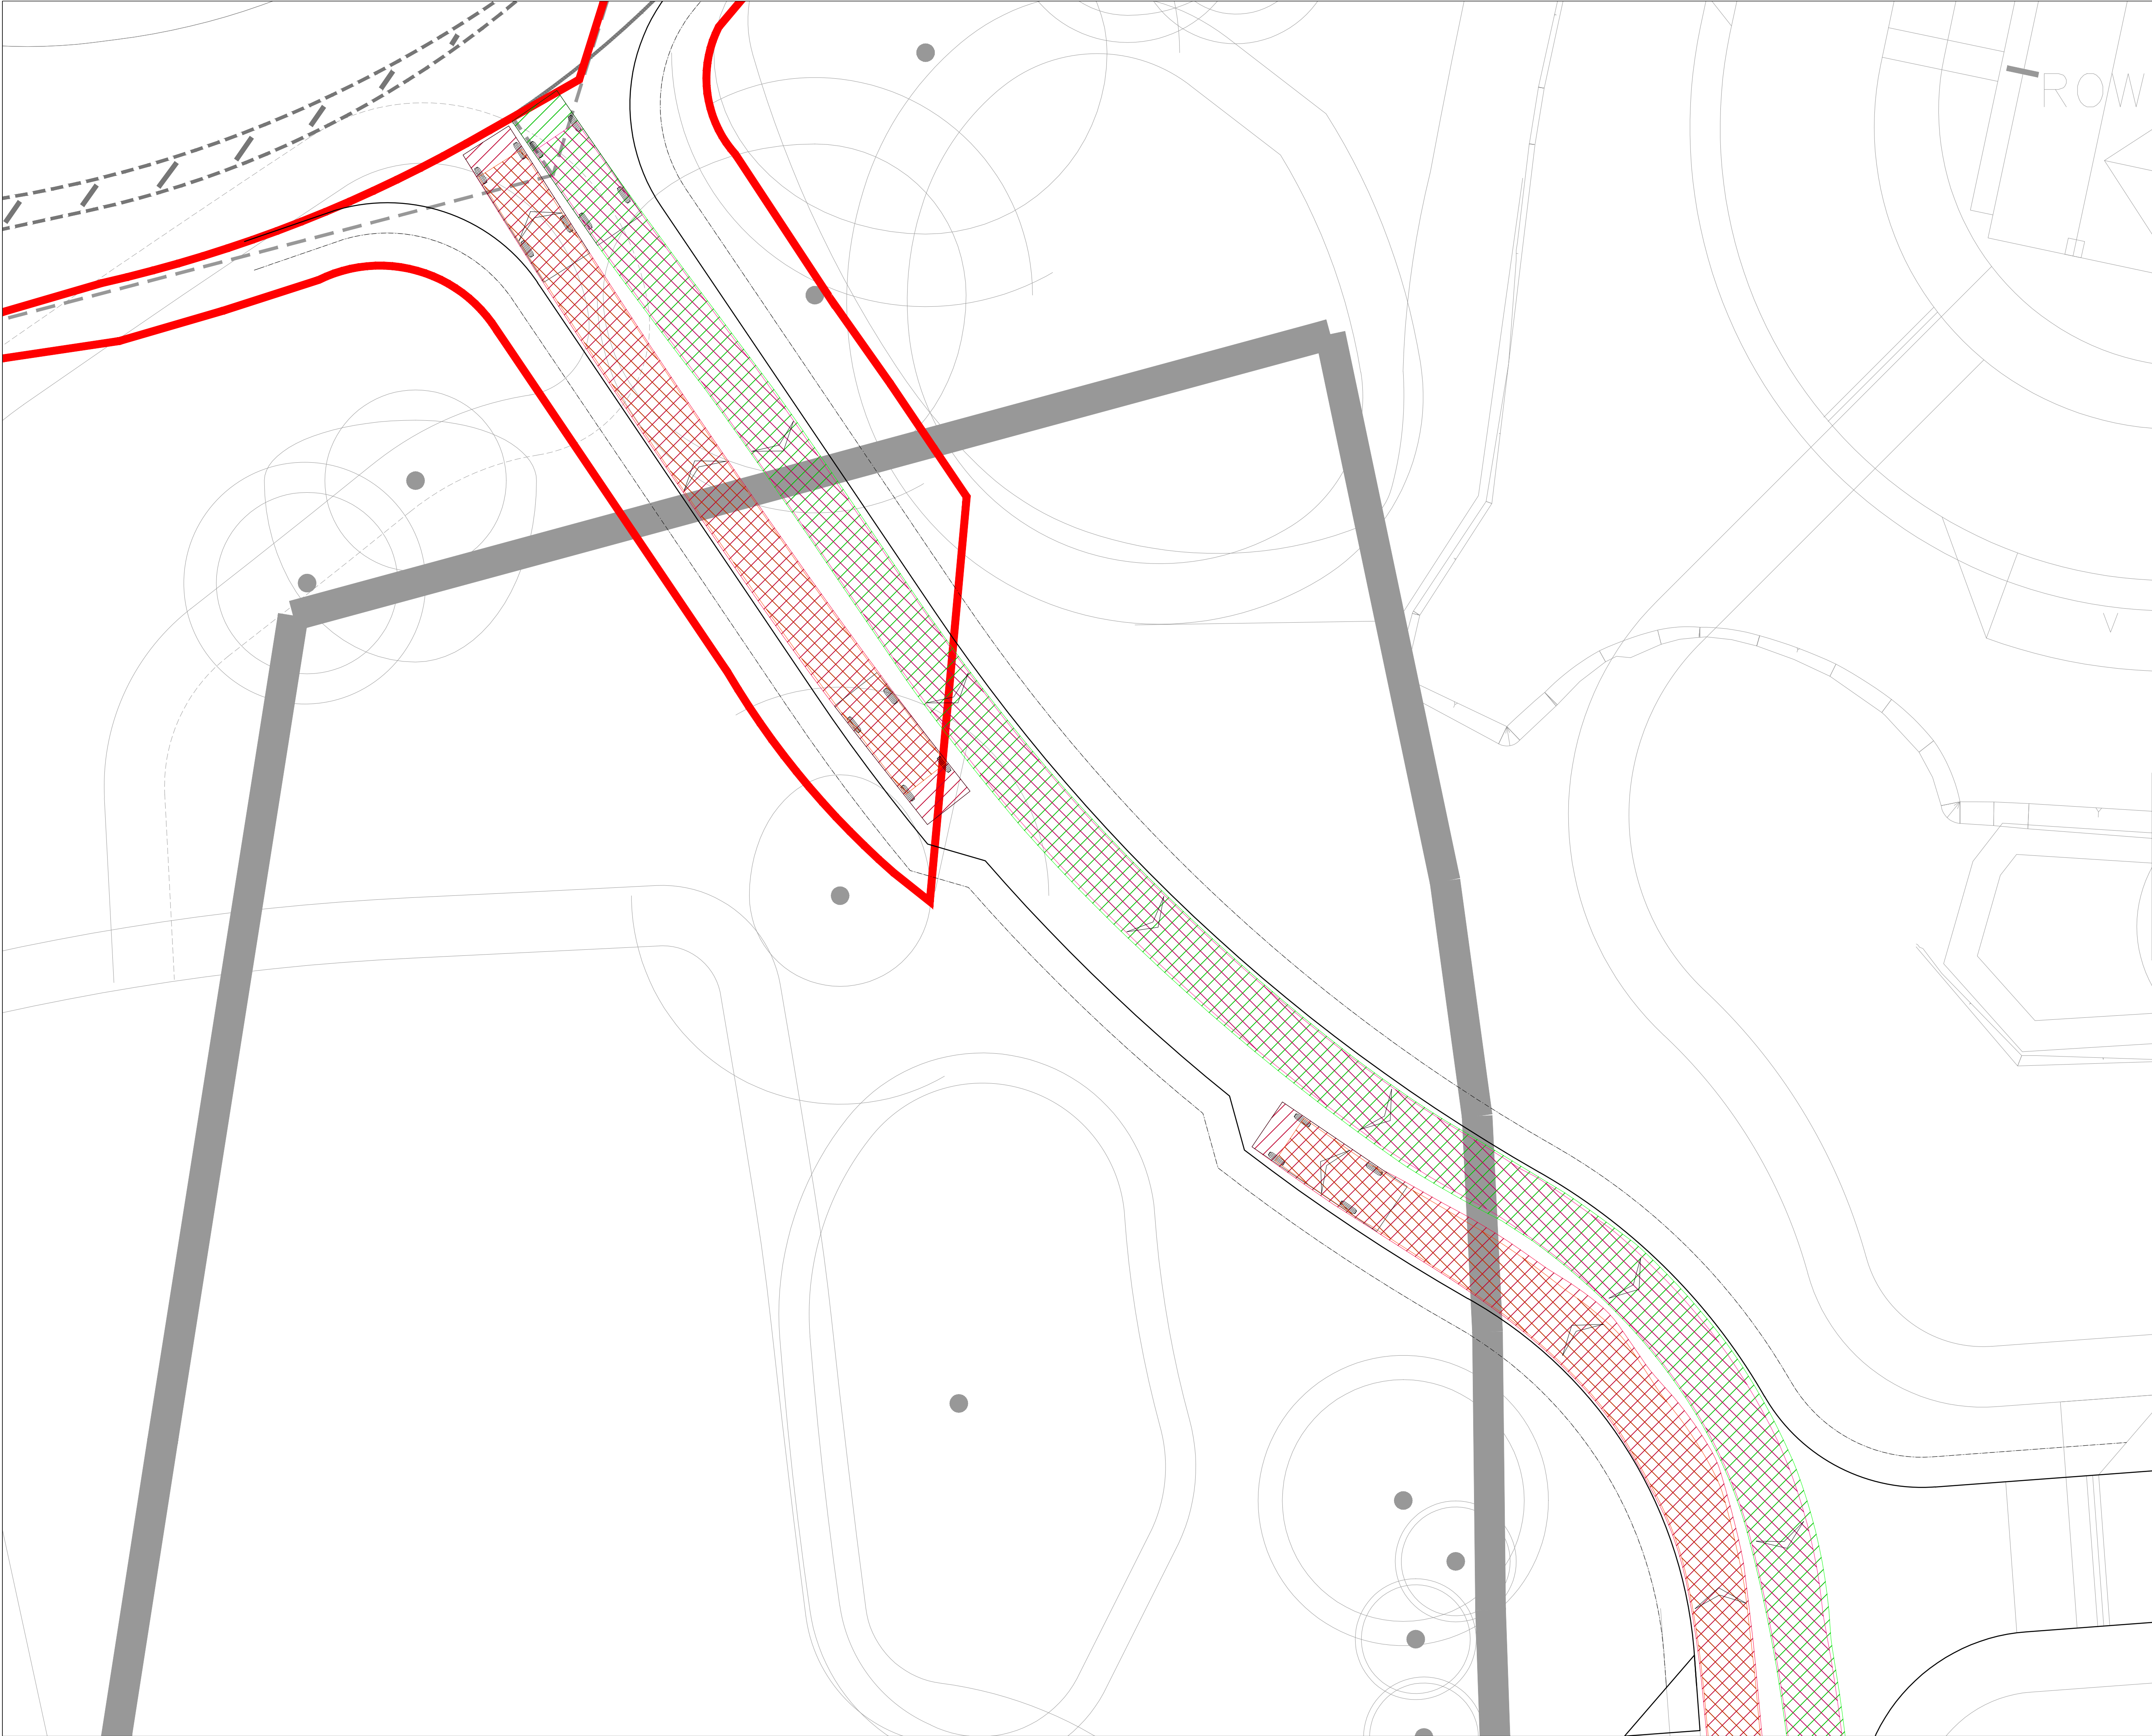

General Notes

- Where this drawing has been issued in electronic .dwg format it has been done so in good faith. JNP Group do not take any responsibility for any inaccuracies in the electronic data, which should be checked against the paper (or .pdf) drawing issue. Any apparent discrepancies should be immediately reported to JNP Group. The electronic .dwg file should not be assumed to be to scale and should not be used for 'overlying', setting out or checking of any third party information. All dimensions should be taken from the paper (or .pdf) version of the drawing. Electronic drawings may contain third party information. JNP Group take no responsibility for this information, which should be checked against the originators paper drawing(s).
- All dimensions to be checked on site prior to construction/fabrication.
- Do not scale from this drawing.
- Any discrepancies between drawings of different scales, and between drawings and specification where appropriate to be notified to JNP Group for decision.
- Copyright reserved. This drawing may only be used for The Client and location specified in the title block. It may not be copied or disclosed to any third party without the prior written consent of JNP Group.
- This drawing should only be used for construction if the drawing status is "Construction". JNP Group take no responsibility for construction works undertaken to drawings which are not marked with this status.

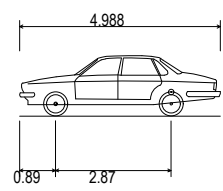

Large Car	4.988m
Overall Length	1.733m
Overall Width	1.502m
Overall Body Height	0.287m
Min Body Ground Clearance	1.700m
Track Width	4.00s
Lock to lock time	6.200m
Kerb to Kerb Turning Radius	

P01	30/10/2024	First Issue	EE / KM / KM
Rev.	Date	Description	Dwn / Chks / App'd

Suitability:

S2 - Suitable for Information



Client: Cala Homes Thames Ltd

Job: Hogwood Farm Parcels 4 & 5

Title: Secondary Access General Arrangement
Large Car Swept Path Analysis

Classification FL 60_20				
Scale @ A1: 1:100	Accredited Contractor	Accredited Contractor	Accredited Contractor	Supplier No. 000000

Project - Originator - Volume/System - Level/Location - Type - Discipline - Number C86557 - JNP-XX-XX-DR-C-7020	Revision: P01
Document/Drawing Number	