


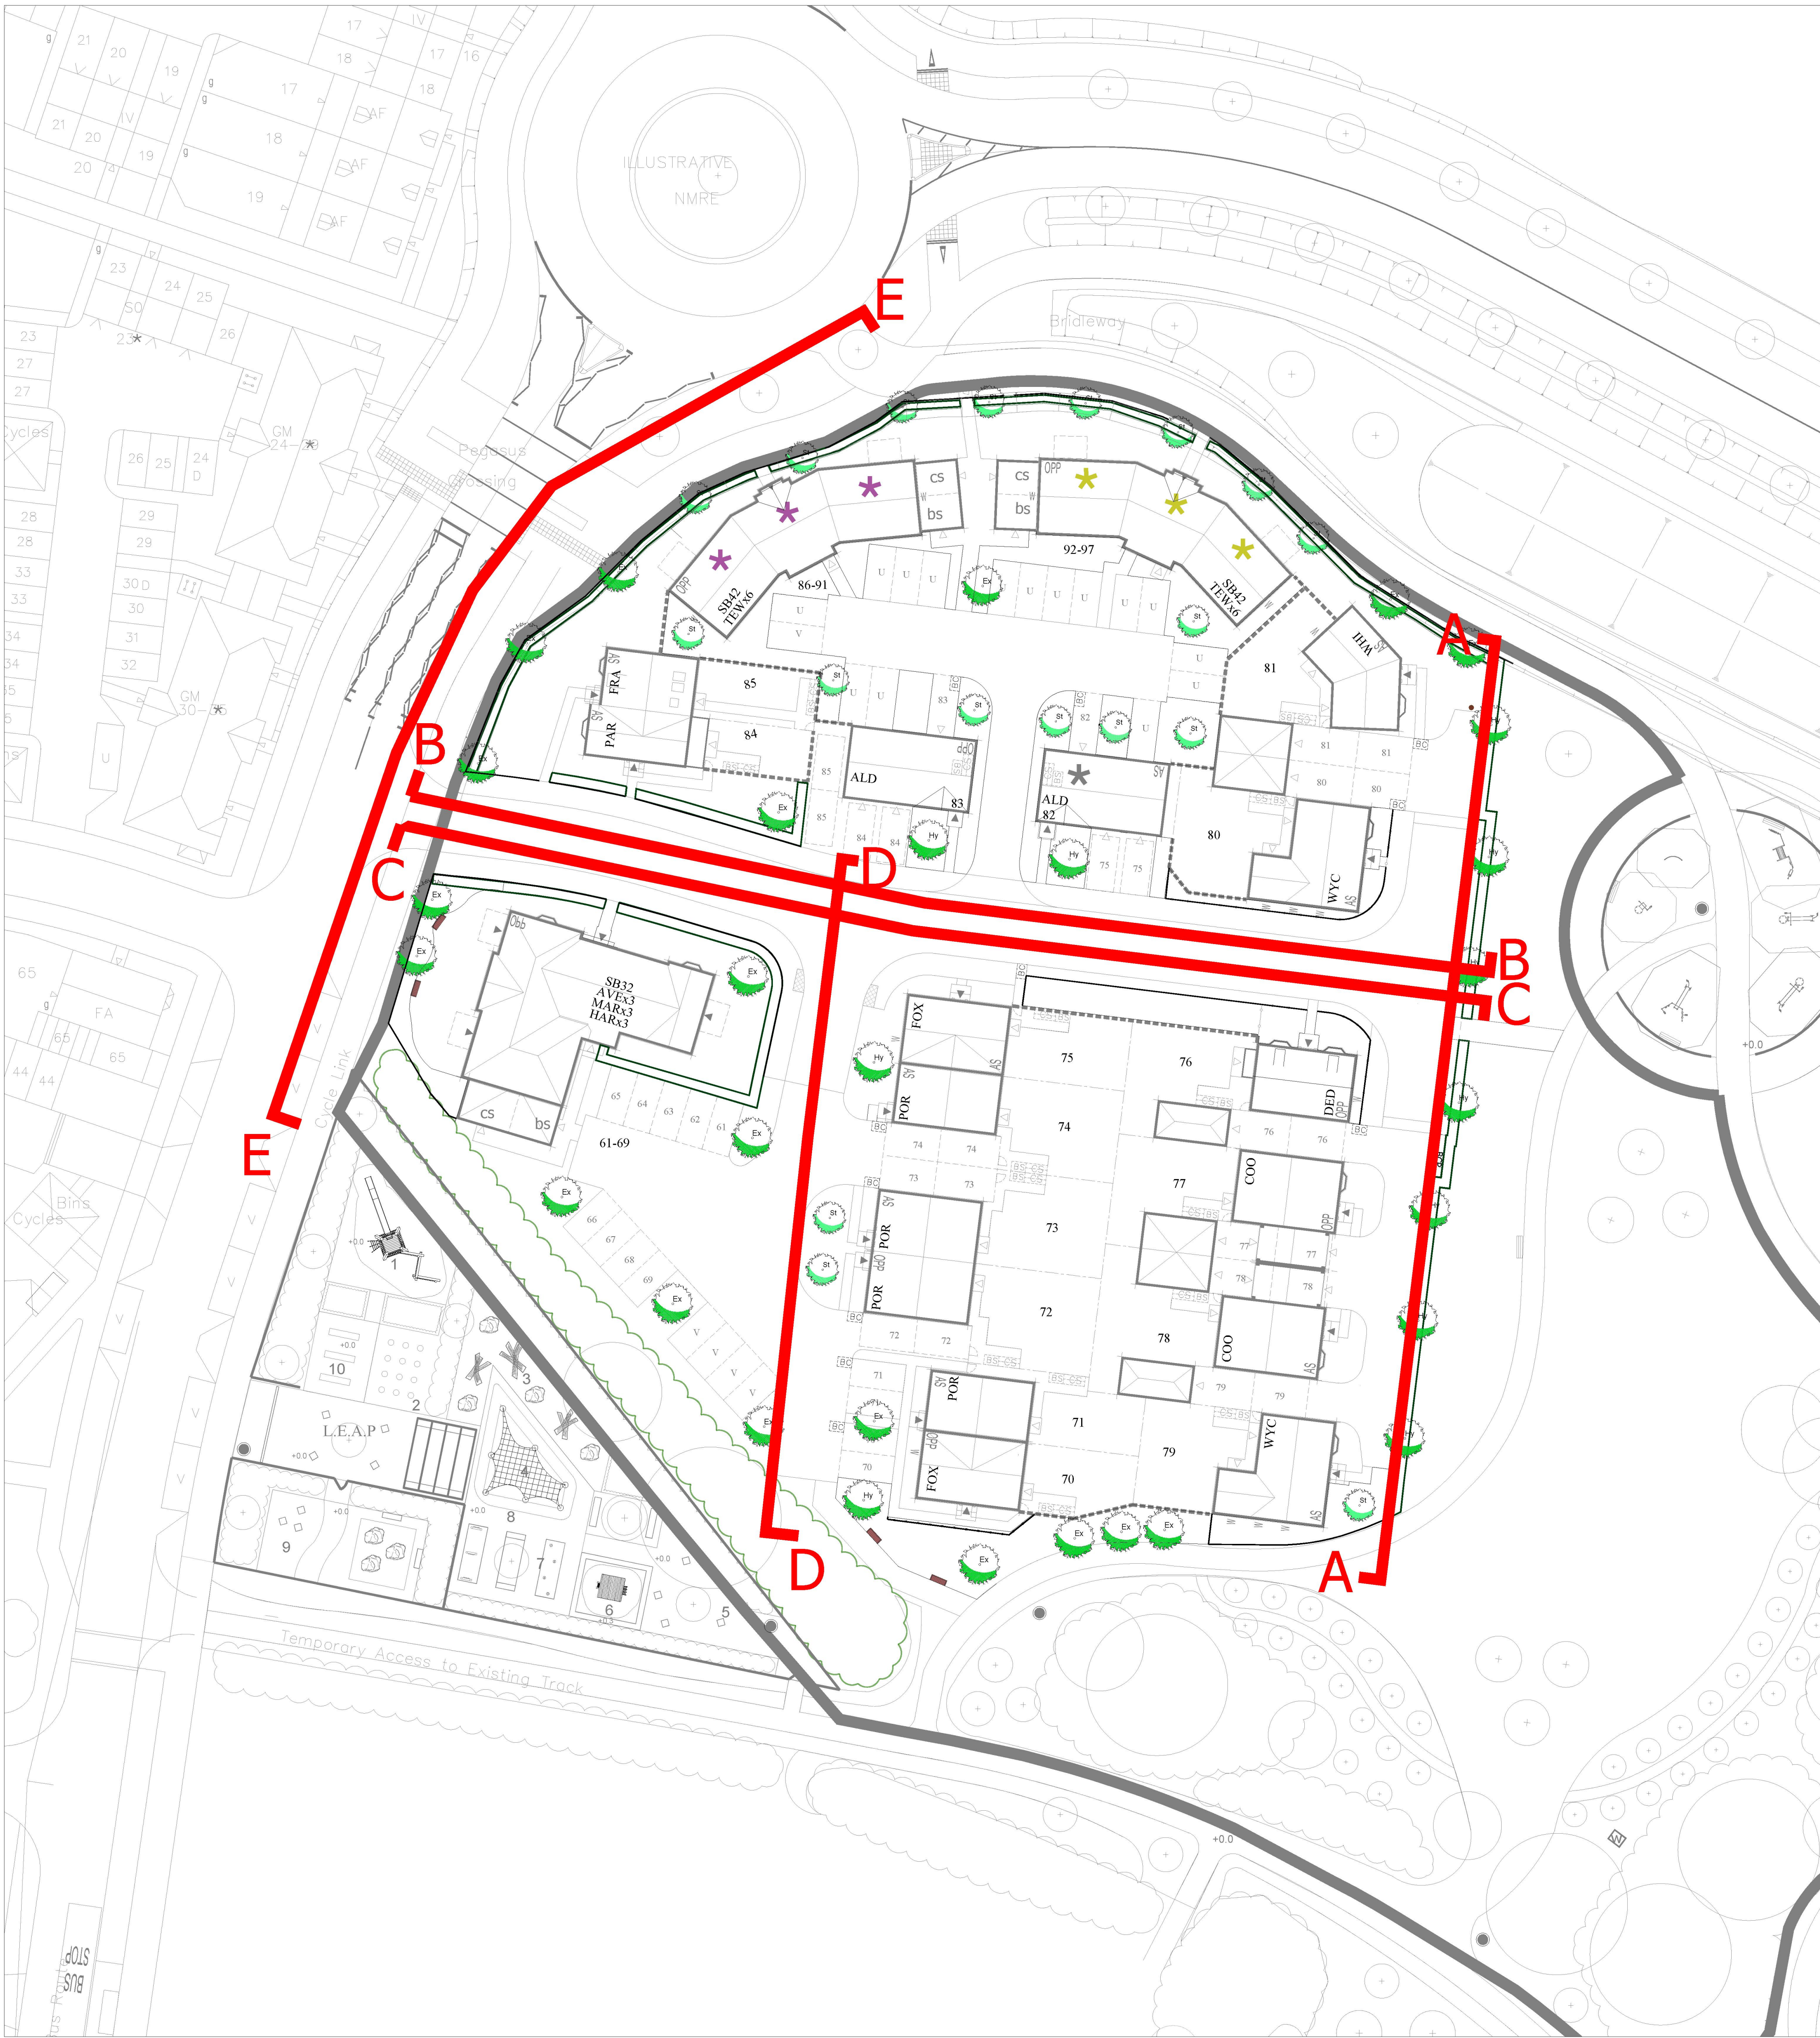

KEY: Not to scale

Romsey
T:01794 367703
F:01794 367276

Portsmouth
T:01275 407000
F:01794 367276

Rev	Description	Date	Au	Ch
A	Planning Issue	06.04.23	JF	
B	Updated in line with revised site layout, Planning Issue	23.03.24	JF	
C	Street scene changed to accord with site layout REV F	20.03.25	JF	
D	Plots 82 and 83 updated	30.04.25	JF	

Rev	Description	Date	Au	Ch
-----	-------------	------	----	----

Project Finchwood Park, Finchampstead
Drawing Street Elevations

Client	Barratt David Wilson Homes	Date	28.03.23
Job no.	BARR230213	Rev.	D
Dwg no.	PLN-8-1150	Scale	1:200 at A0
Author	JF	Checked	
Status	PLANNING	Office	Romsey
Client ref.			

