

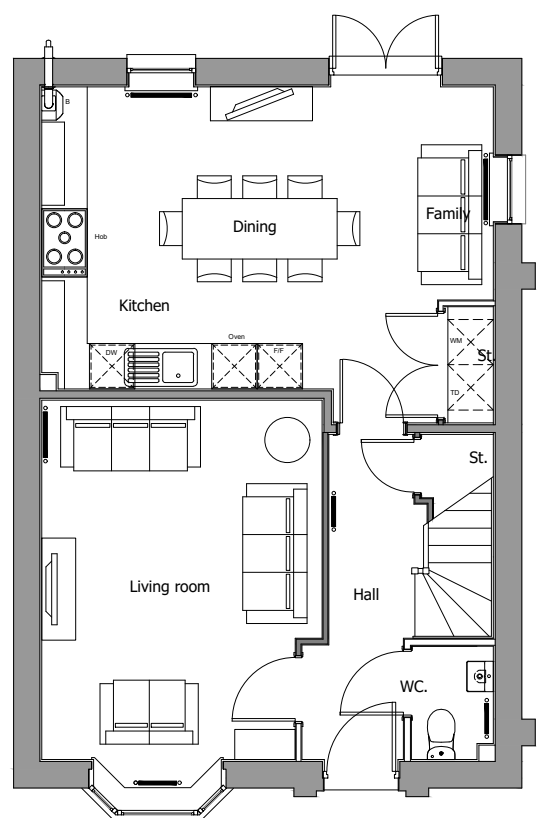


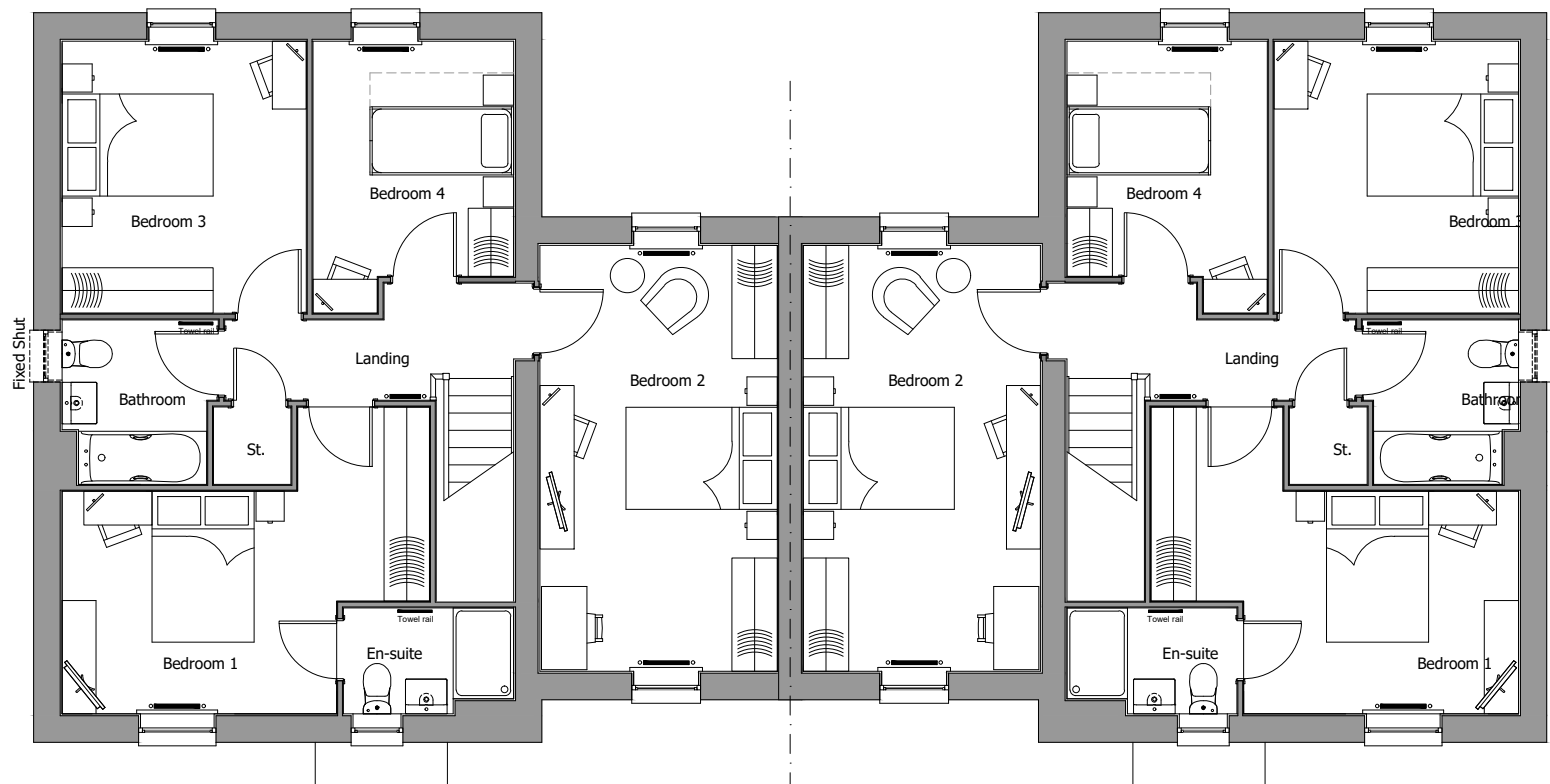


Ground Floor Plan

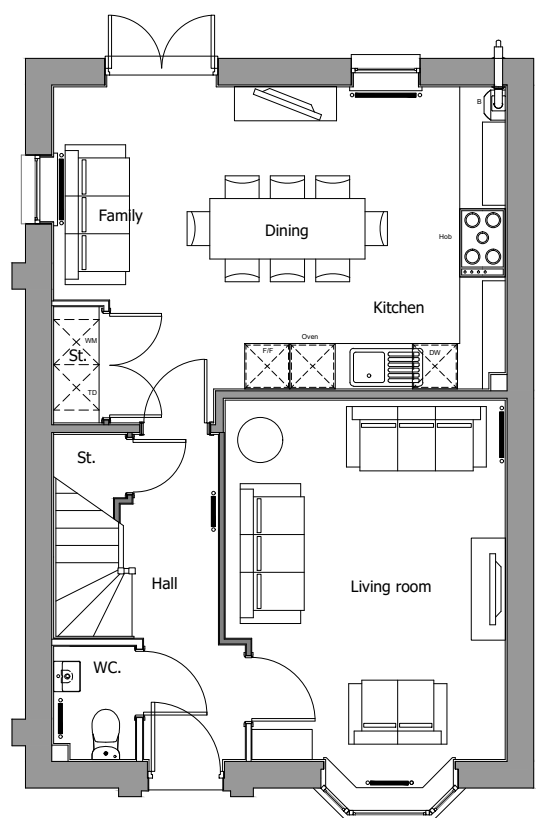

First Floor Plan

Dwelling Location on Site.

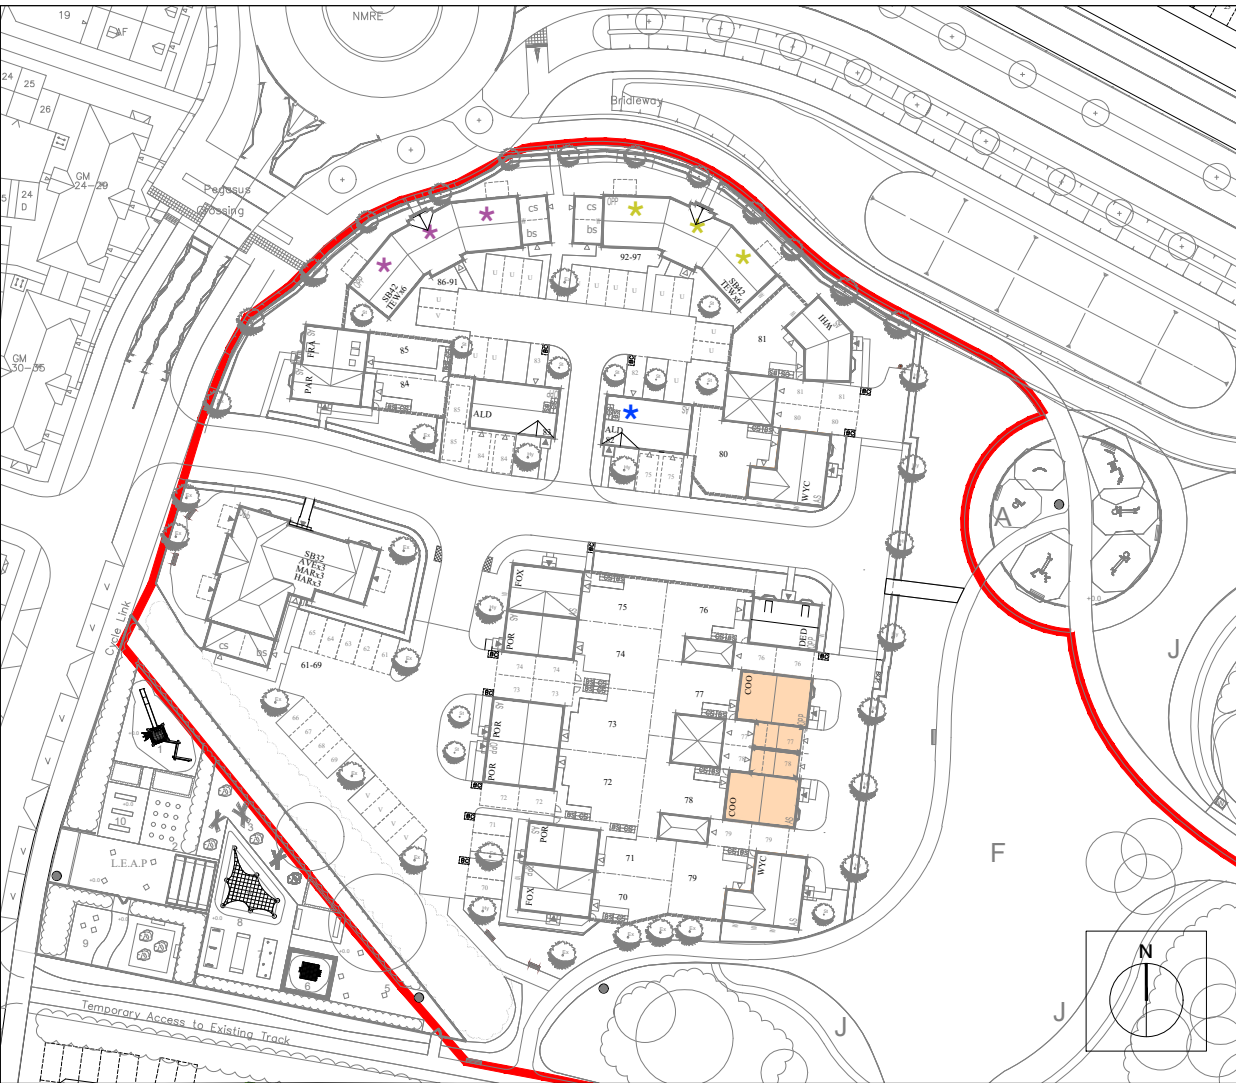

Housetype	COO	Variation		Option	
Bedrooms	4	Persons	7		
Sq.ft	1378	Sq.m	128.11		

PLOT No.

As Drawn - 77-78