


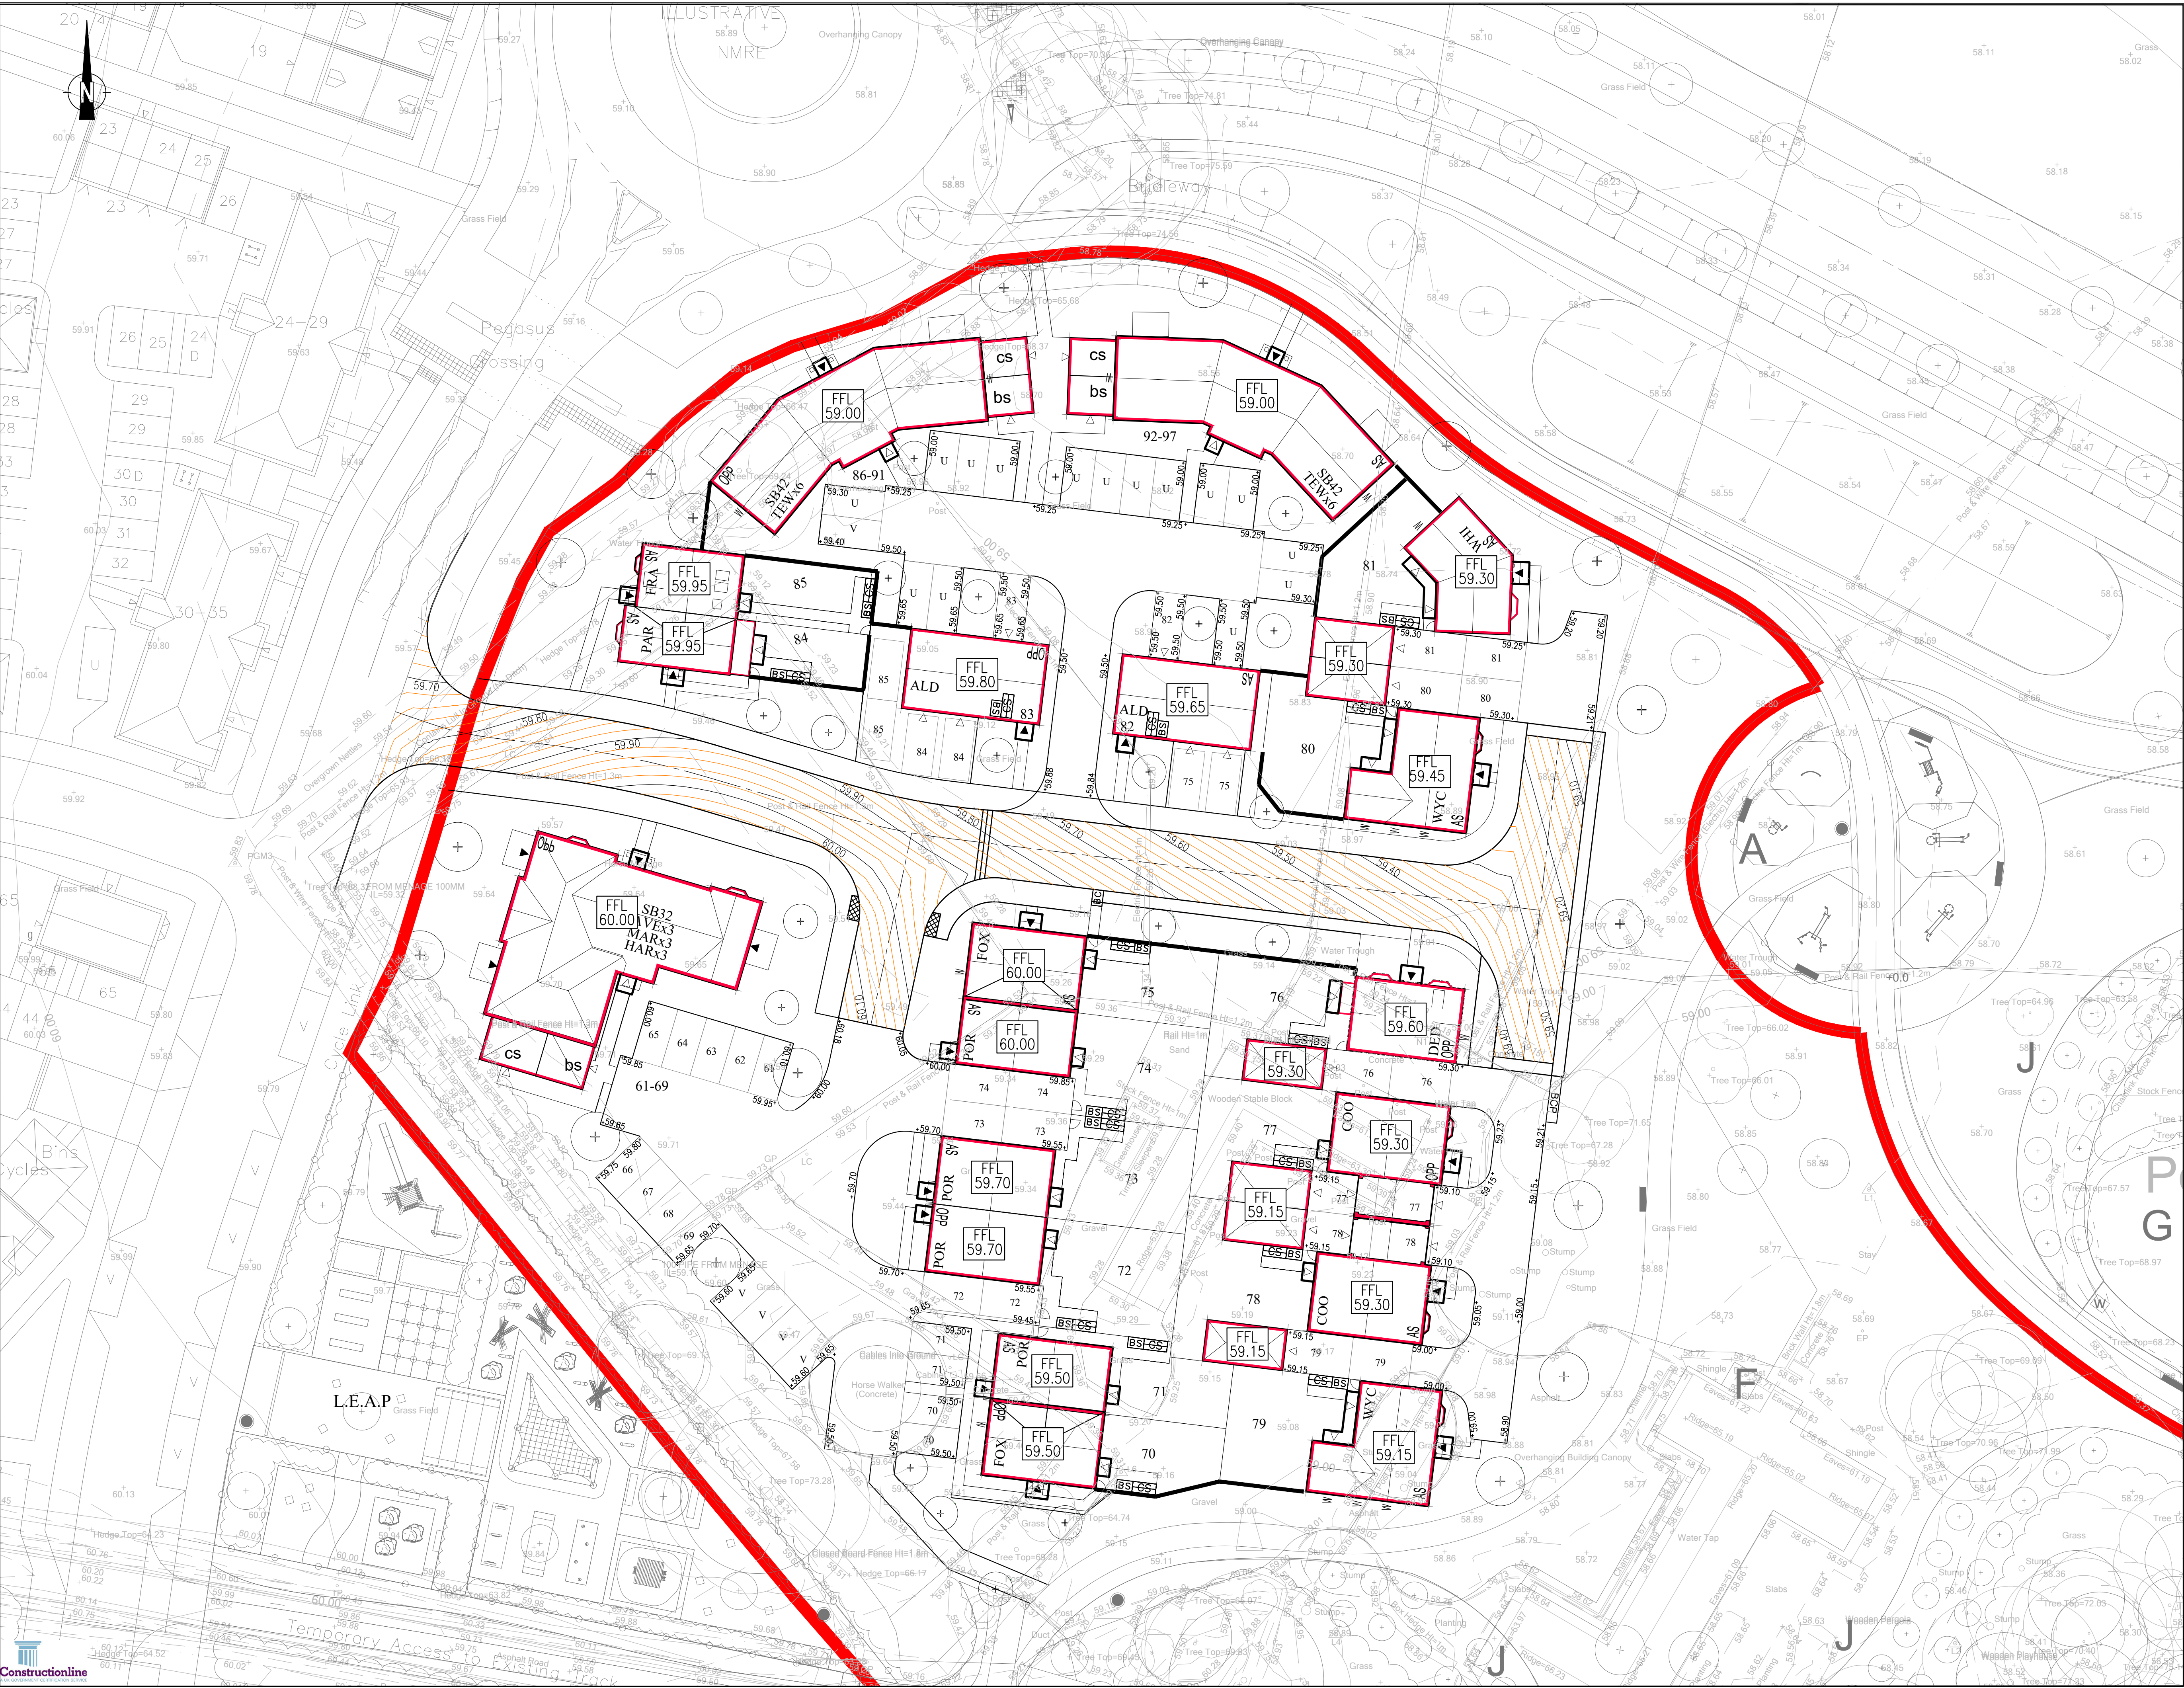

- NOTES:
1. DO NOT SCALE FROM THIS DRAWING.
 2. ALL DIMENSIONS ARE IN METRES, UNLESS STATED OTHERWISE.
 3. BASED ON INCOMING LAYOUT 'PLN-8-9-1001-PLANNING LAYOUTS - REV A' PRODUCED BY BRIMSTONE DESIGN LTD.
 4. THIS DRAWING IS TO BE READ IN CONJUNCTION WITH ALL RELEVANT SCHEME DRAWINGS AND SPECIFICATIONS.

KEY

FFL	PROPOSED FINISHED FLOOR LEVEL
70.185	PROPOSED SPOT LEVEL
*72.245	PROPOSED CARRIAGEWAY PRIMARY CONTOUR (100mm INTERVALS)
	PROPOSED CARRIAGEWAY SECONDARY CONTOUR (25mm INTERVALS)

D	LEVELS UPDATED TO SUIT LATEST LAYOUT	TV	TA	28.02.25
D	LEVELS UPDATED TO SUIT LATEST LAYOUT	TV	TA	28.04.23
C	LEVELS UPDATED TO SUIT LATEST LAYOUT	TA	MS	06.05.22
B	LEVELS UPDATED TO SUIT LATEST LAYOUT	TV	MS	12.04.22
A	LEVELS UPDATED TO SUIT LATEST LAYOUT	TA	MS	15.03.22
Rev	Description	Drn	Chk	Date
REVISIONS				
Preliminary Issue	✓	Submitted for S104		
Planning Issue		Issued for Tender		
Submitted for S38		Issued for Construction		
Submitted for S278		As Built		
DRAWING STATUS				

STUART MICHAEL ASSOCIATES
CONSULTING ENGINEERS

Stuart Michael Associates Ltd
Coombe House, Coombe Square, Thatcham, Berkshire RG19 4JF
T: 01635 867 711 E: mail@stuartmichael.co.uk
F: 01635 861 715 W: www.stuartmichael.co.uk

DAVID WILSON HOMES
WHERE QUALITY LIVES

BARRATT HOMES

FINCHWOOD PARK PHASE
7, 8 AND 9

LEVELS PARCEL 8

DATE	JAN 2022	DRAWN	TV	CHECKED	MS
DRAWING	PLN-8-4001	REV	E	SCALE	1:250
© This drawing is the copyright of Stuart Michael Associates Limited. It may not be reproduced or amended without the written approval of Stuart Michael Associates					