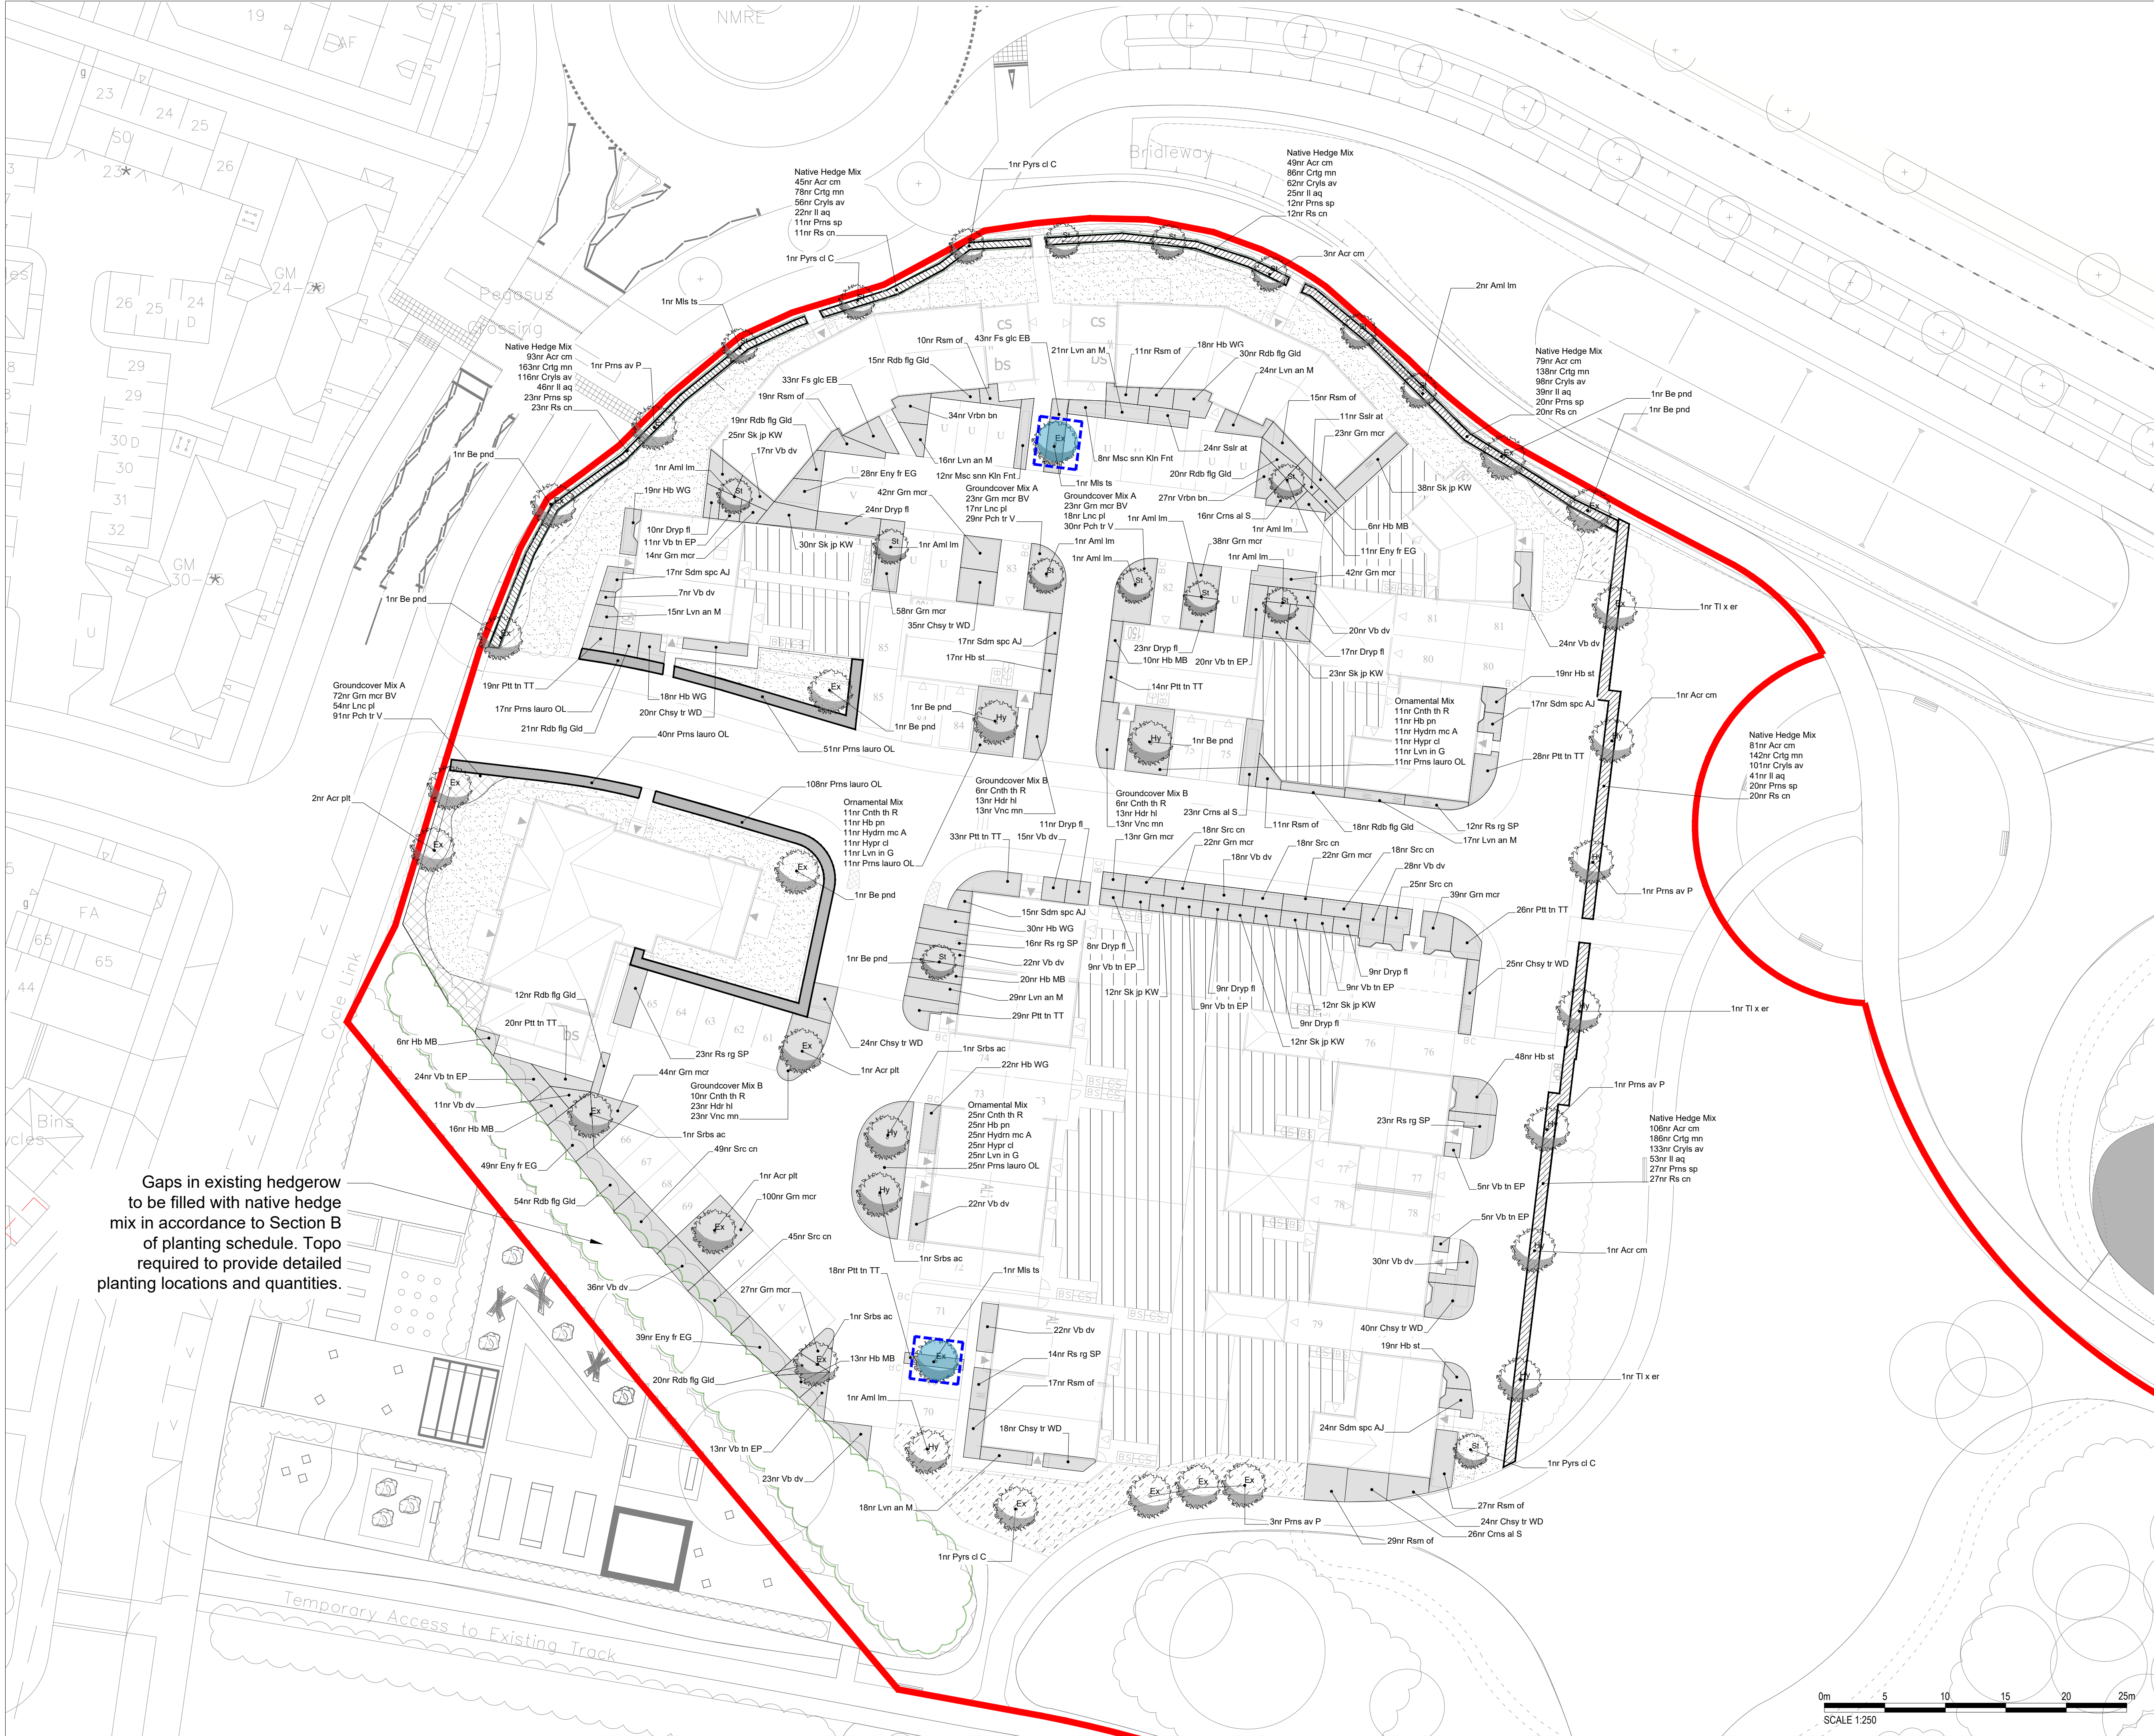




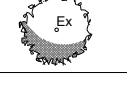
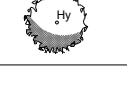
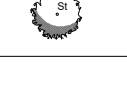
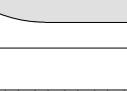
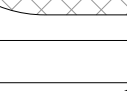
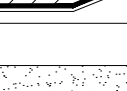
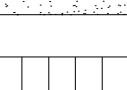
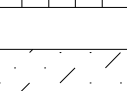
Gaps in existing hedgerow to be filled with native hedge mix in accordance to Section B of planting schedule. Topo required to provide detailed planting locations and quantities.

© 2022 RPS Group
Notes
1. This drawing has been prepared in accordance with the scope of RPS's appointment with its client and is subject to the terms and conditions of that appointment. RPS accepts no liability for any use of this document other than by its client and only for the purposes for which it was prepared and provided.
2. If received electronically it is the recipients responsibility to print to correct scale. Only written dimensions should be used.
3. Where applicable Ordnance Survey (c) Crown Copyright 2022
All rights reserved. Licence number 0100031673

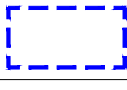
KEY

SOFT LANDSCAPE

Proposed elements

-  EXTRA HEAVY STANDARD TREE (14-16 / 16-18 girth)
-  HEAVY STANDARD TREE (12-14cm girth)
-  STANDARD TREE (10-12cm girth)
-  ORNAMENTAL AMENITY SHRUB PLANTING
-  NATURALISTIC GROUNDCOVER PLANTING
-  ORNAMENTAL HEDGE
-  NATIVE SPECIES HEDGE Maintained at 1.2m height
-  PRIVATE/AMENITY LAWN
-  REAR GARDEN AREAS
-  GENERAL MEADOW AREA EM2 Standard General Purpose Meadow Mix by Emorsgate (or similar approved)

Refer to planting schedule JSL4360_550 for further information

MISC
 Root Cell footprint (Refer to Tree Pit Detail)

F	Client Comment	JN	CP	Mar '25
E	Updated to new layout	JN	CP	Mar '25
D	Updated to new layout	DA	CP	Apr '22
C	Updated to new layout	NG	CP	Feb '23
B	Updated to new layout	JMB	CP	Sep '22
A	Updated to new layout	JMB	CP	May '22
Rev	Description	By	CB	Date



Lakesbury House, Hittingbury Road, Chandlers Ford, Hampshire SO53 5SS
T: 02380 810 440 E: rpsso@rpsgroup.com

Client **BDW Southern Counties**

Project **Hogwood Farm Finchampstead**

Title **Parcel 8 Softworks**

Status **Planning** Drawn By **JRL** PM/Checked by **CT**

Job Ref **JSL4360** Scale @ A1 **1:250** Date Created **Apr 2022**

RPS Drawing / Figure Number **PLN-8-5003** Rev **F**

rpsgroup.com

