




PROPOSED ROOF PLAN

1 : 100

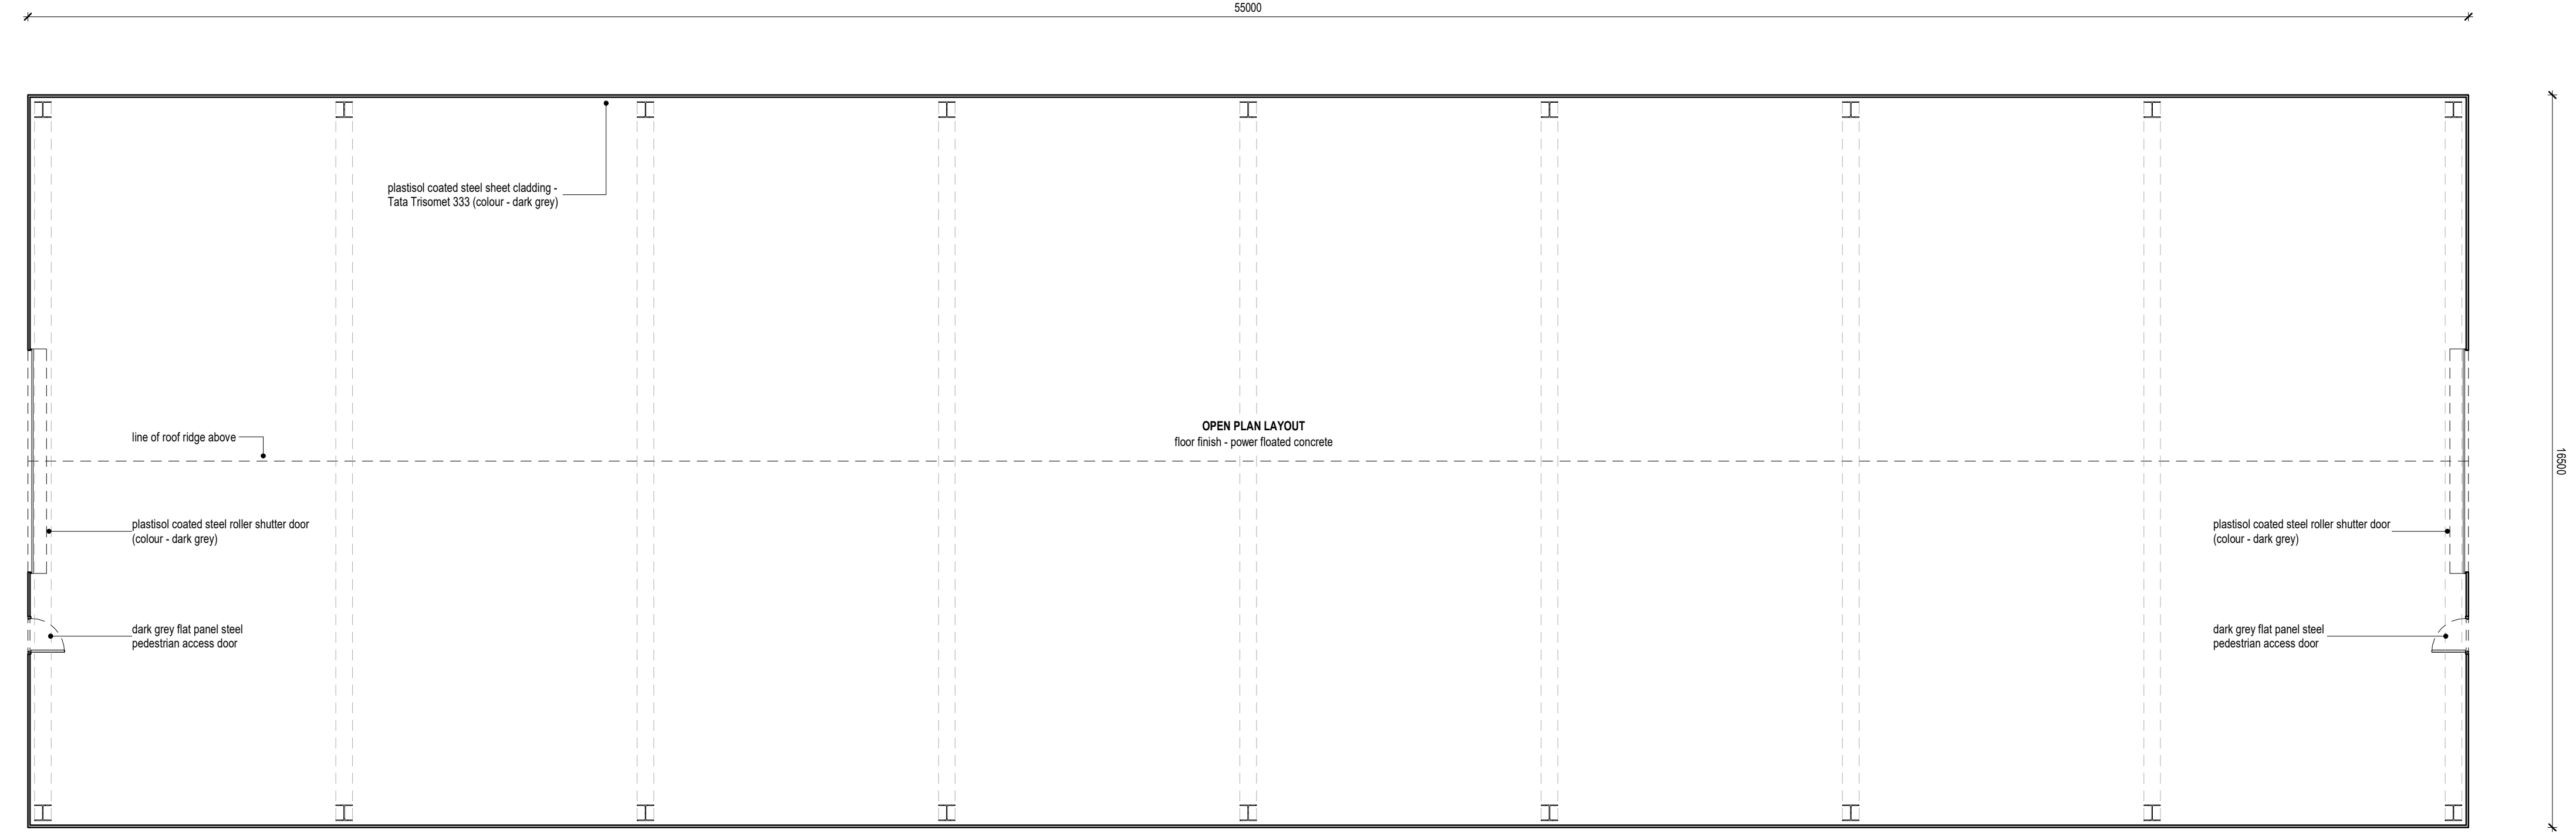

PROPOSED FLOOR PLAN

1 : 100