This drawing is copyright and may not be reproduced without the written consent of the Architect.

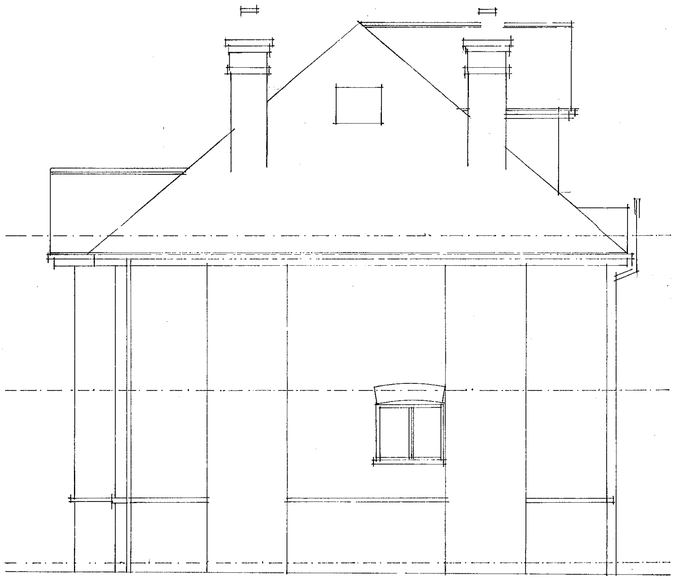

SIDE

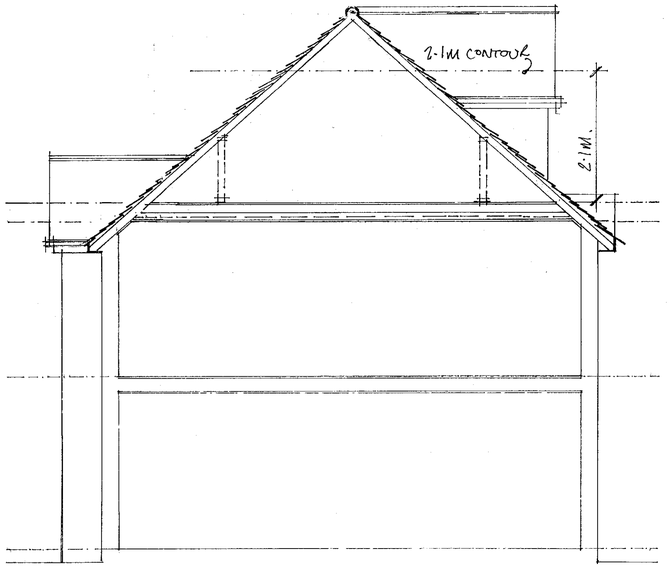

SECTION A A

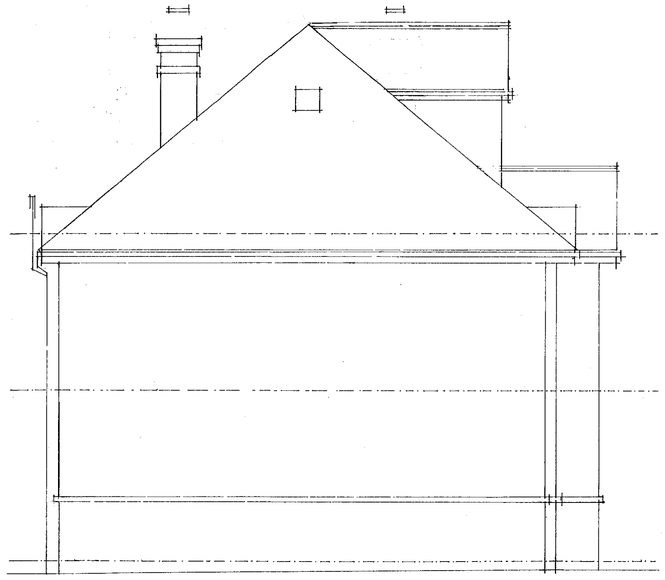

SIDE

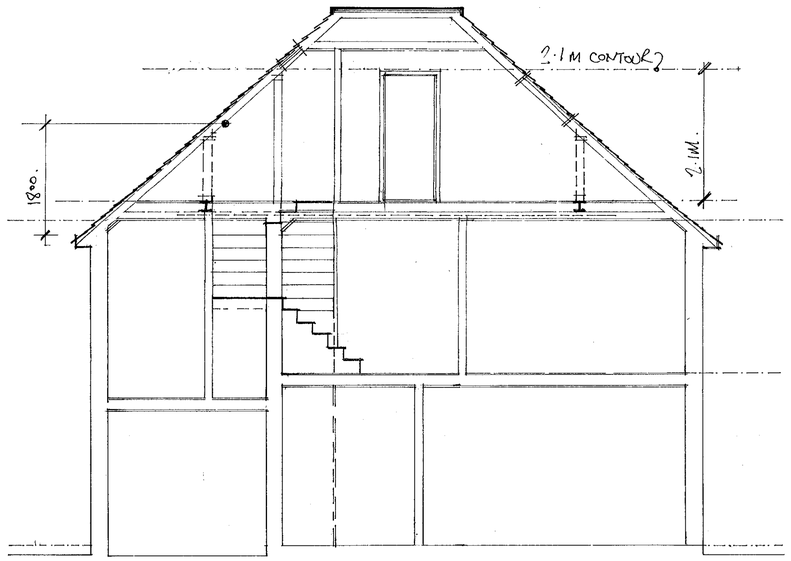

SECTION B B

03.JUL.2000 1885

A. 14·JUNE 2000.

W. M. GRAHAM ASSOCIATES
CHARTERED ARCHITECTS
1 Rectory Road,
Wokingham,
Berkshire, RG40 1DJ.
Tel: 0118 9770464
Fax: 0118 9770482

Job
72 EASTHAMPSTEAD RD
WOKINGHAM

APPROVED

Title
PROPOSED SECTION & ELEVATIONS

Scale 1:50	Date MAY 2000.	Drawn By
Job No. 2287	Drawing No. 03	Revision A

Artworker DE(UK) 00129

9/1/02

This drawing is copyright and may not be reproduced without the written consent of the Architect.



FRONT

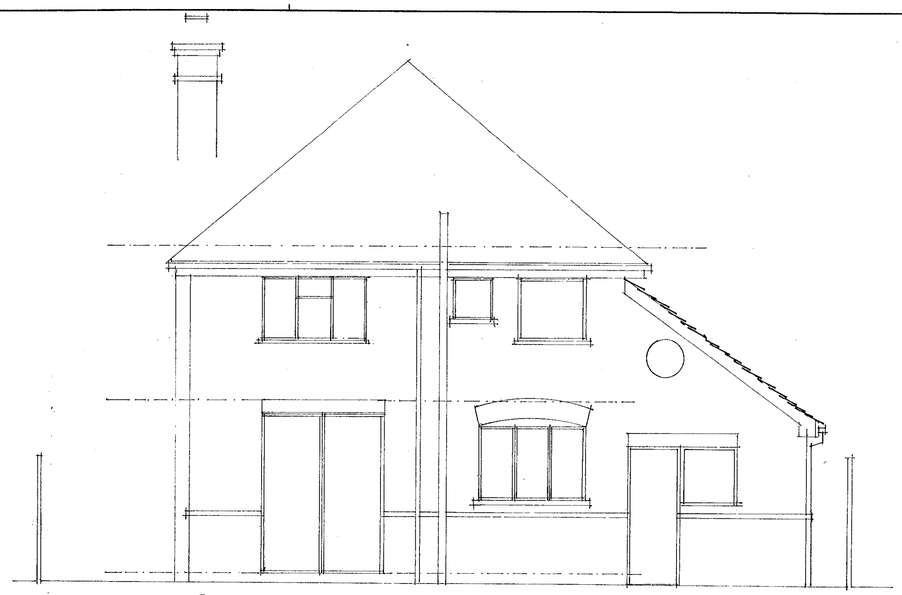

REAR

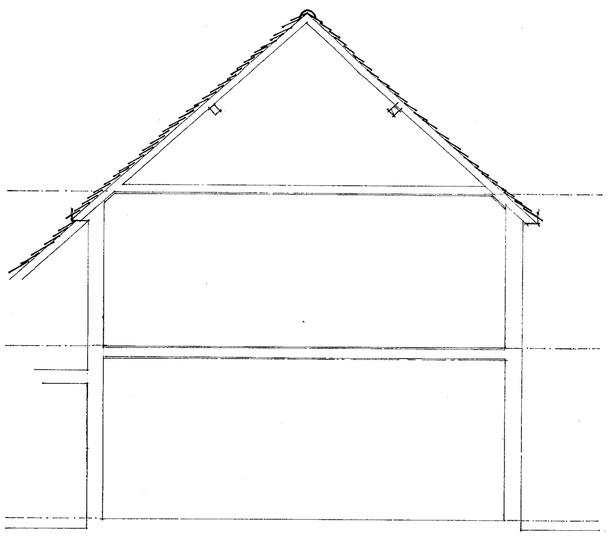

SECTION BB

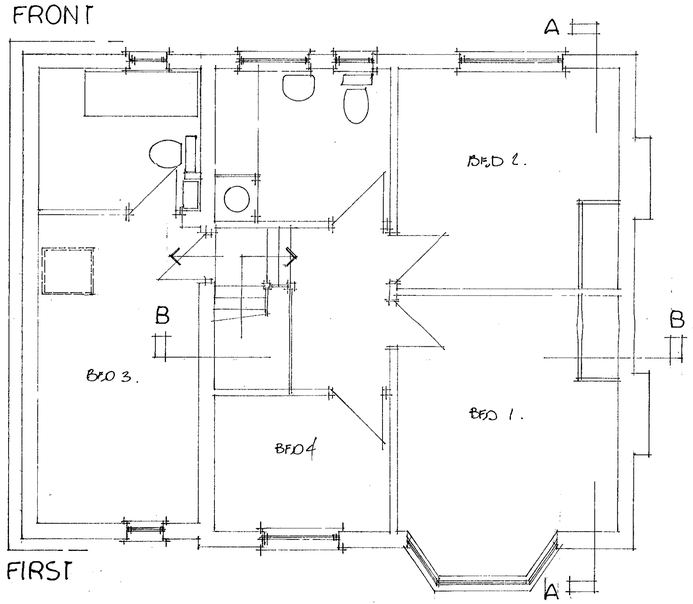

FIRST

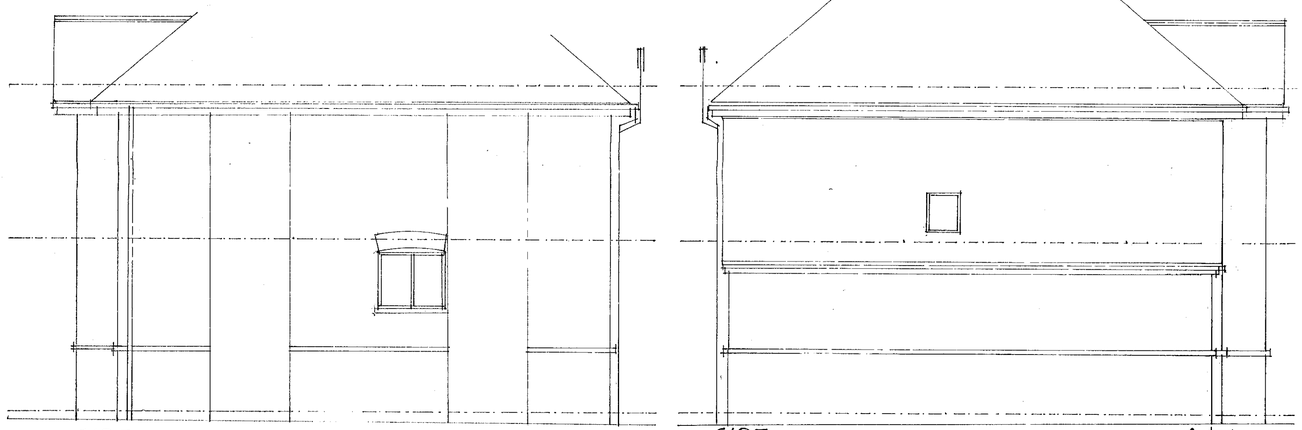

SIDE

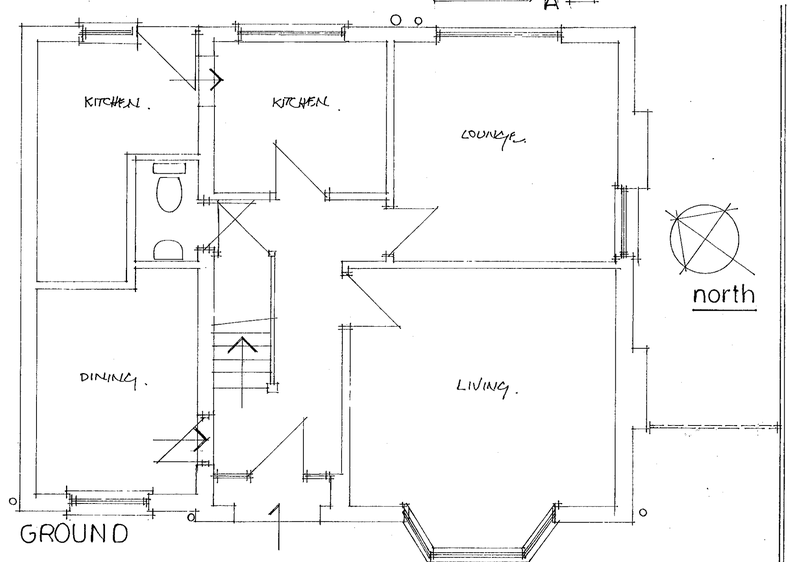

GROUND

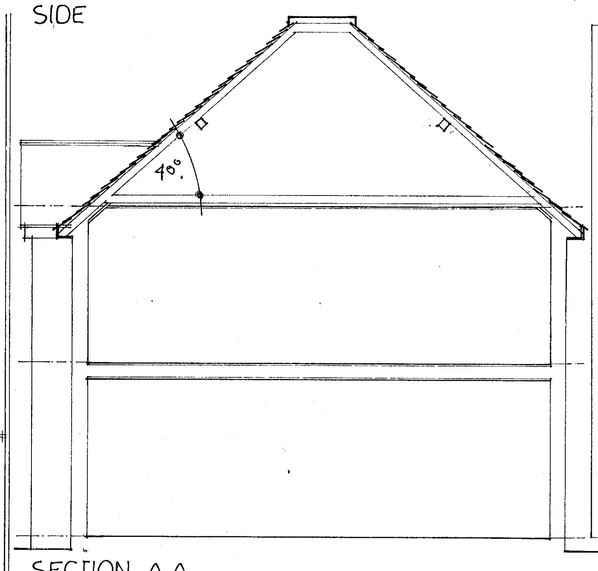

SECTION A A

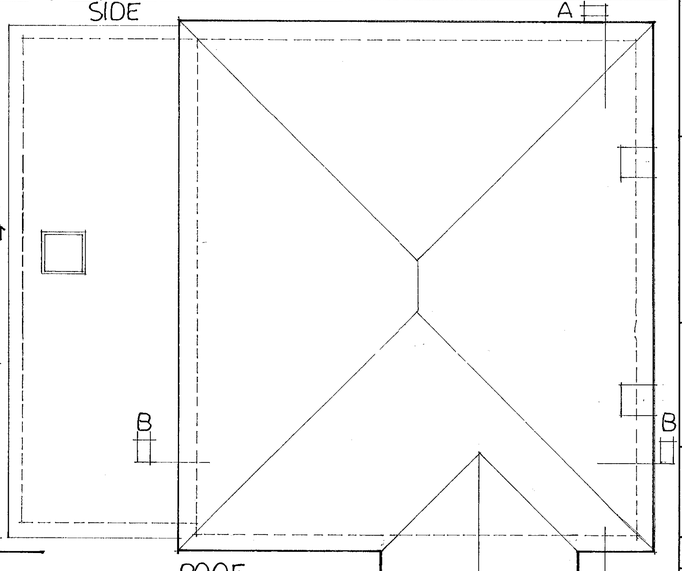

ROOF

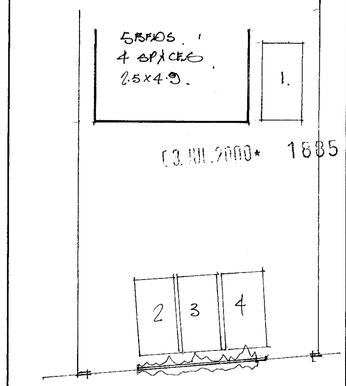

PARKING SCALE 1:200.

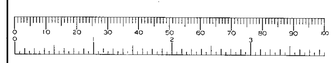

W. M. GRAHAM ASSOCIATES
CHARTERED ARCHITECTS
1 Rectory Road,
Wokingham,
Berkshire, RG40 1DJ,
Tel: 0118 9770464
Fax: 0118 9770482

Job
72 EASTHAMPSTEAD RD
WOKINGHAM

Title
EXISTING PLANS & ELEVATIONS

APPROVED

Scale 1:50	Date MAY 2000.	Drawn By
Job No. 2287	Drawing No. 01	Revision

Artworker DS(UK) 00129

This drawing is copyright and may not be reproduced without the written consent of the Architect.



FRONT



REAR

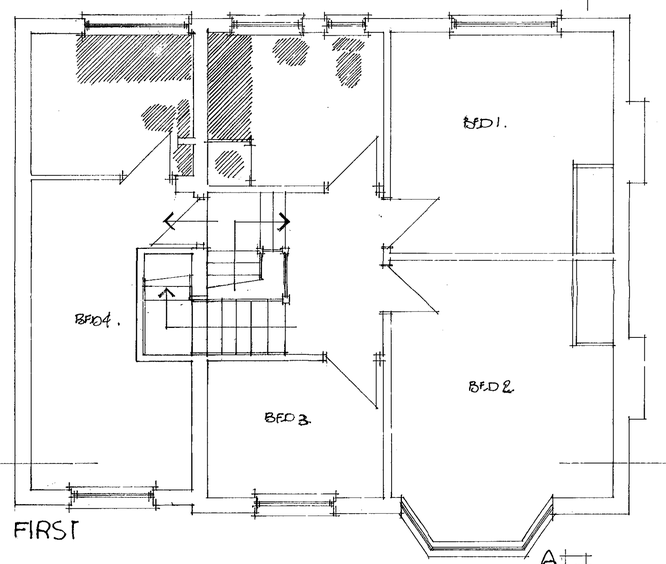

FIRST

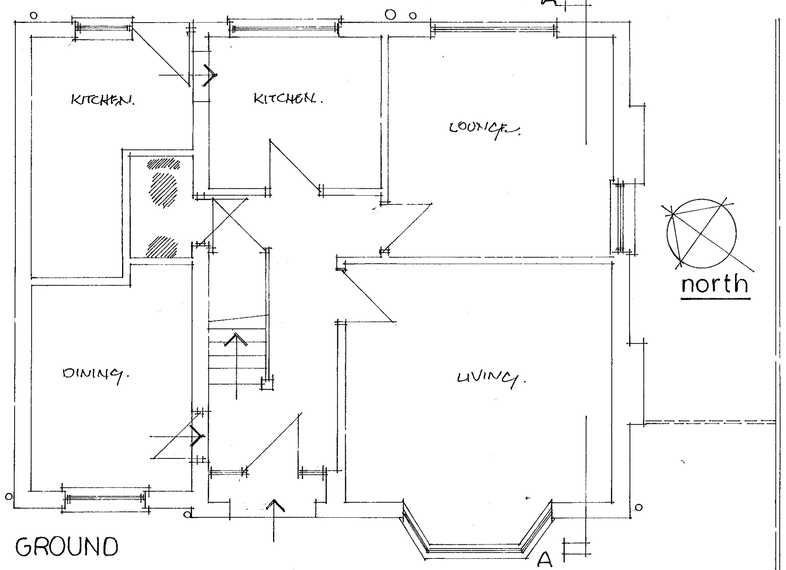

GROUND

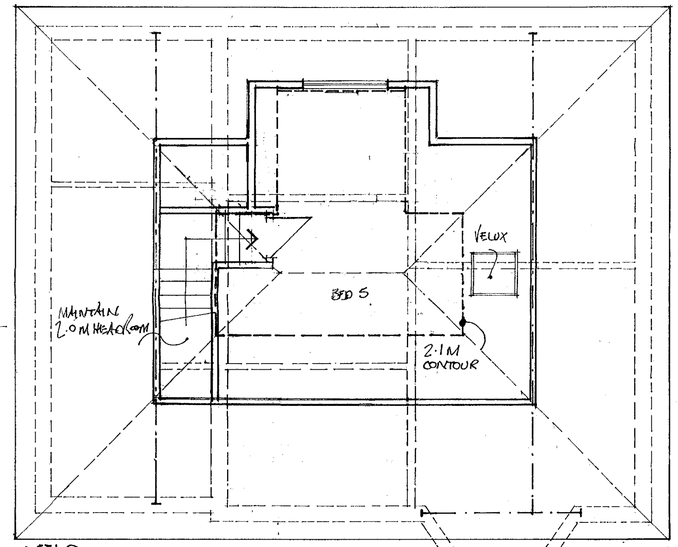

ATTIC

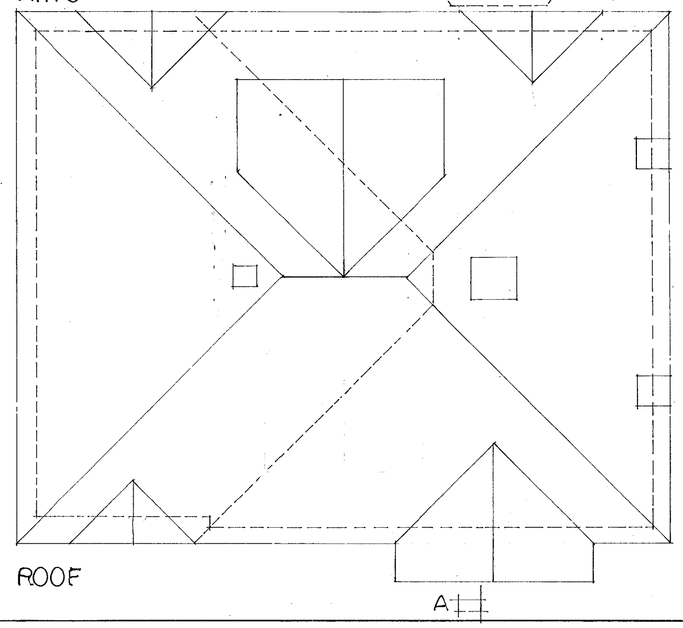

ROOF

B.	30 JUNE 2000
A.	14 JUNE 2000.

W. M. GRAHAM ASSOCIATES
CHARTERED ARCHITECTS

1 Rectory Road,
Wokingham,
Berkshire, RG40 1DJ,
Tel: 0118 9770464
Fax: 0118 9770482

Job
72 EASTHAMPSTEAD RD
WOKINGHAM

Title
PROPOSED ELEVATIONS & PLANS APPROVED

Scale 1:50	Date MAY 2000.	Drawn By
Job No. 2287	Drawing No. 02	Revision B

Artworker DS(UK) 00129

D 9/1/02

This drawing is copyright and may not be reproduced without the written consent of the Architect.



FRONT



REAR

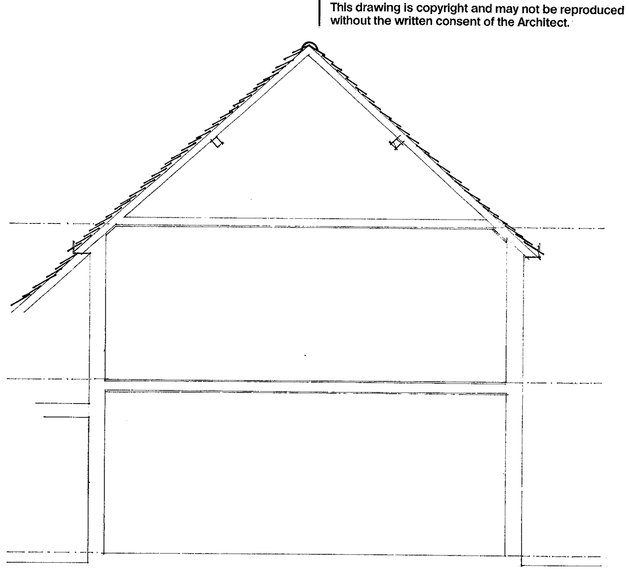

SECTION BB

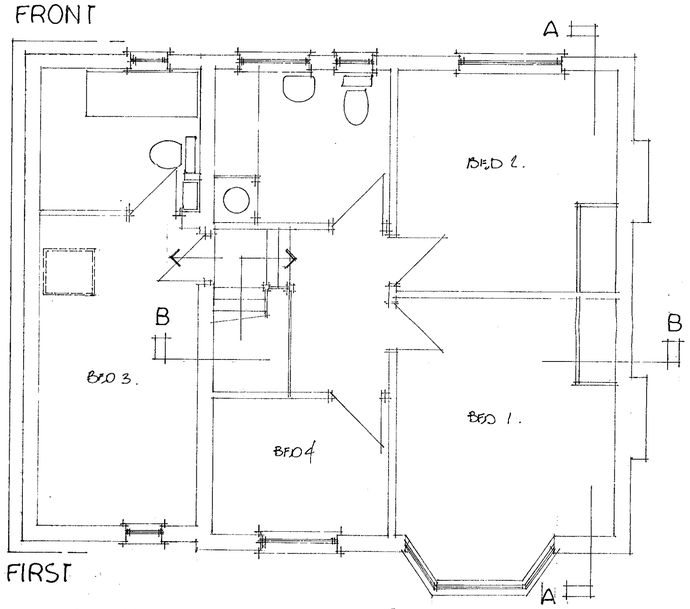

FIRST

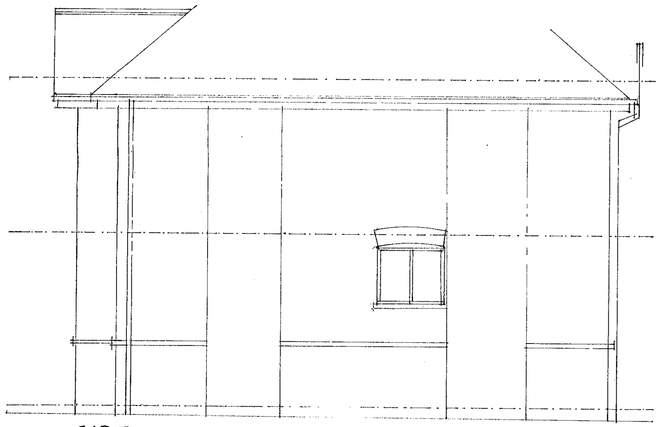

SIDE

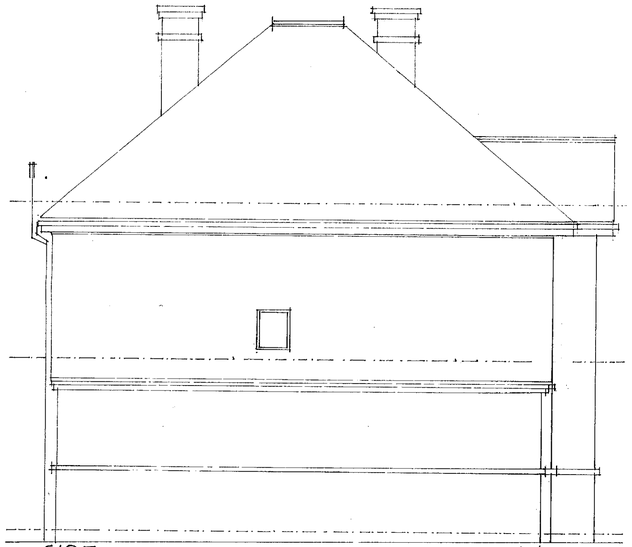

SIDE

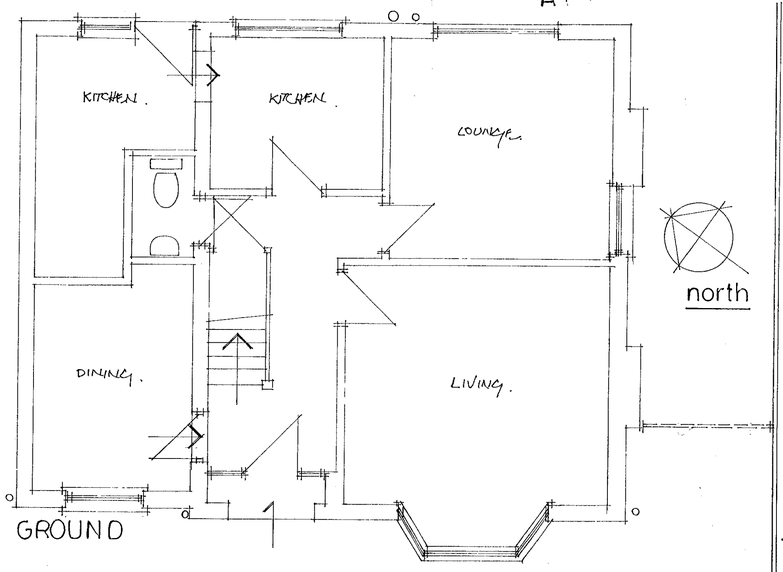

GROUND

north

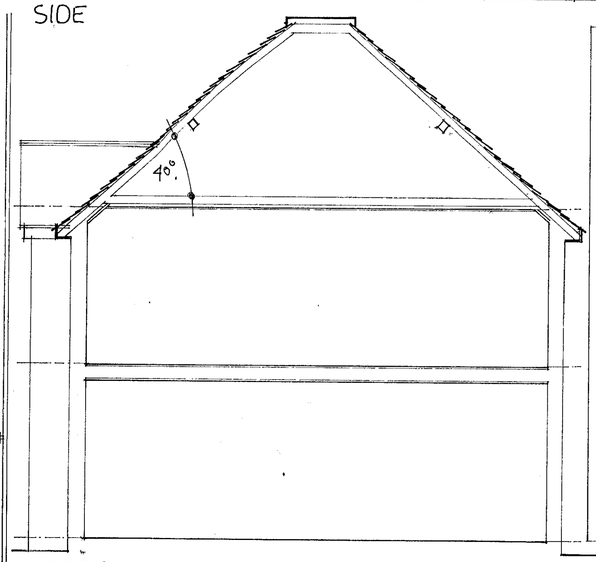

SECTION AA

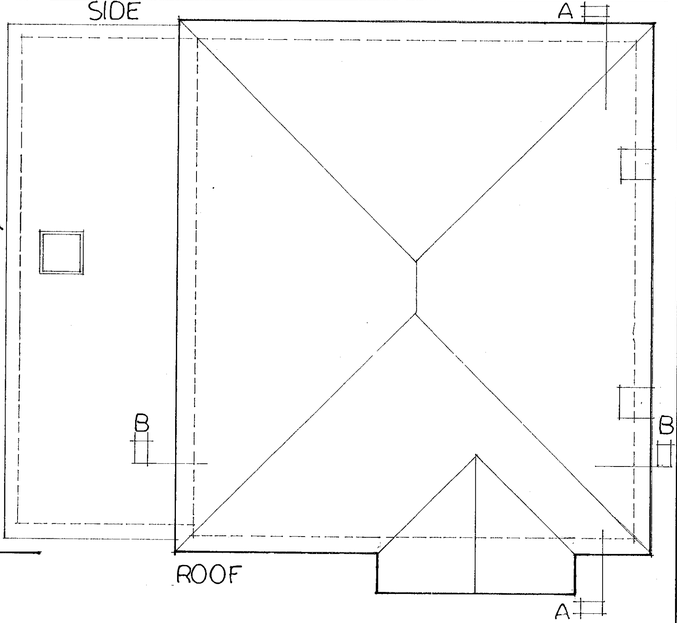

ROOF

5 BEDS.
4 BATHS.
2.5 x 4.9.

1.

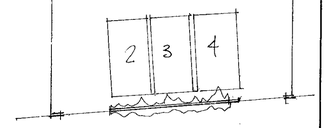

PARKING SCALE 1:200.

W. M. GRAHAM ASSOCIATES
CHARTERED ARCHITECTS
1 Rectory Road,
Wokingham,
Berkshire, RG40 1DJ.
Tel: 0118 9770464
Fax: 0118 9770482

Job
72 EASTHAMPSTEAD RD
WOKINGHAM

Title
EXISTING PLANS & ELEVATIONS

Scale	Date	Drawn By
1:50	May 2000.	
Job No.	**Drawing No.**	**Revision**
2287	01	

Artworker DS(UK):00129