



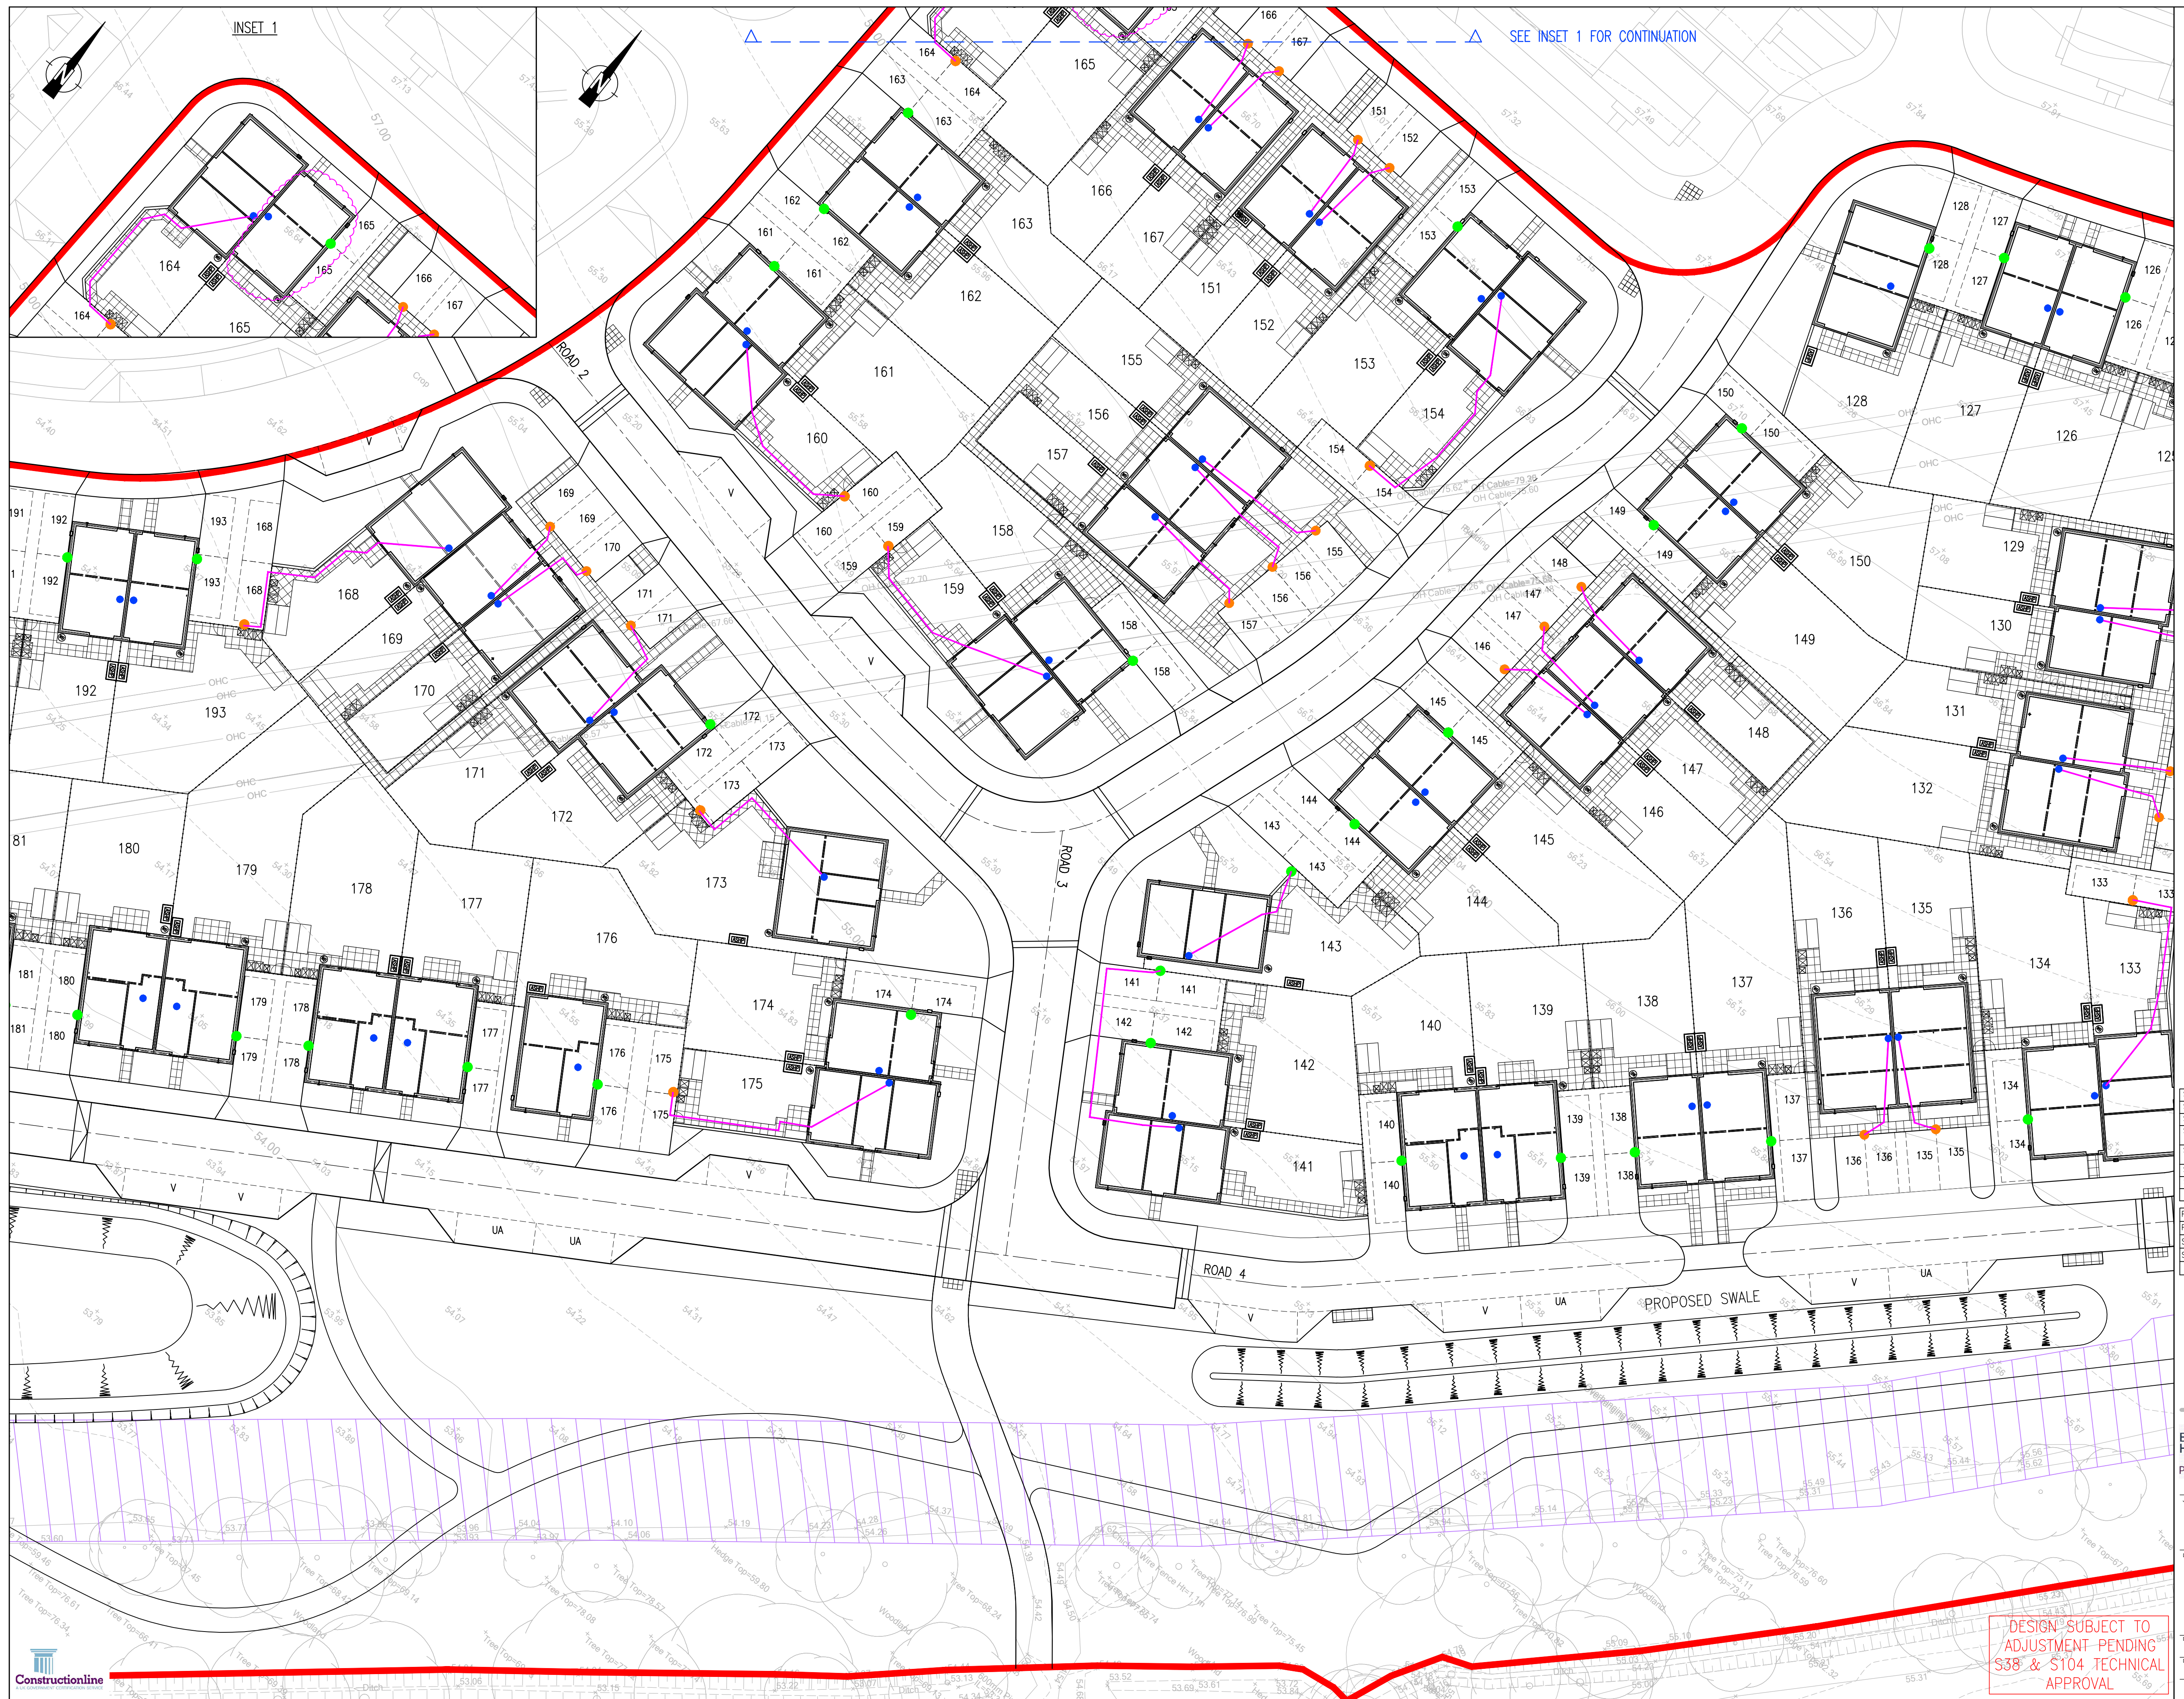

- NOTES:
1. DO NOT SCALE FROM THIS DRAWING.
 2. ALL DIMENSIONS ARE IN METRES, UNLESS STATED OTHERWISE.
 3. THIS DRAWING IS TO BE READ IN CONJUNCTION WITH ALL RELEVANT SCHEME DRAWINGS AND SPECIFICATIONS.

- KEY
- SITE BOUNDARY
 - PLOT/WALL MOUNTED PRIVATE USE CHARGER
 - SINGLE SOCKET PRIVATE USE CHARGER
 - DUAL SOCKET SHARED USE CHARGER
 - EVCP DUCT
 - FP FEEDER PILLAR
 - CONSUMER UNIT

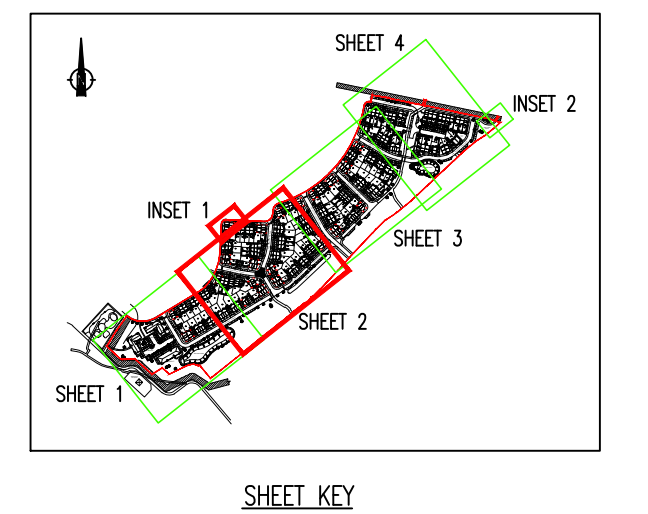

S0 C02	UPDATED TO SUIT COMMENTS FROM WBC	TA	TA	15.05.26
S0 C01	ISSUED FOR CONSTRUCTION	TA	TA	24.03.26
S0 T04	UPDATED EV CHARGER ROUTES	JH	TA	30.01.26
S0 T03	CONSUMER UNIT LOCATIONS & RELEVANT DUCTING REVISED	HF	TA	19.01.26
S0 T02	UPDATED TO SUIT CLIENT TENDER PACK COMMENTS	HF	TA	22.08.25
S0 T01	ISSUED FOR TENDER	HF	AS	16.07.25
ST Rev	Description	Drn	Chk	Date

REVISIONS			
Preliminary Issue	Submitted for S104		
Planning Issue	Issued for Tender		
Submitted for S38	Issued for Construction		✓
Submitted for S278	As Built		

DRAWING STATUS

STUART MICHAEL ASSOCIATES
CONSULTING ENGINEERS

Stuart Michael Associates Ltd
Coombe House, Coombe Square, Thatcham, Berkshire RG19 4JF
T: 01635 867 711 E: mail@stuartmichael.co.uk
F: 01635 861 715 W: www.stuartmichael.co.uk

Bovis Homes **Linden Homes** **Countryside Homes** **Countryside Partnerships**

Part of the Vistry Group

FINCHWOOD PARCELS 11, 12 & 13

PARCELS 11 & 12
EV CHARGER LAYOUT
SHEET 2 OF 4

DATE	JUNE 2025	DRWN	HF	CHECKED	KJM	SCALE	1:250	BY	AS
Drawn	7292-SMA-XX-XX-DR-C-0534	C02	S0						

This drawing is the copyright of Stuart Michael Associates Limited. It may not be reproduced or amended without the written approval of Stuart Michael Associates