


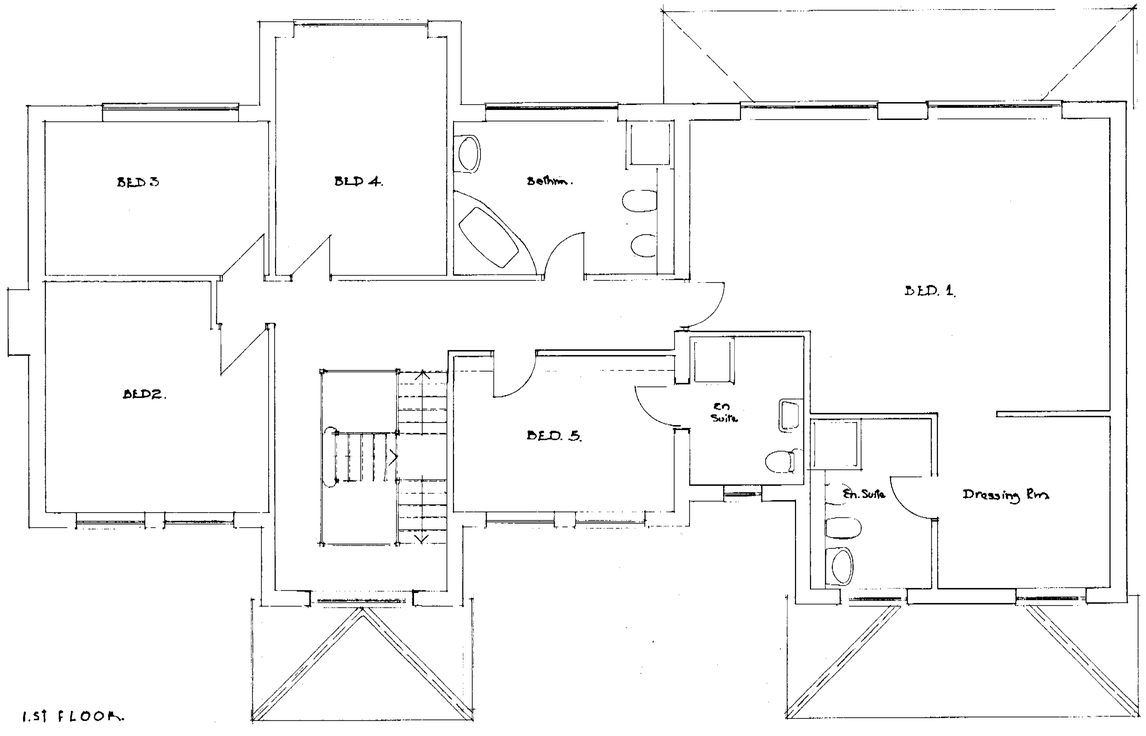


1.ST FLOOR.

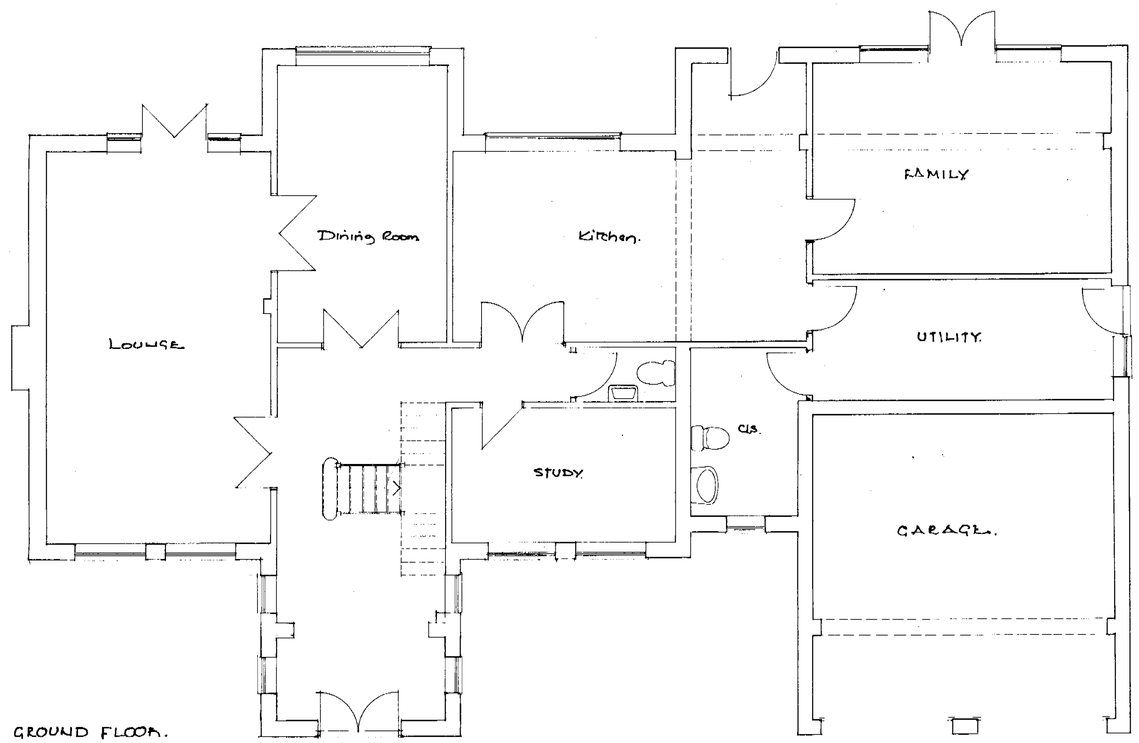


GROUND FLOOR.

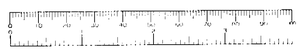


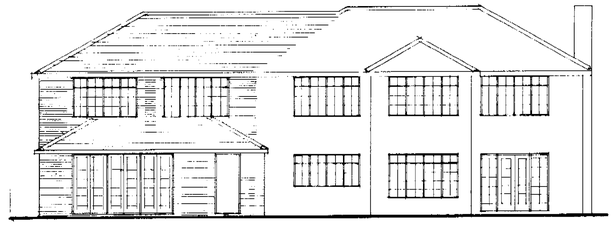


REAR ELEVATION.

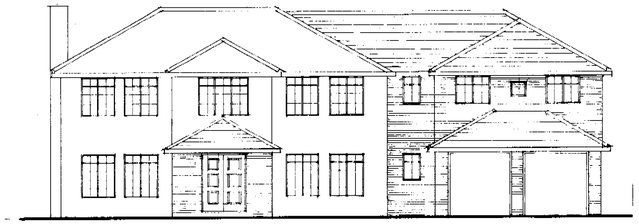


FRONT ELEVATION.

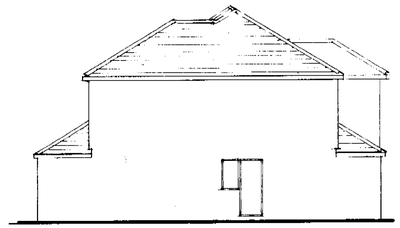

SIDE ELEVATION.

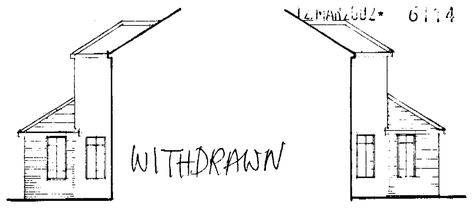


SIDE ELEVATIONS TO PORCH.

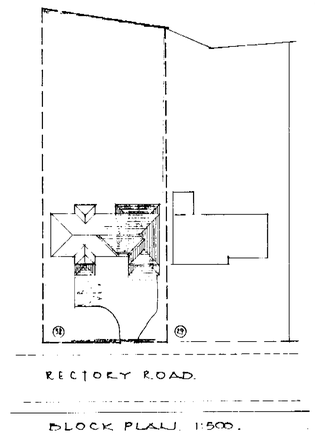

BLOCK PLAN 1:500.

Superseded.

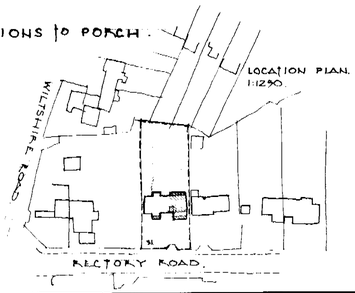

DEREK CANN RIBA **CHARTERED ARCHITECT**
13MANOR ROAD WOKINGHAM RG41 4AH tel 0118 9786895

Job title: 31 Rectory Road Wokingham

client: Mr & Mrs Neeves.


scale: 1:100 1:50.

date: 11th MARCH 02


Drawing Title: Proposed Extension

Job no: 205


Dwg no: 02

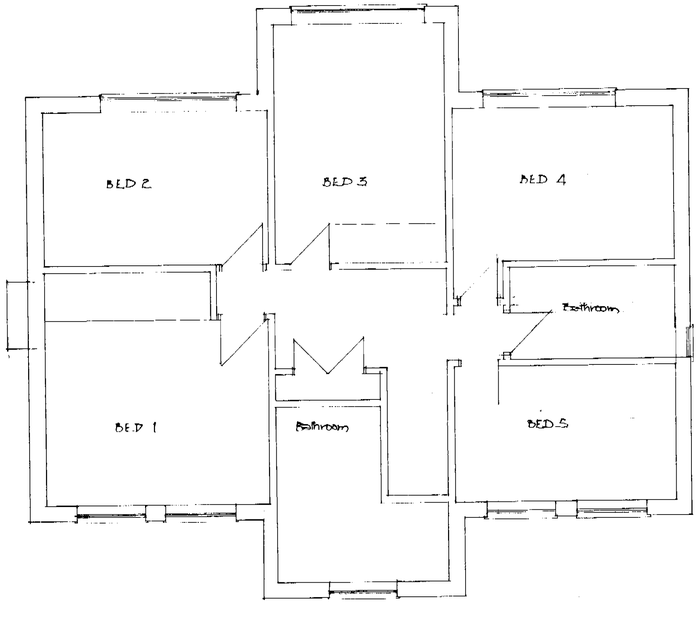

1ST FLOOR.

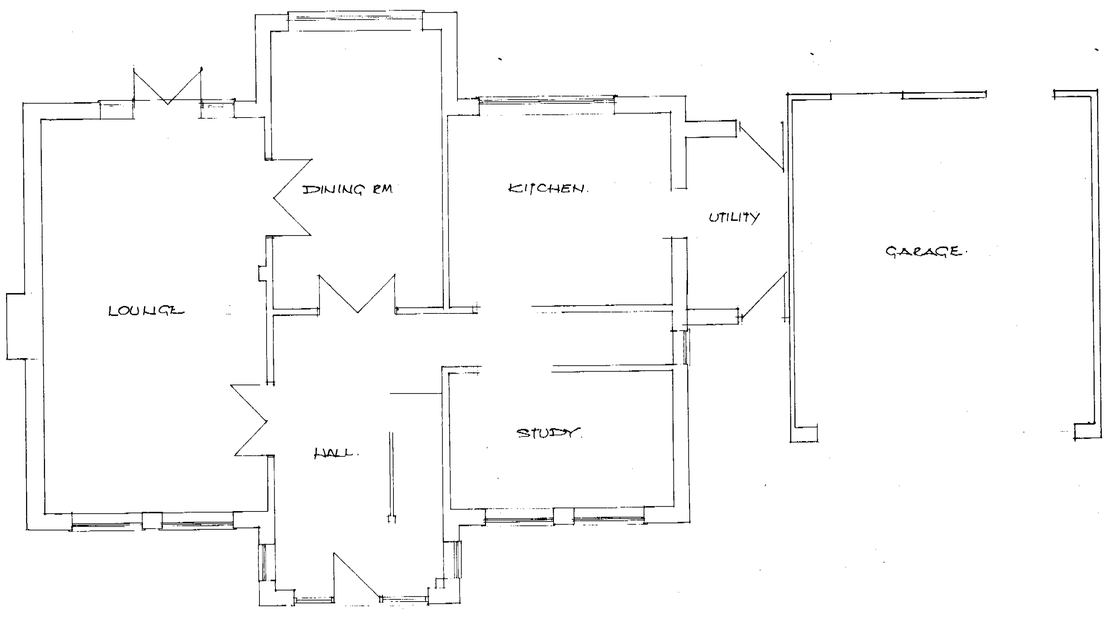


GRND FLOOR.

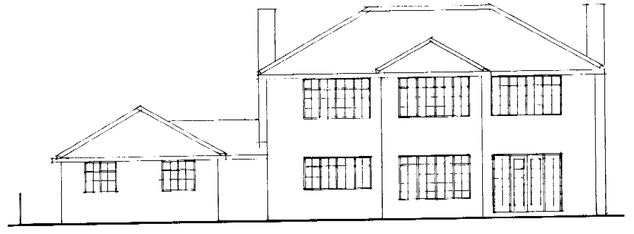

REAR ELEVATION



FRONT ELEVATION.

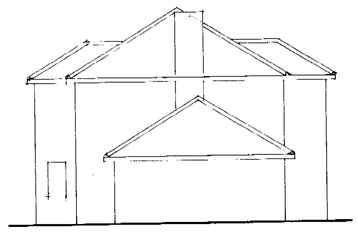

SIDE ELEVATION.

12.MAR2002* 6114

12.MAR2002* 6114

WITHDRAWN

DEREK CANN RIBA CHARTERED ARCHITECT
1 MANOR ROAD WOKINGHAM RG41 4AH tel.: 0118 9786895

Job title: 31 Rectory Road. Wokingham. RG40 1DP.

Client: Mr & Mrs Neeves


Scale: 1:100 1:50

Date: FEB. 02.


Drawing Title: SURVEY

Job no: 205


Drg no: 01

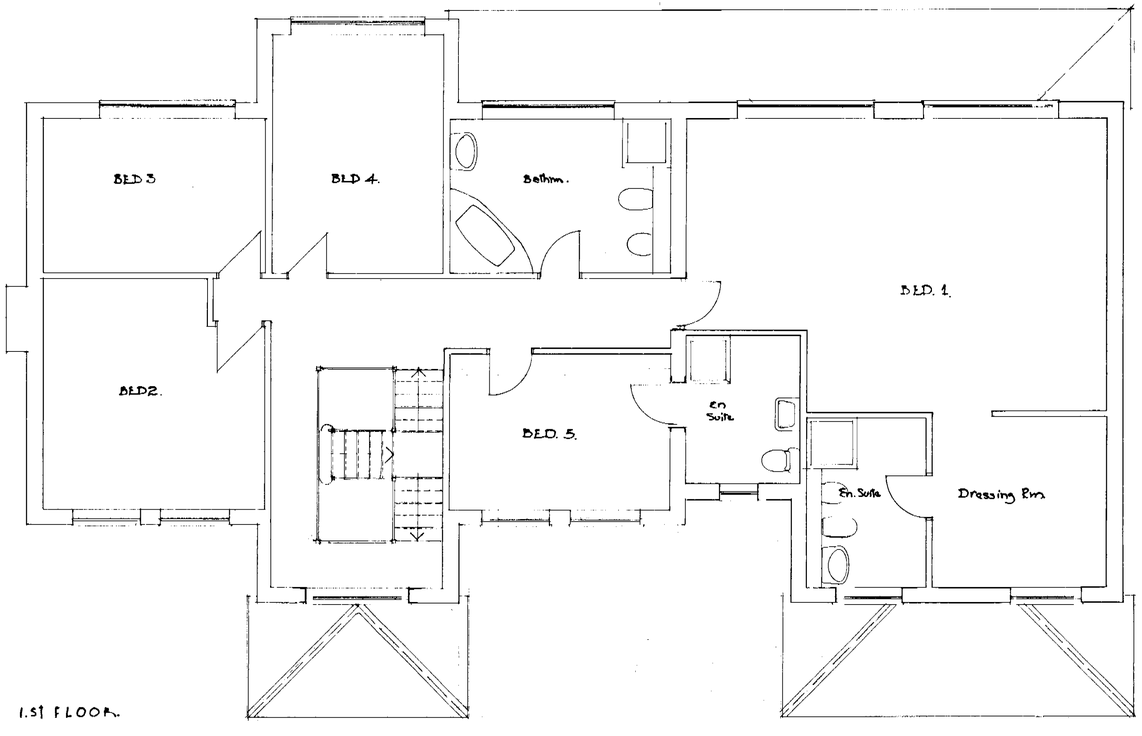


1.ST FLOOR.

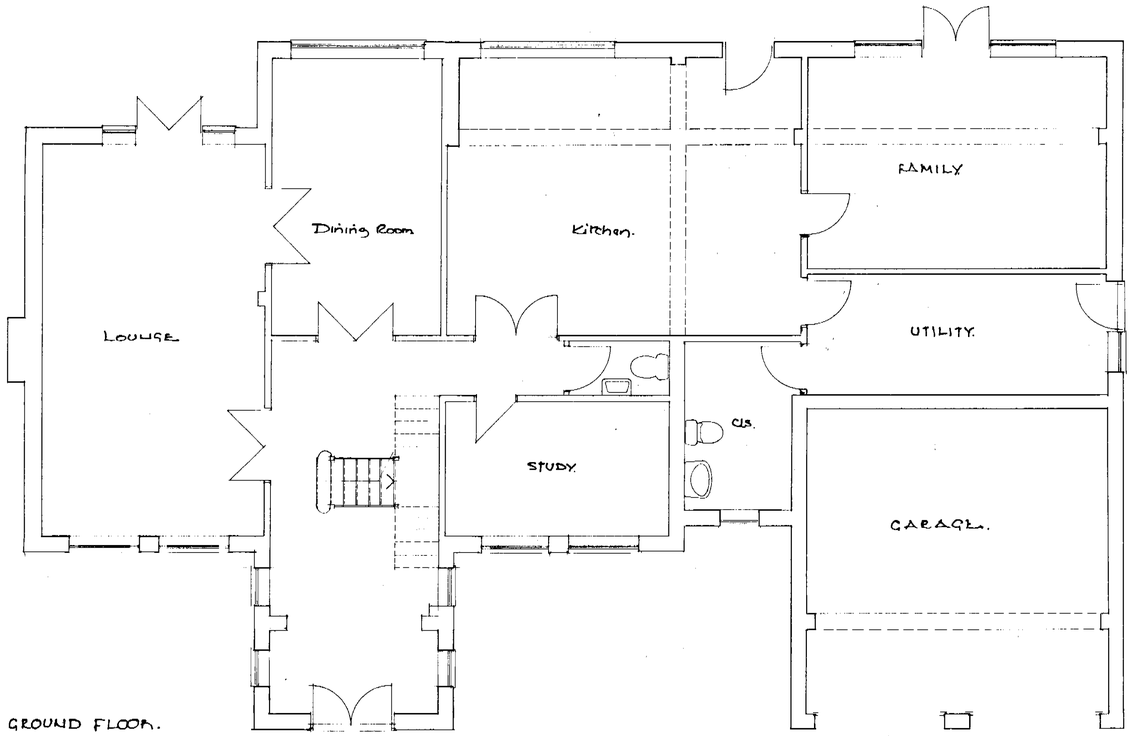

GROUND FLOOR.

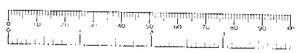


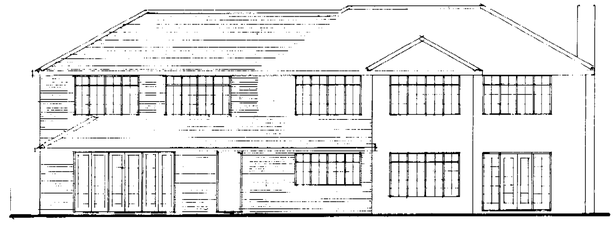


REAR ELLEVATION.




FRONT ELEVATION.

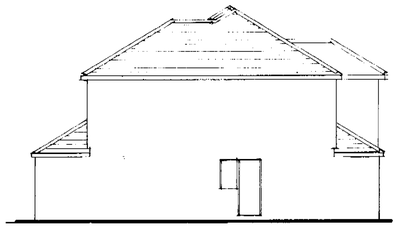


SIDE ELLEVATION.

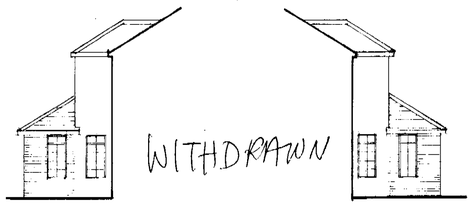

SIDE ELLEVATIONS TO PORCH.

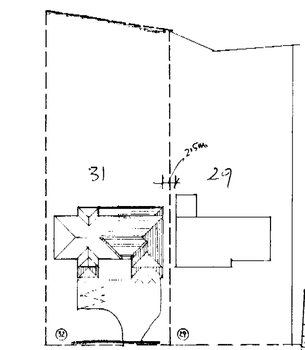

BLOCK PLAN. 1:500.

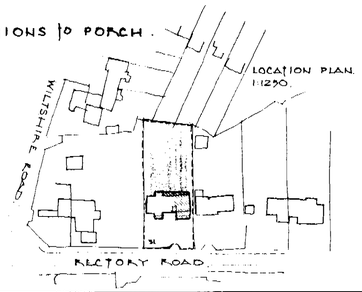

25 MAR 2002

REV A. Extended Kitchen. 18th MARCH. 02.

DEREK CANN RIBA CHARTERED ARCHITECT
13MANOR ROAD WOKINGHAM RG41 4AH. tel - 0118 9786895

Job title: 31 Rectory Road Wokingham

Client: Mr & Mrs Neeves.

Scale: 1:100 1:50.

Date: 11th MARCH 02.

Drawing title: Proposed Extension

Job no. 205

Drg no. 02 A