

Elevations

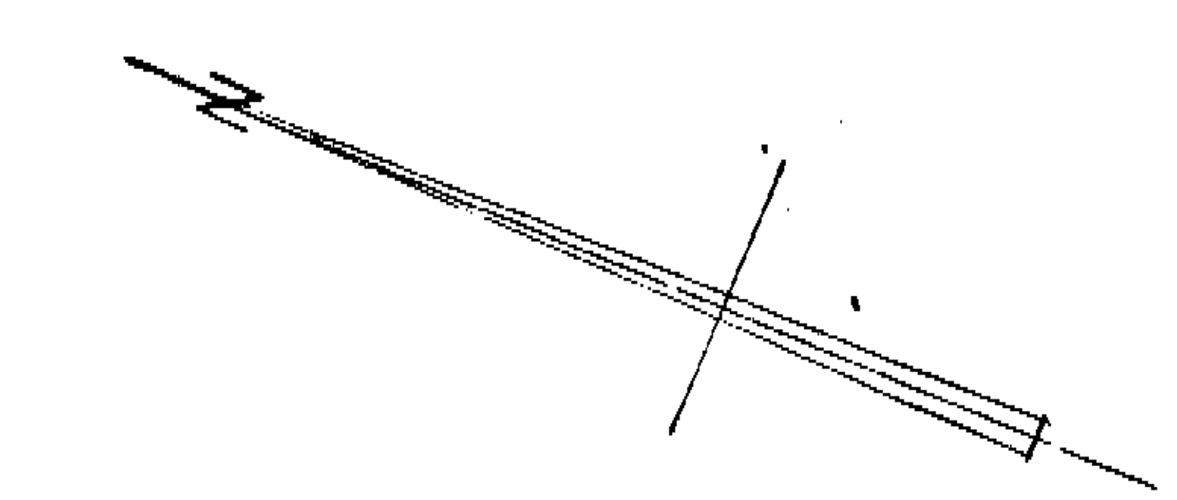

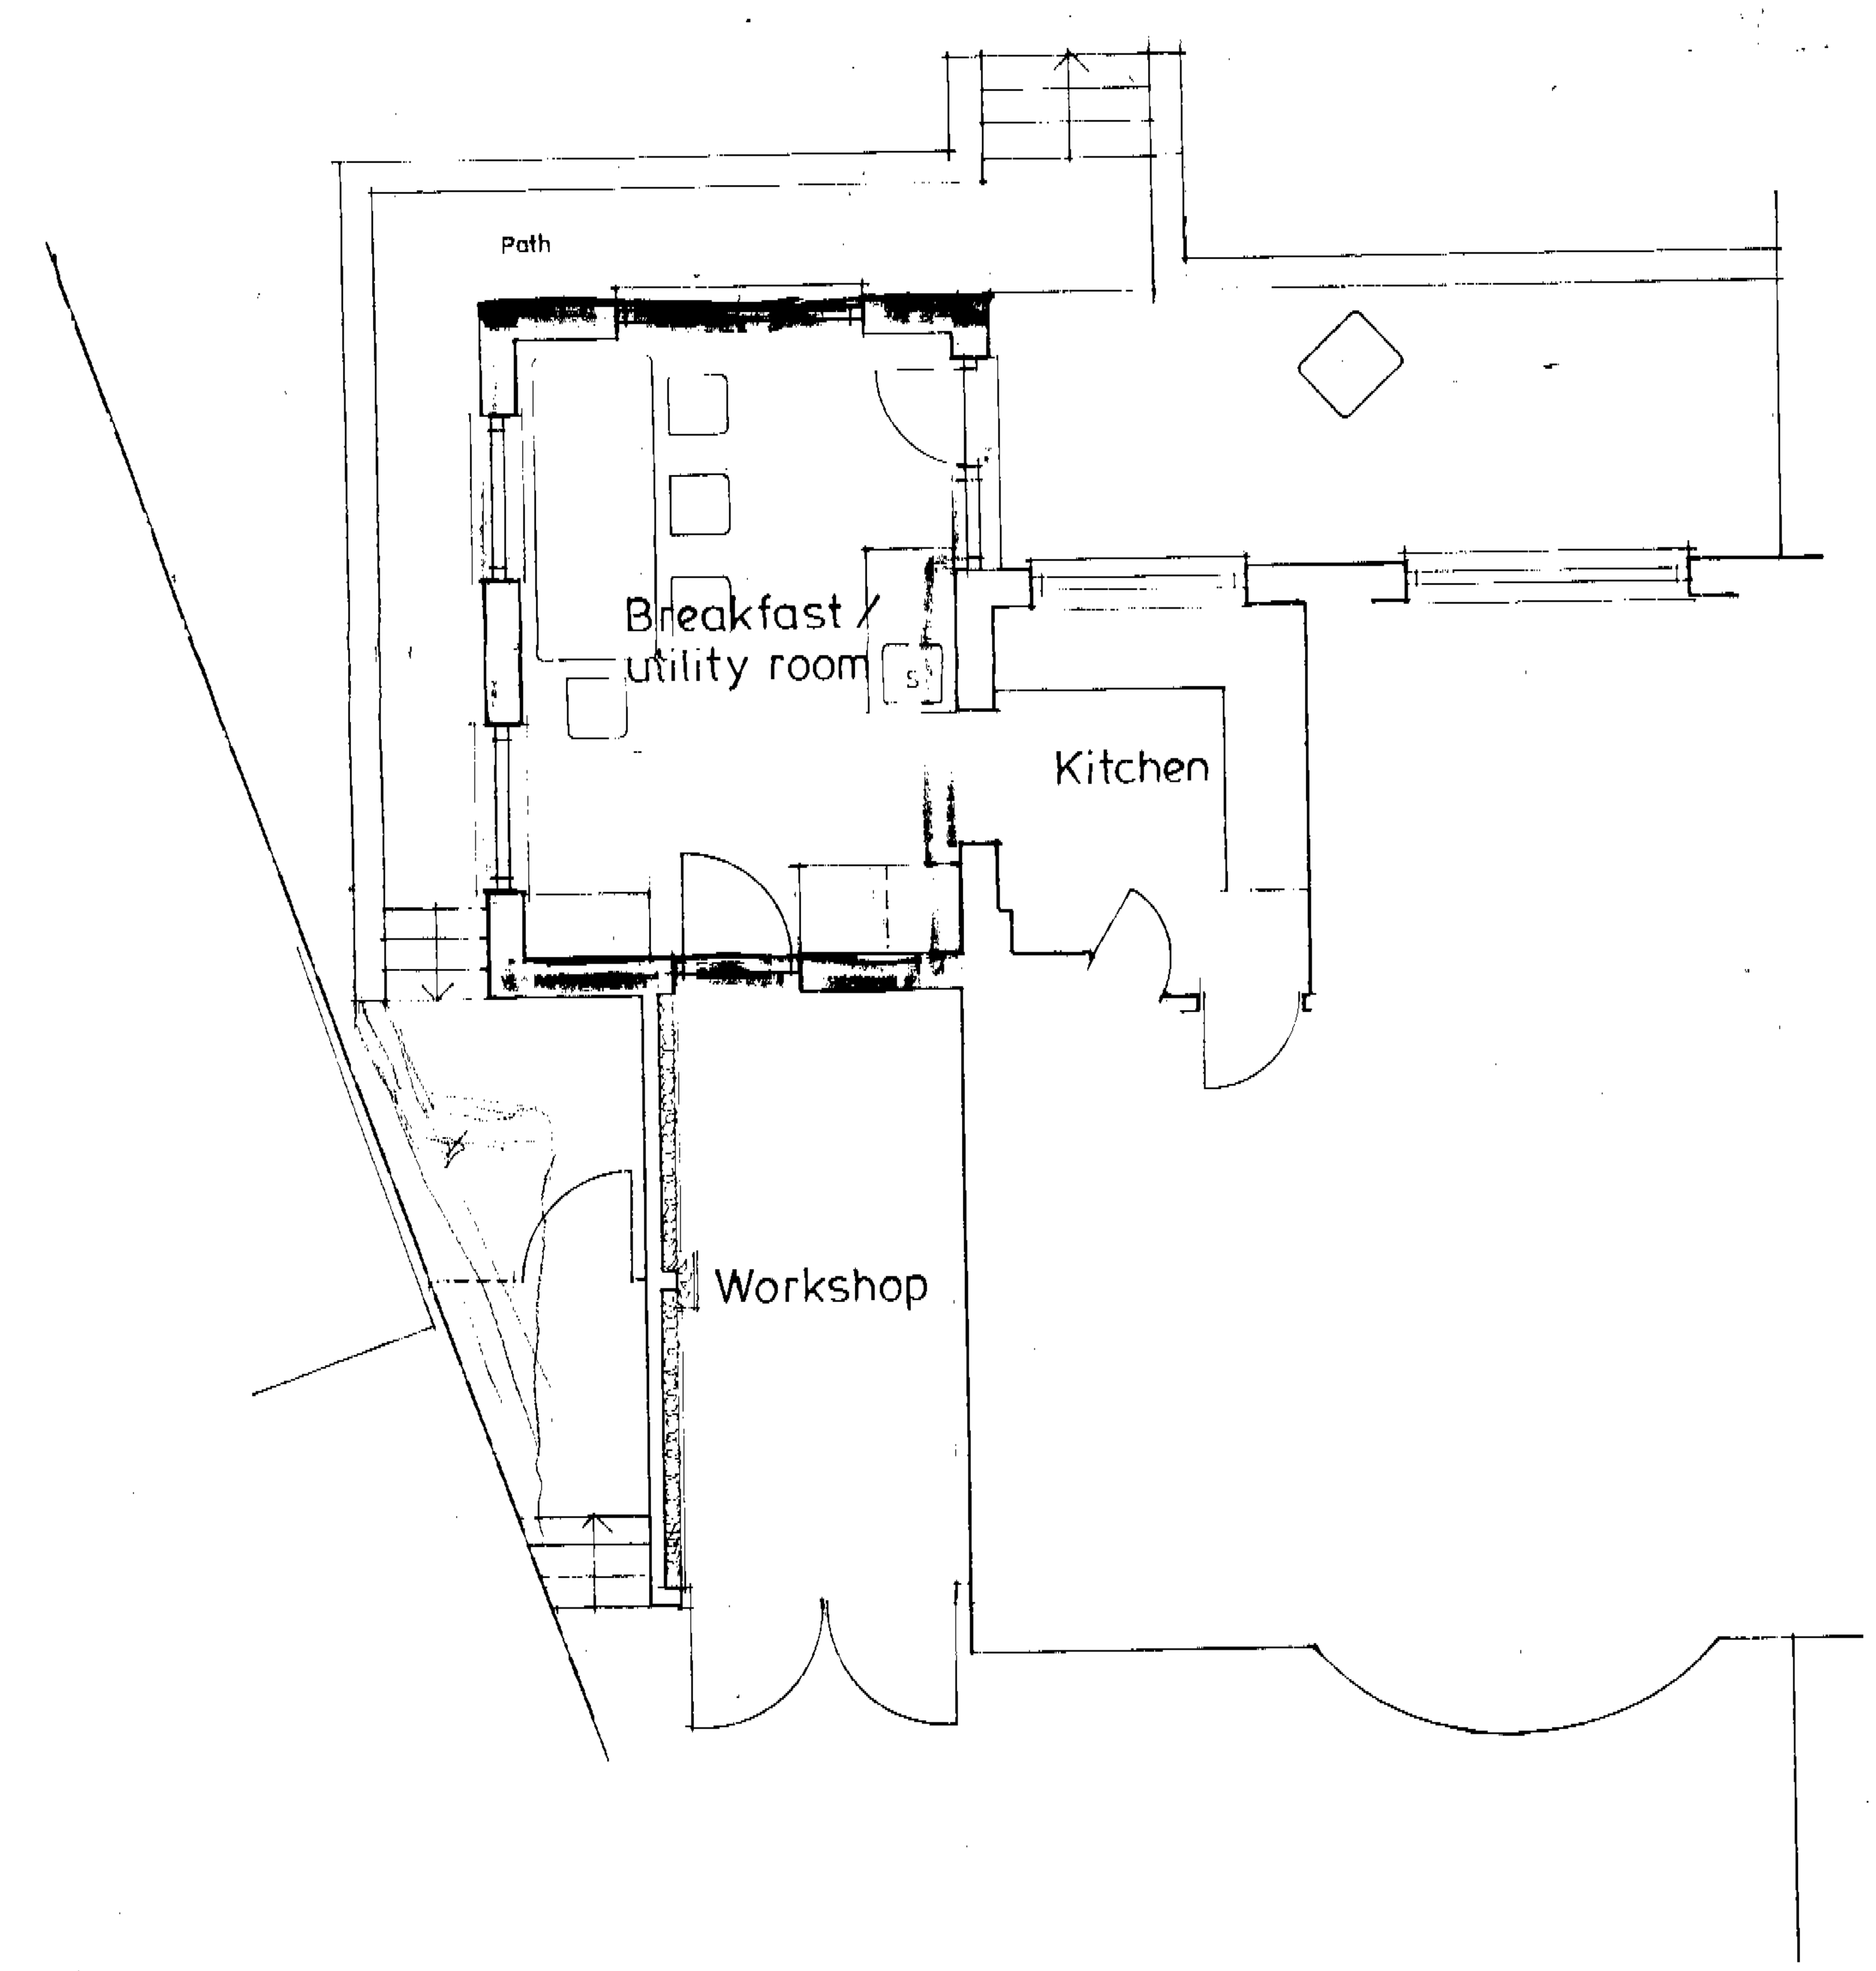

Plan

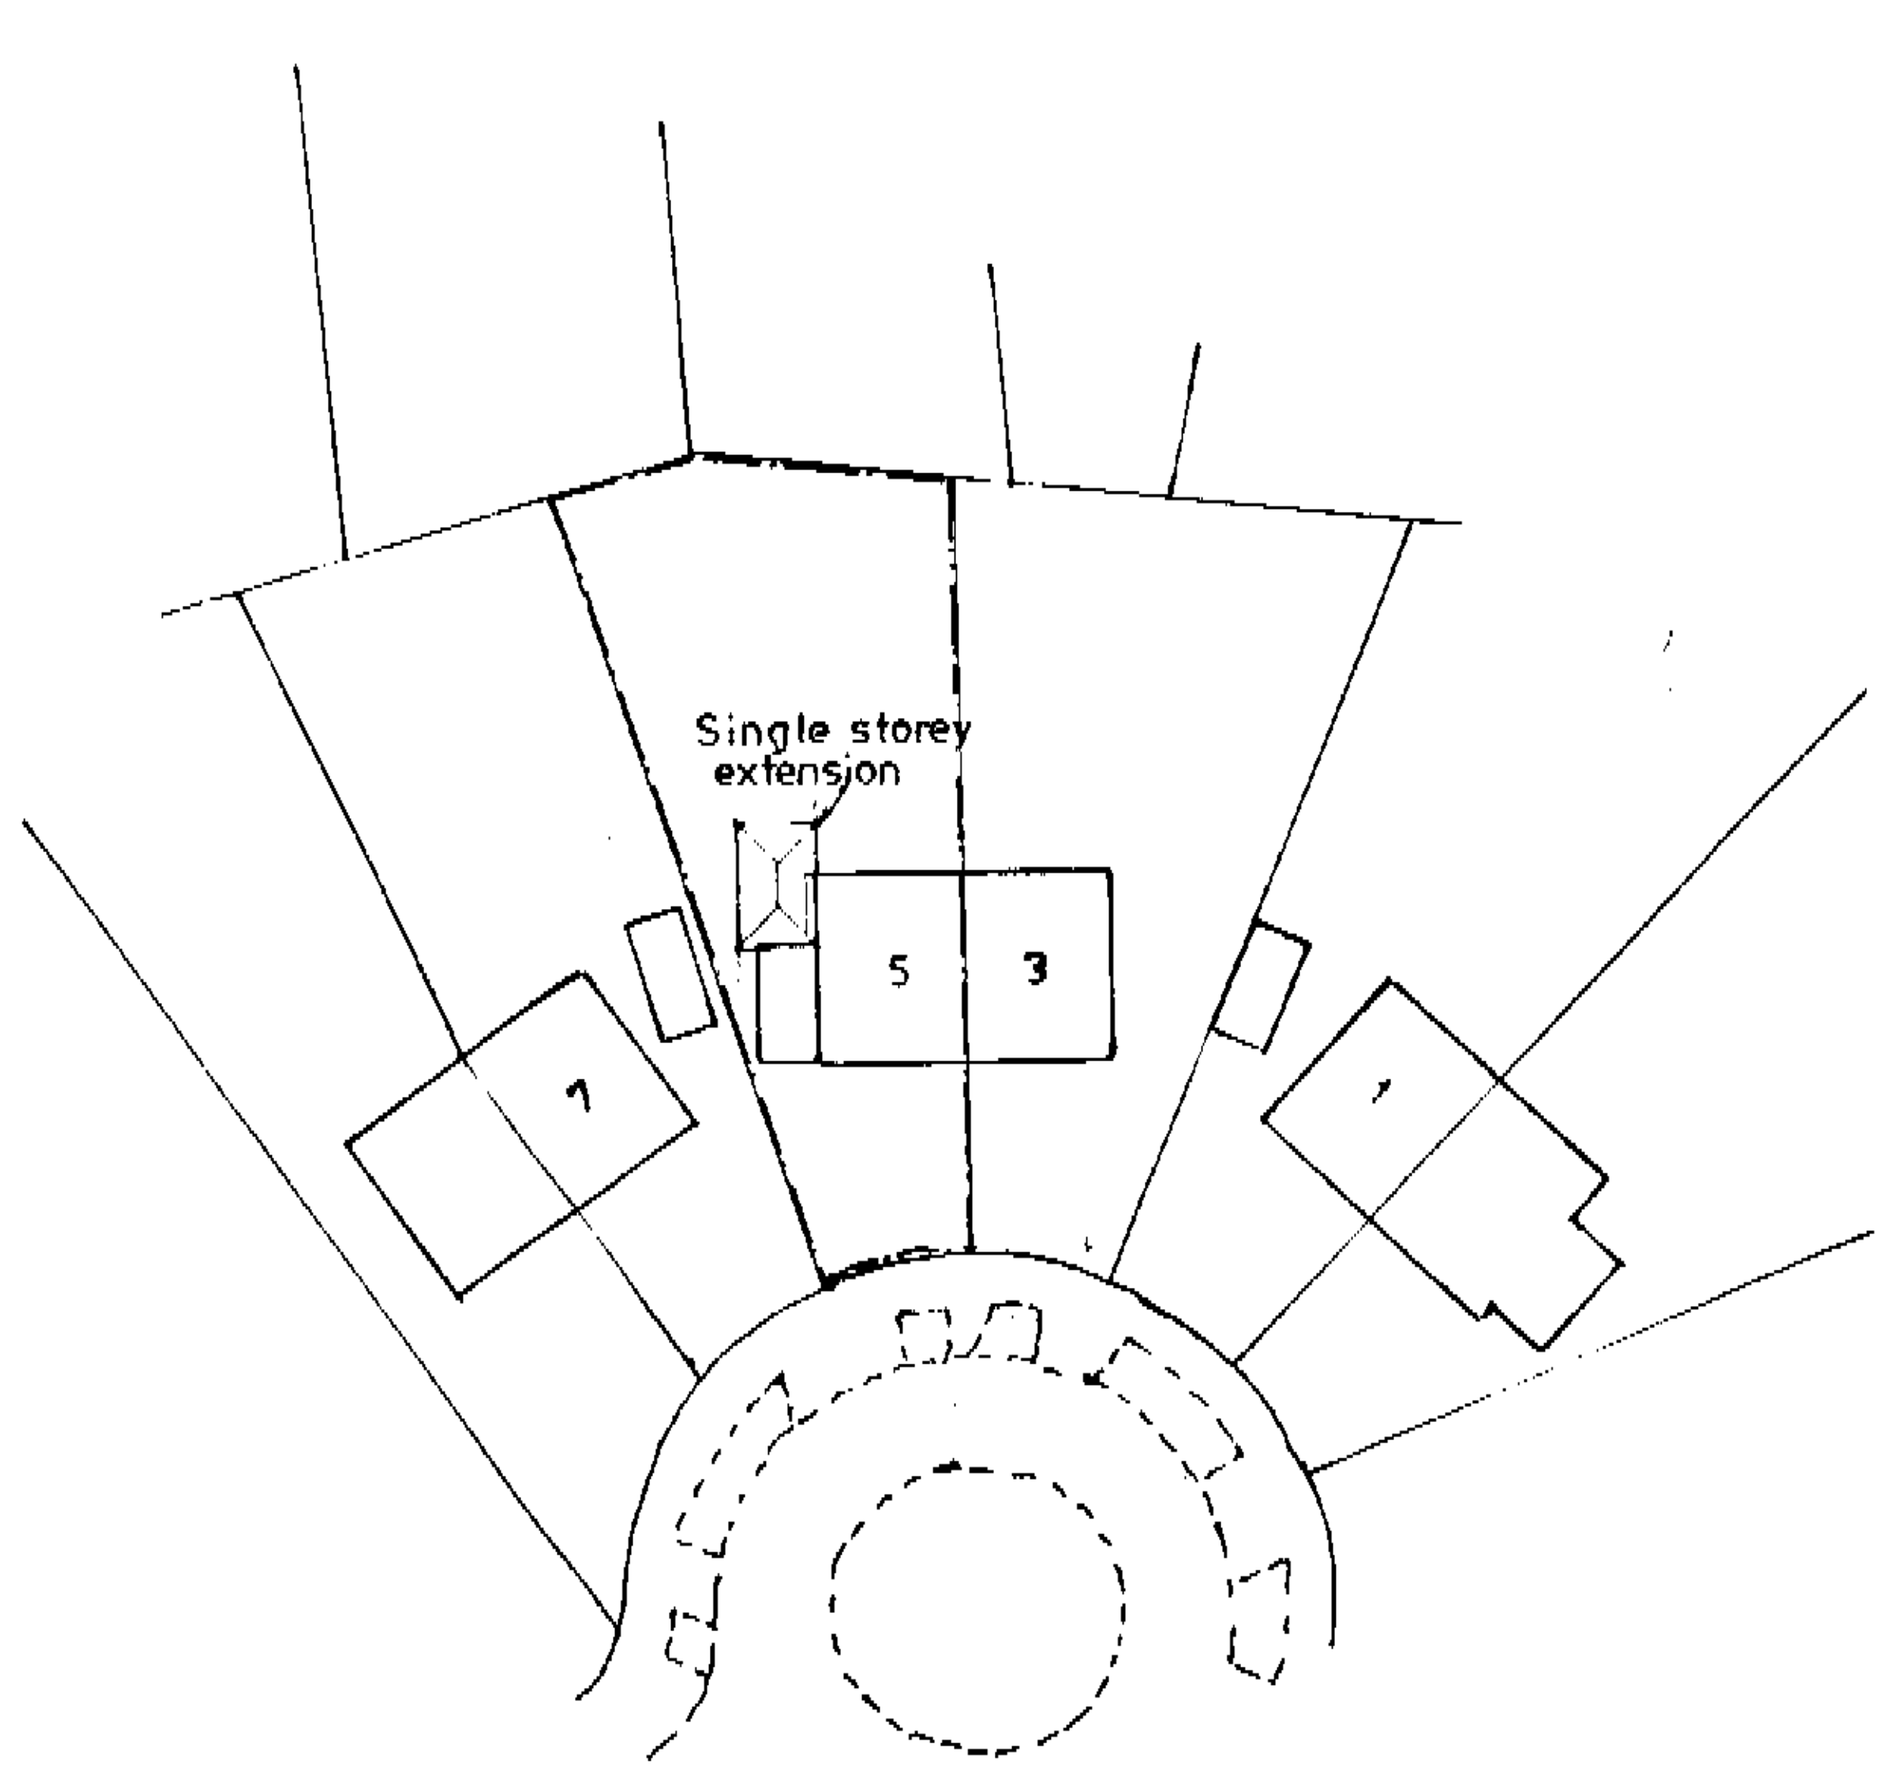

Block Plan 1:500

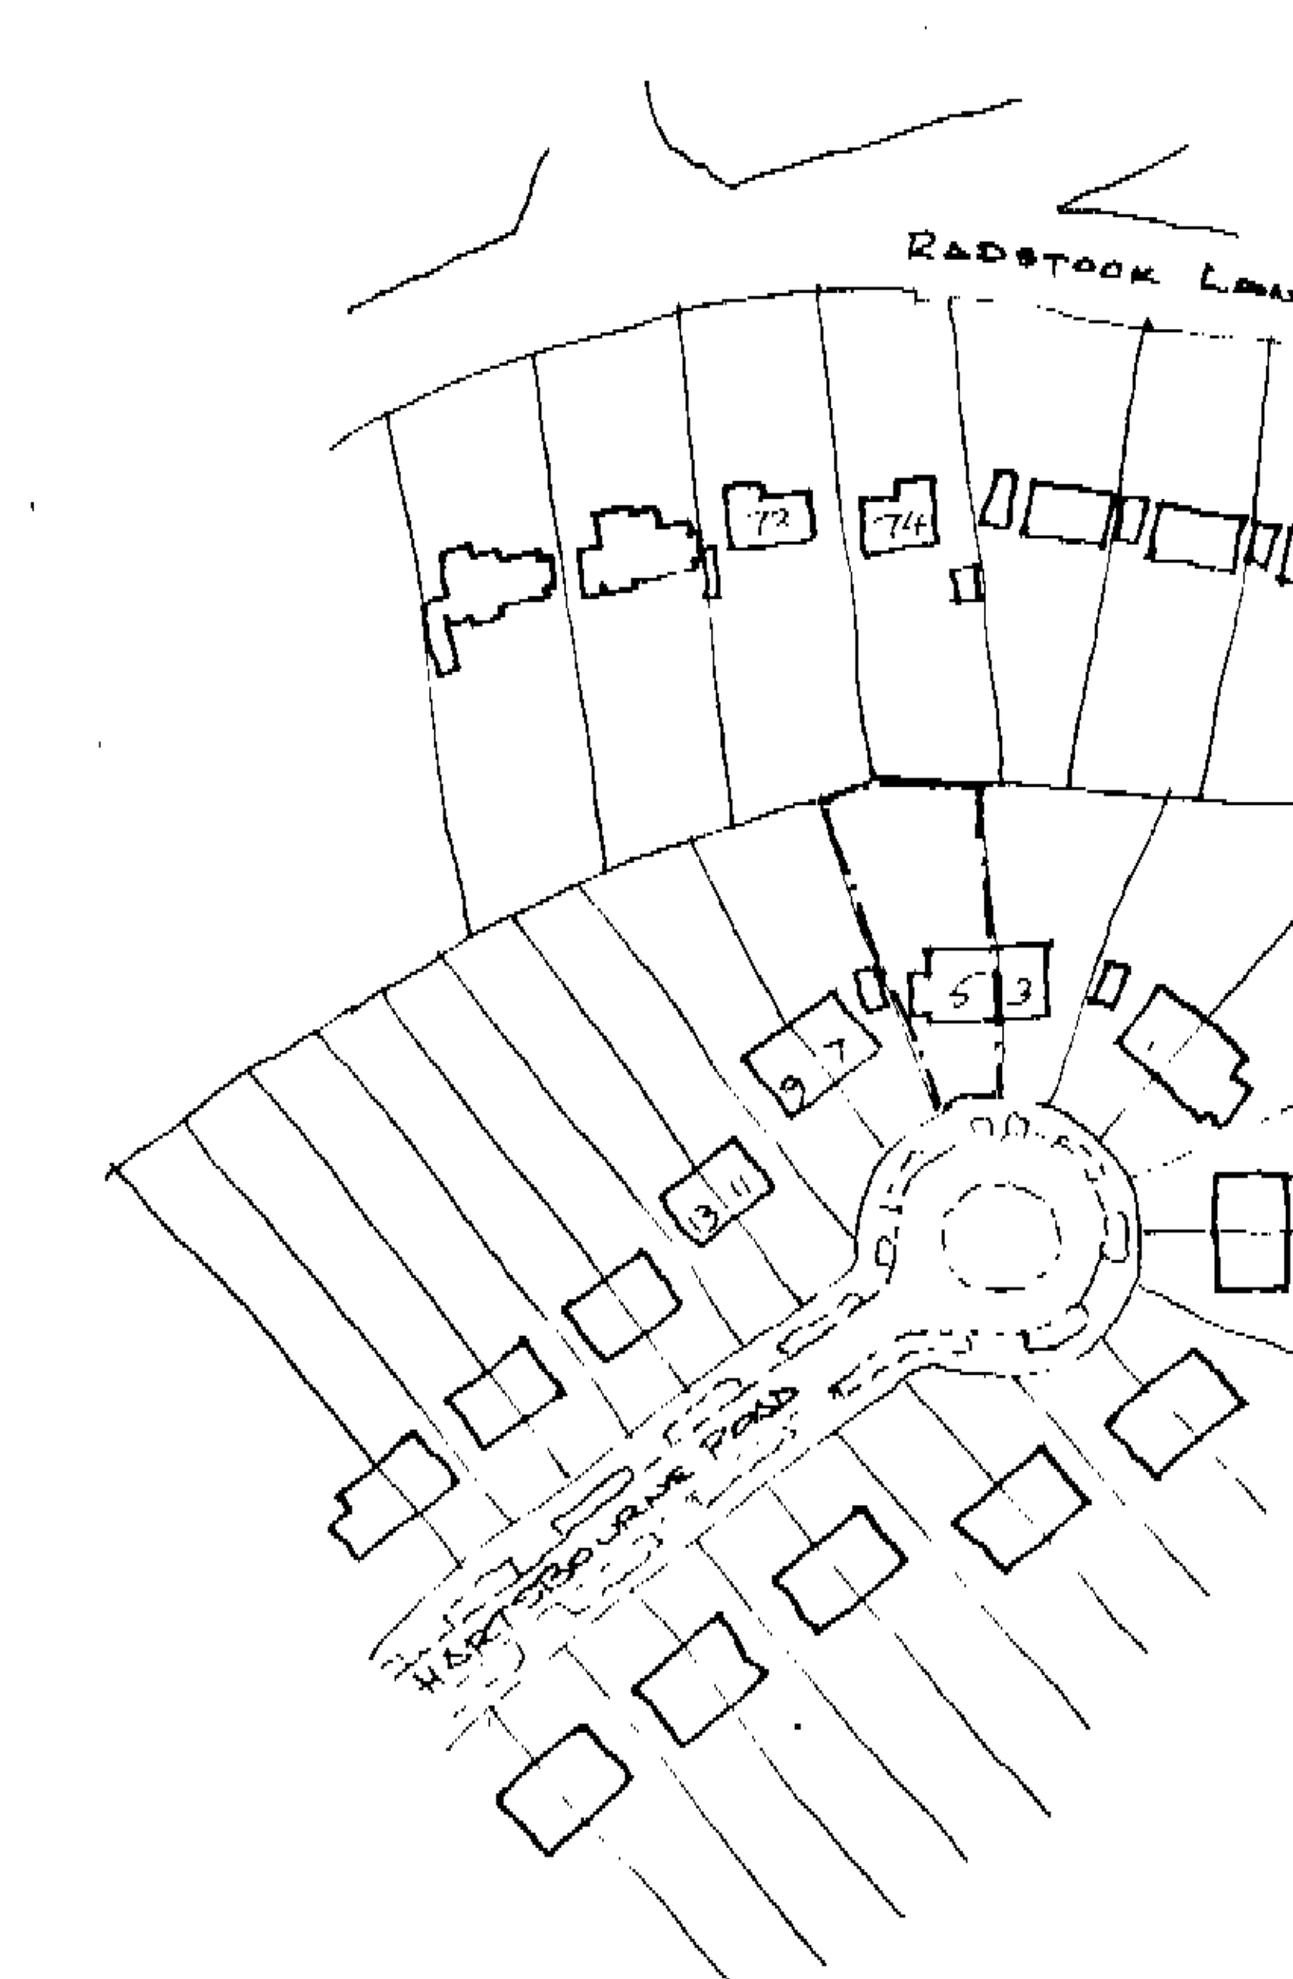

Location Plan 1:1250

15.MAR2002* 6141

APPROVED

Rev. A Planning Application. March 2002

PROJECT 5 Hartsbourne Road Earley	TITLE Breakfast / Utility Room Extension

Scale	1:50 1:100	JOB NO.	DRG. NO.
Drawn	DJS	2328	1 A
Date	Feb. 2002		

CHAMBERLAIN SYRAD ARCHITECTURE
Snook House, 66 Tilehurst Road, Reading RG30 2JH Tel. 0118 939 4554

No dimension is to be scaled from this drawing. Contractors must check all dimensions on site before starting any work or shop drawings.
All errors or discrepancies are to be reported to the Architect before commencing any work.

26/7/02

OCE UK LTD 409