Notes:
All dimensions must be checked on site and not scaled from this drawing

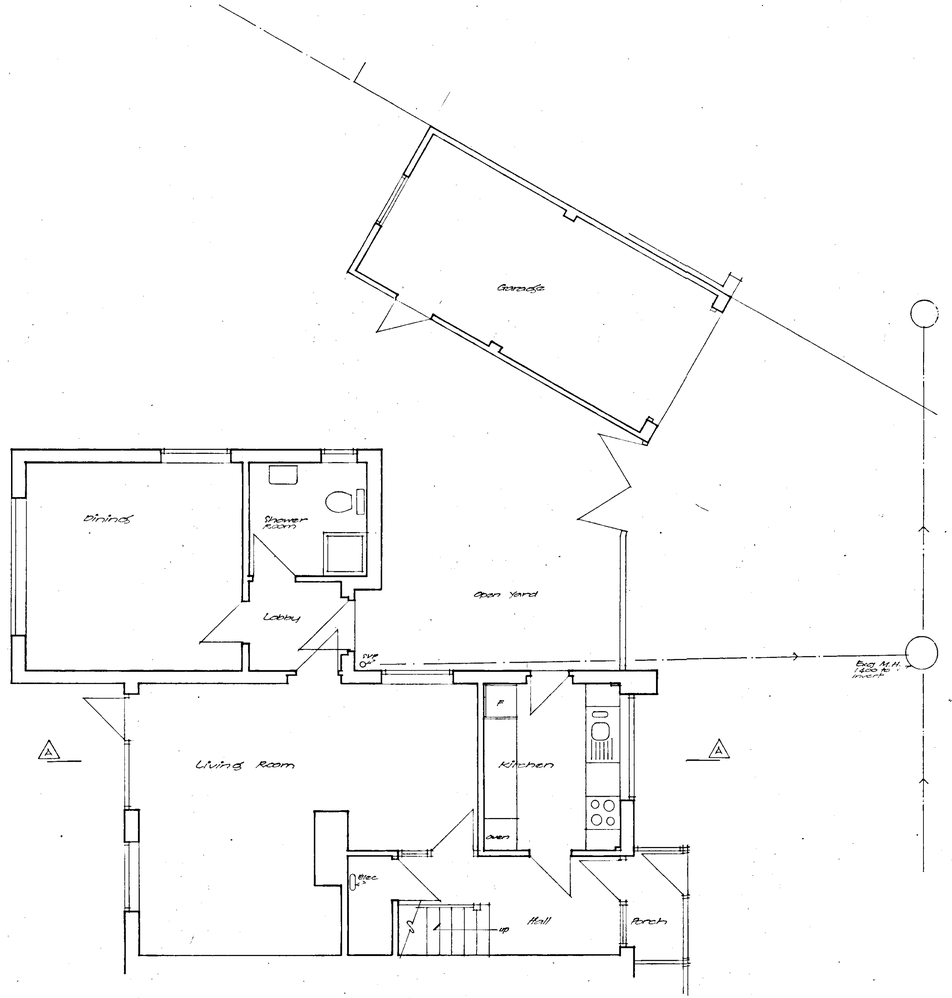

APPROVED

28 FEB 2002 6019

Job Title
59 CANTLEY CR
WOKINGHAM
BERKSHIRE

Proposed Ground & First Floor Side Extensions & Single Storey Rear Extension

Drawing Title
GROUND FLOOR AS EXISTING

© Walter Glover & Associates
Planning & Building Consultants
8 Abbey Road
Virginia Water Surrey GU25 4RS
Tel No. 01344 - 845856

Date Feb 2002 | Scale 1:50

Drg No. 1757·1 | Rev

420 x 594mm A2

Notes:
All dimensions must be checked on site and not scaled from this drawing

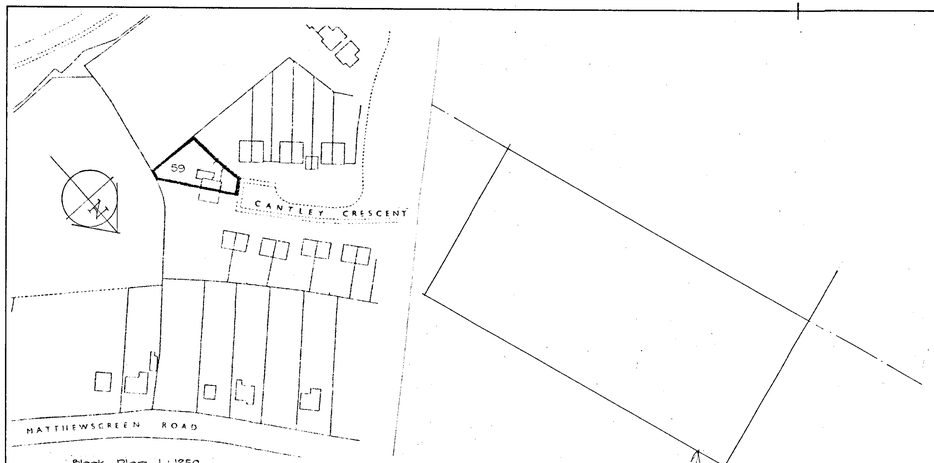

Block Plan 1:1250

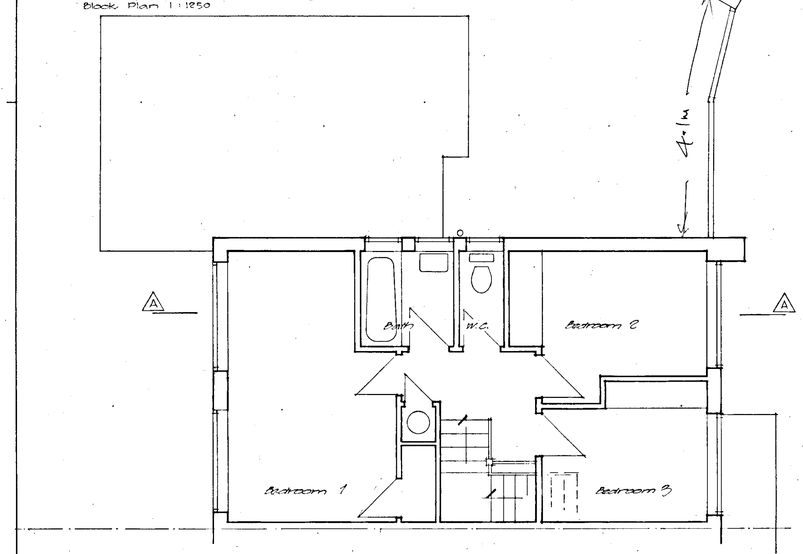

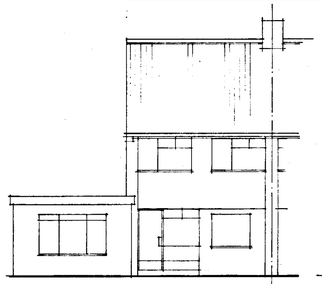

S. E A S T (Rear)

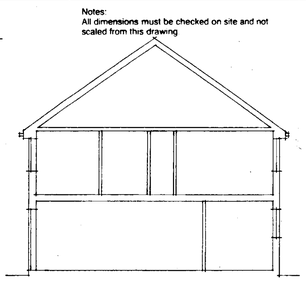

S E C T I O N A-A

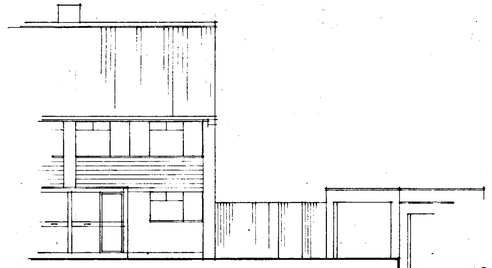

N. W E S T (Front)

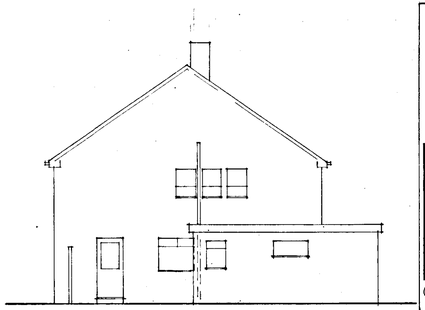

S. E A S T (Side)

APPROVED

28 FEB 2002 6019

Job Title

5 9 C A N T L E Y C R.
W O K I N G H A M
B E R K S H I R E

Proposed Ground & First Floor Side Extensions, & Single Storey Rear Extension.

Drawing Title

FIRST FLOOR & ELEVATIONS EXISTING

© Walter Glover & Associates
Planning & Building Consultants
8 Abbey Road
Virginia Water. Surrey. GU25 4RS
Tel. No. 01344 - 845856

Date	Scale
Feb. 2002	1:50 & 1:100

Drg. No.	Rev.
1757·2	

420 x 594mm A2

Notes:
All dimensions must be checked on site and not scaled from this drawing

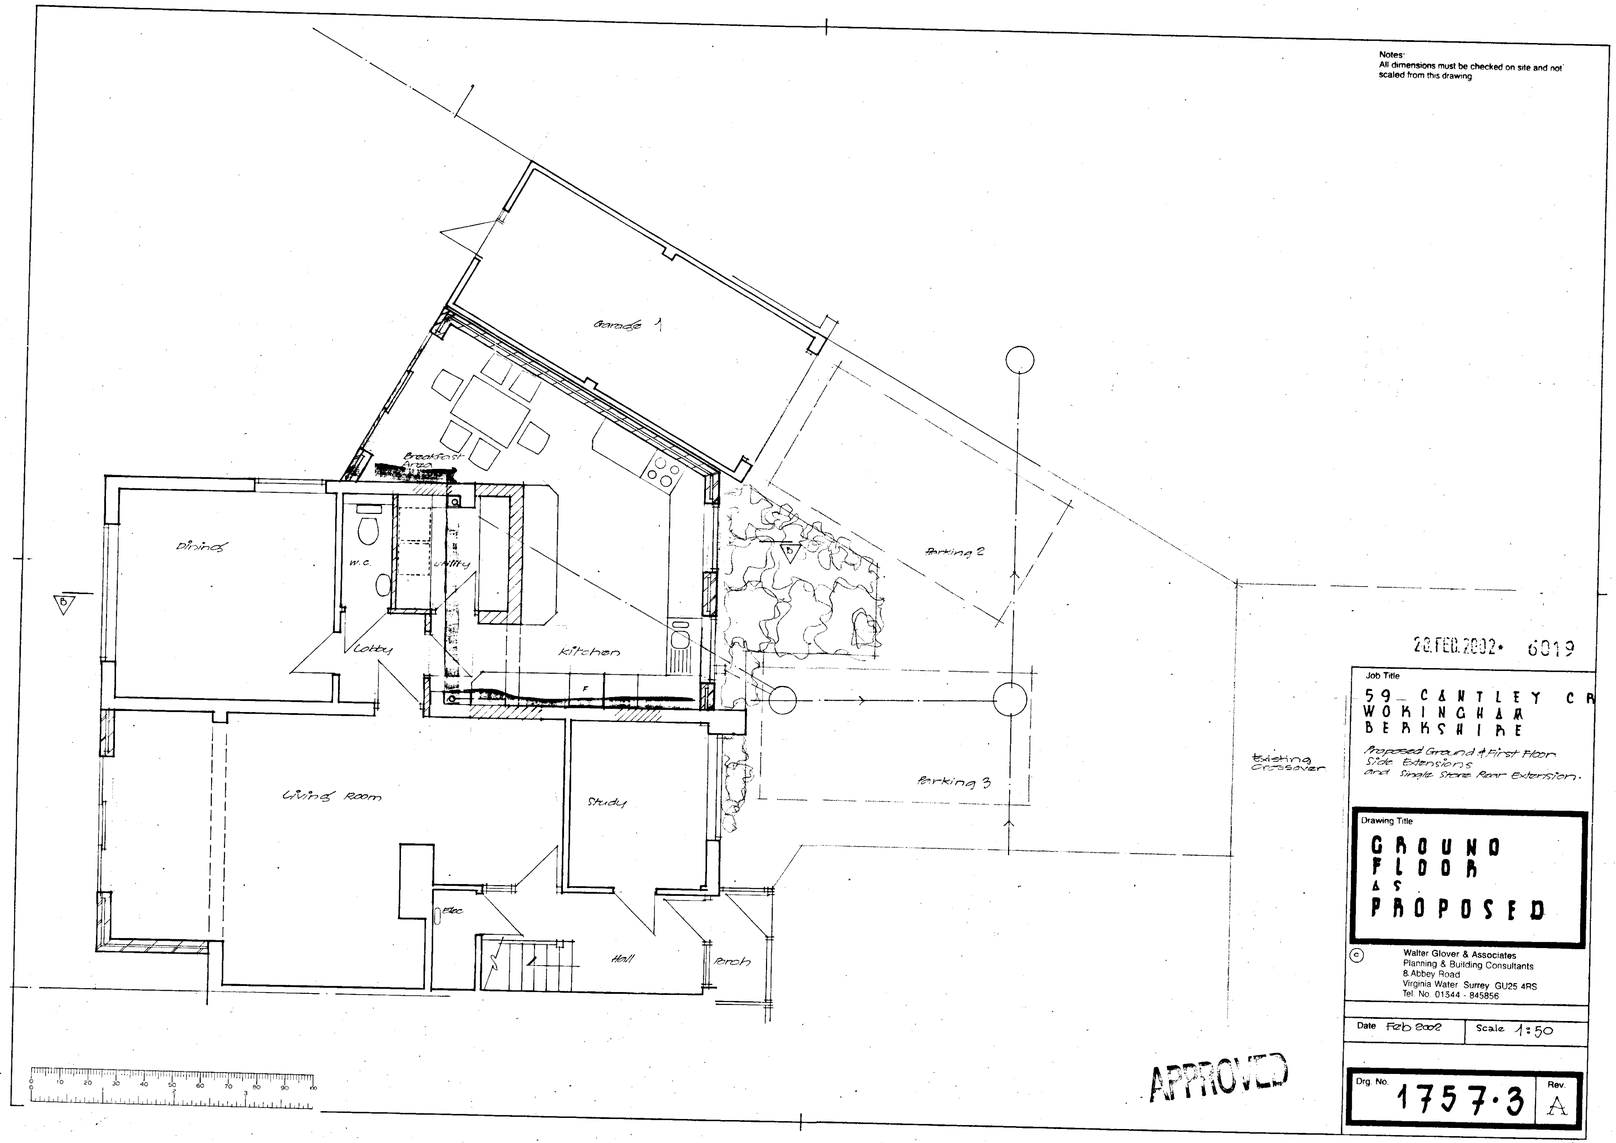

28 FEB 2002 6019

APPROVED

Job Title
59 CANTLEY CR
WOKINGHAM
BERKSHIRE
Proposed Ground & First Floor Side Extensions and Single Storey Rear Extension.

Drawing Title
GROUND FLOOR AS PROPOSED

© Walter Glover & Associates
Planning & Building Consultants
8 Abbey Road
Virginia Water Surrey GU25 4RS
Tel. No. 01344 - 845856

Date Feb 2002 | Scale 1:50

Drg. No. 1757·3 | Rev. A

420 x 594mm A2

Notes:
All dimensions must be checked on site and not scaled from this drawing

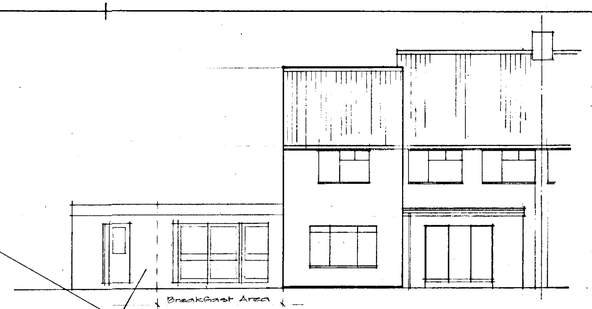

S. E A S T

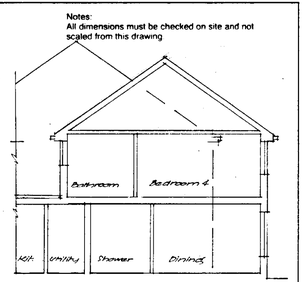

S E C T I O N B-B



N. W E S T

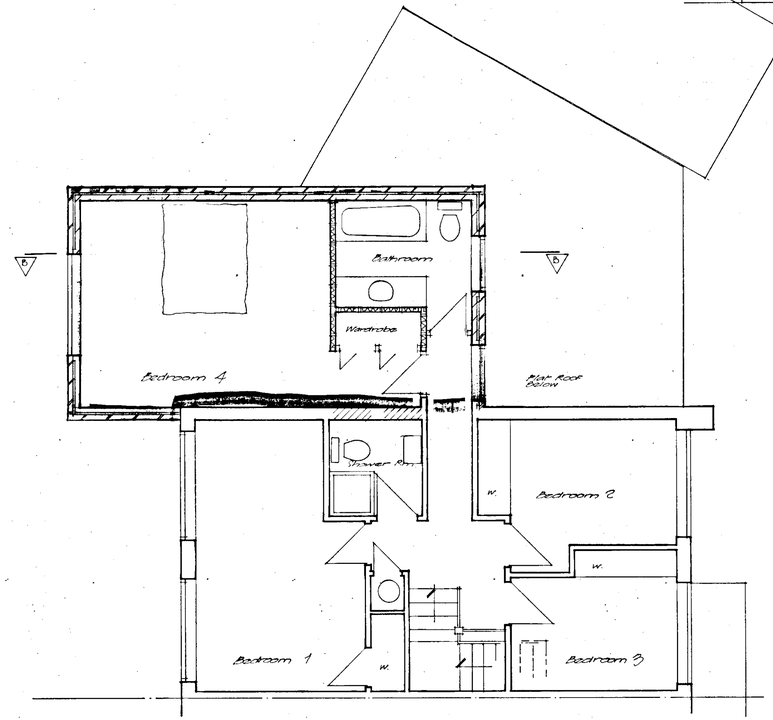

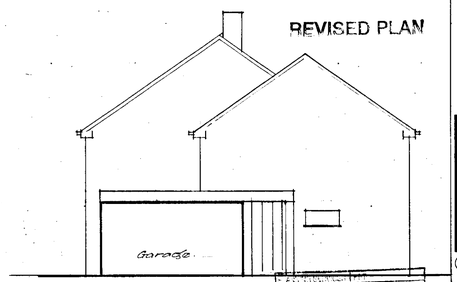

S. E A S T

REVISED PLAN

18 MAR 2002

APPROVED

Job Title

5 9 C A N T L E Y C R.
W O K I N G H A M
B E R K S H I R E

Proposed Ground & First Floor Side Extensions & Single Storey Rear Extension.

Drawing Title

F I R S T F L O O R & E L E V A T I O N S P R O P O S E D

© Walter Glover & Associates
Planning & Building Consultants
8 Abbey Road
Virginia Water Surrey GU25 4RS
Tel No. 01344 - 845856

Date Feb. 2002 | Scale 1:50 & 1:100

Drg. No. 1757·4 | Rev. A

420 x 594mm A2

27/3/02

Notes:
All dimensions must be checked on site and not scaled from this drawing

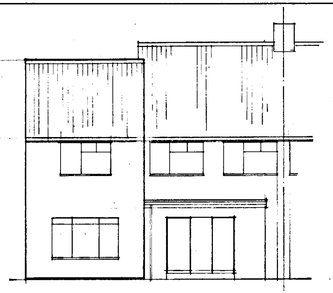

S. E A S T

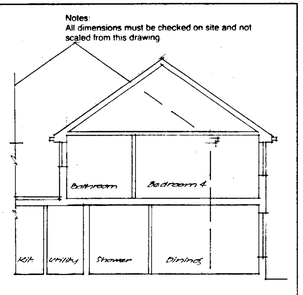

S E C T I O N b-b

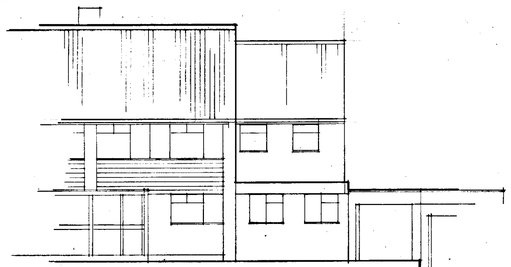

N. W E S T

28 FEB 2002 6019

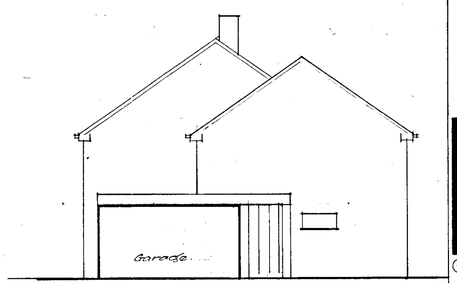

S. E A S T

SUPERSEDED

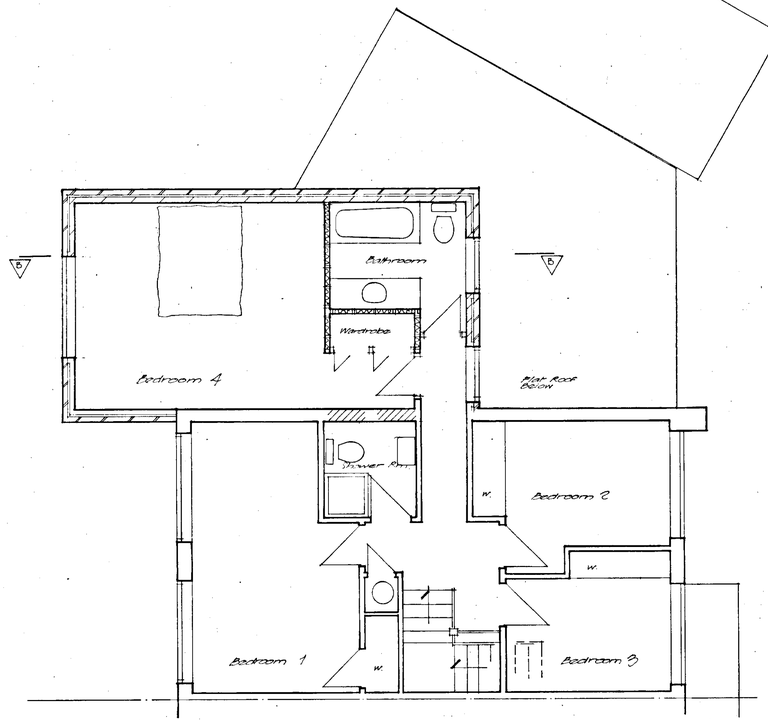

Job Title

5 9 C A N T L E Y C R.
W O K I N G H A M
B E R K S H I R E

Proposed Ground & First Floor Side Extensions & Single Storey Rear Extension.

Drawing Title

FIRST FLOOR & ELEVATIONS PROPOSED

© Walter Glover & Associates
Planning & Building Consultants
8 Abbey Road
Virginia Water Surrey GU25 4RS
Tel No. 01344 - 845856

Date	Scale
Feb. 2002	1:50 ↖ 1:100

Drg. No.	Rev.
1757·4	

420 x 594mm A2