
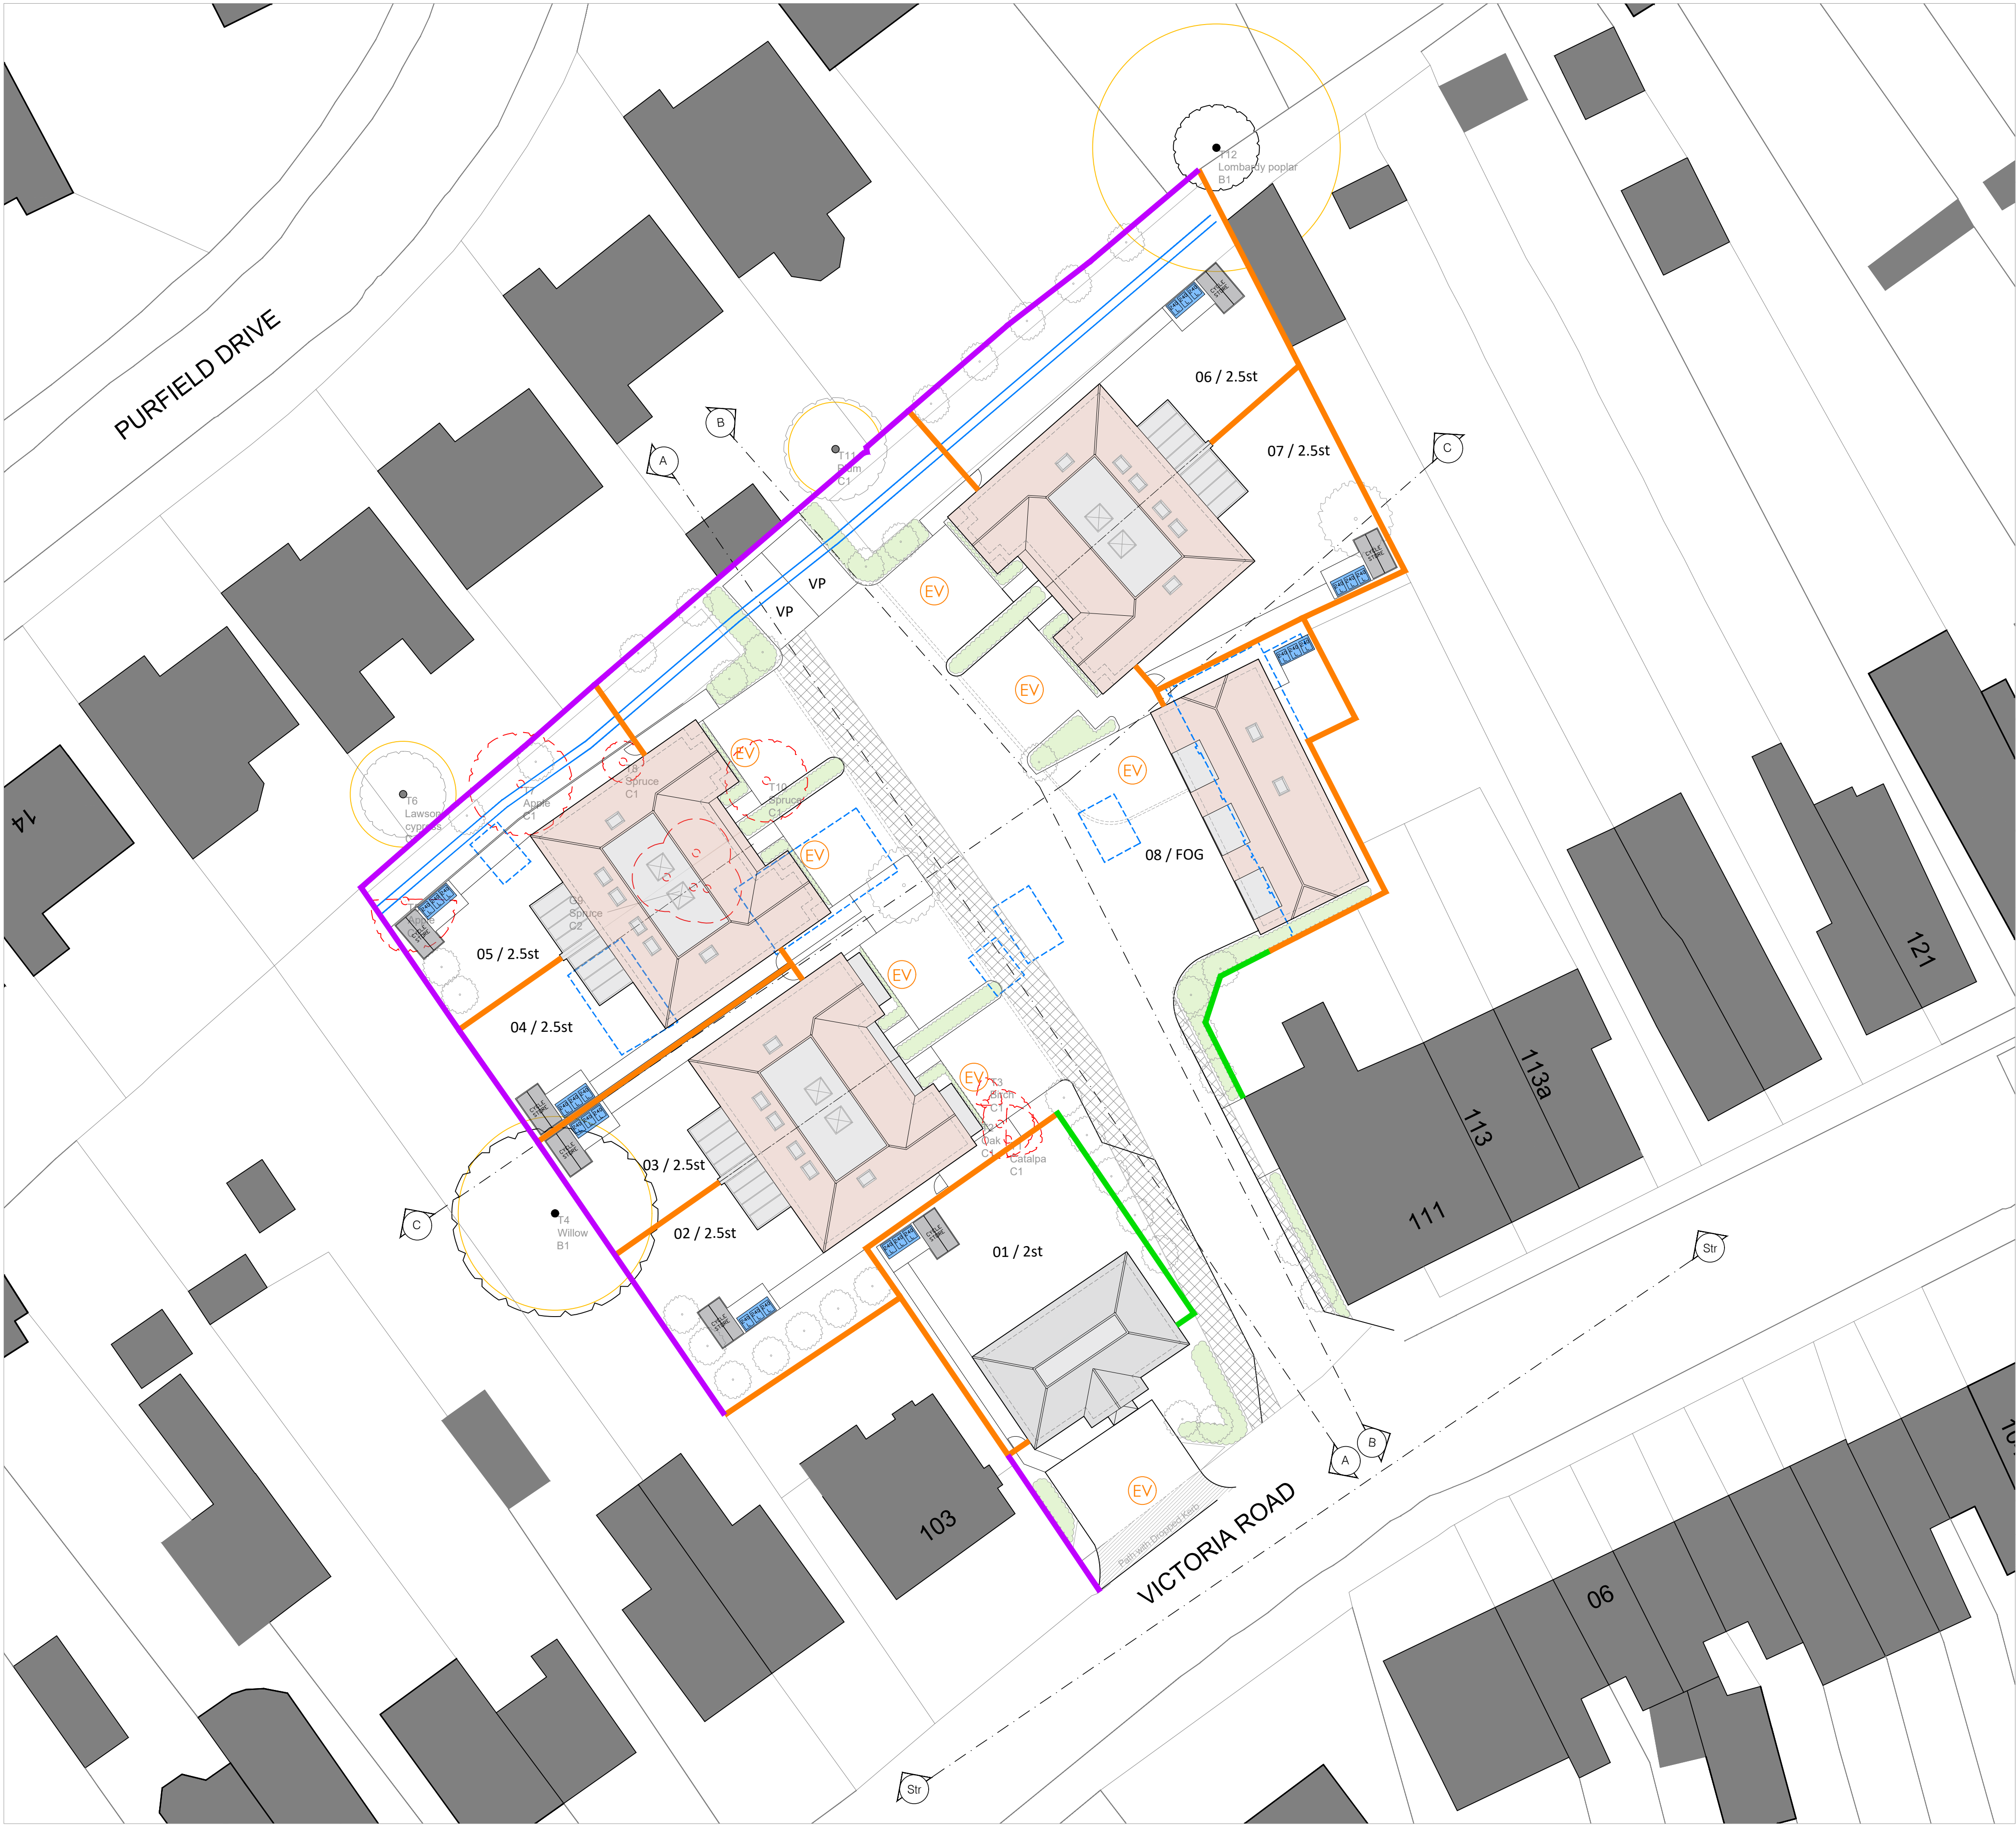


VICTORIA NURSERIES | BOUNDARY TREATMENT PLAN

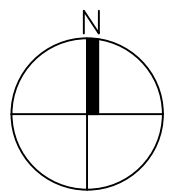


© This drawing is copyright and is not to be reproduced or disclosed to third parties without hparchitectures prior permission.  
Do not scale from this drawing, other than for Local Authority Planning purposes.  
This drawing is to be read in conjunction with all relevant consultants, specialist manufacturers drawings and specifications.  
Any discrepancies in dimensions or details on or between these drawings should be drawn to our attention.  
All dimensions are in millimetres unless noted otherwise.  
Any surveyed information incorporated within this drawing cannot be guaranteed as accurate unless confirmed by fixed dimension.

- NEW 1.8M CLOSE  
BOARDED FENCE
- NEW 1.5M CLOSE  
BOARDED FENCE  
WITH 300MM  
TRELLIS.
- EXISTING BOUNDARY  
TO BE RETAINED

|                 |          |                                             |    |     |
|-----------------|----------|---------------------------------------------|----|-----|
| 0 2 4 6 8 10 20 |          |                                             |    |     |
| P2              | 03.11.25 | BOUNDARY TREATMENTS AMENDED TO LA COMMENTS. |    | GJD |
| P1              | 30.07.25 | ISSUED FOR PLANNING.                        |    | GJD |
| Rev             | Date     | Description                                 | By |     |

PLANNING

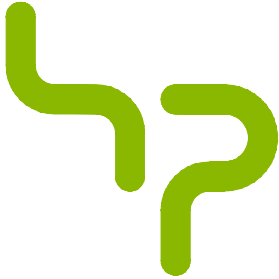

hparchitecture.co.uk / 01344 752 271  
Manhattan House, 140 High Street, Crowthorne, Berkshire RG45 7AY

Client  
**PALATINE HOMES**

Project  
**VICTORIA NURSERIES, WARGRAVE,  
RG10 8AG**

Drawing  
**BOUNDARY TREATMENT PLAN**

|                              |                          |                       |                   |
|------------------------------|--------------------------|-----------------------|-------------------|
| Scale<br>1:200@A1            | Date<br>09.08.24         | Drawn By<br>GJD       | Checked By<br>GJD |
| Project No.<br><b>24.419</b> | Drawing No.<br><b>04</b> | Revision<br><b>P2</b> |                   |