


Key

- Existing Fence
- Existing Grid
- Existing Gate
- Existing Pedestrian Gate
- Proposed Deer Fence
- Proposed Estate Fence
- Proposed Stock Fence
- Proposed Deer Gate
- Proposed Double Estate Gate

Refer to plan PC-BHS-ZZ-DR-L-0601 for gate, fence and grid details

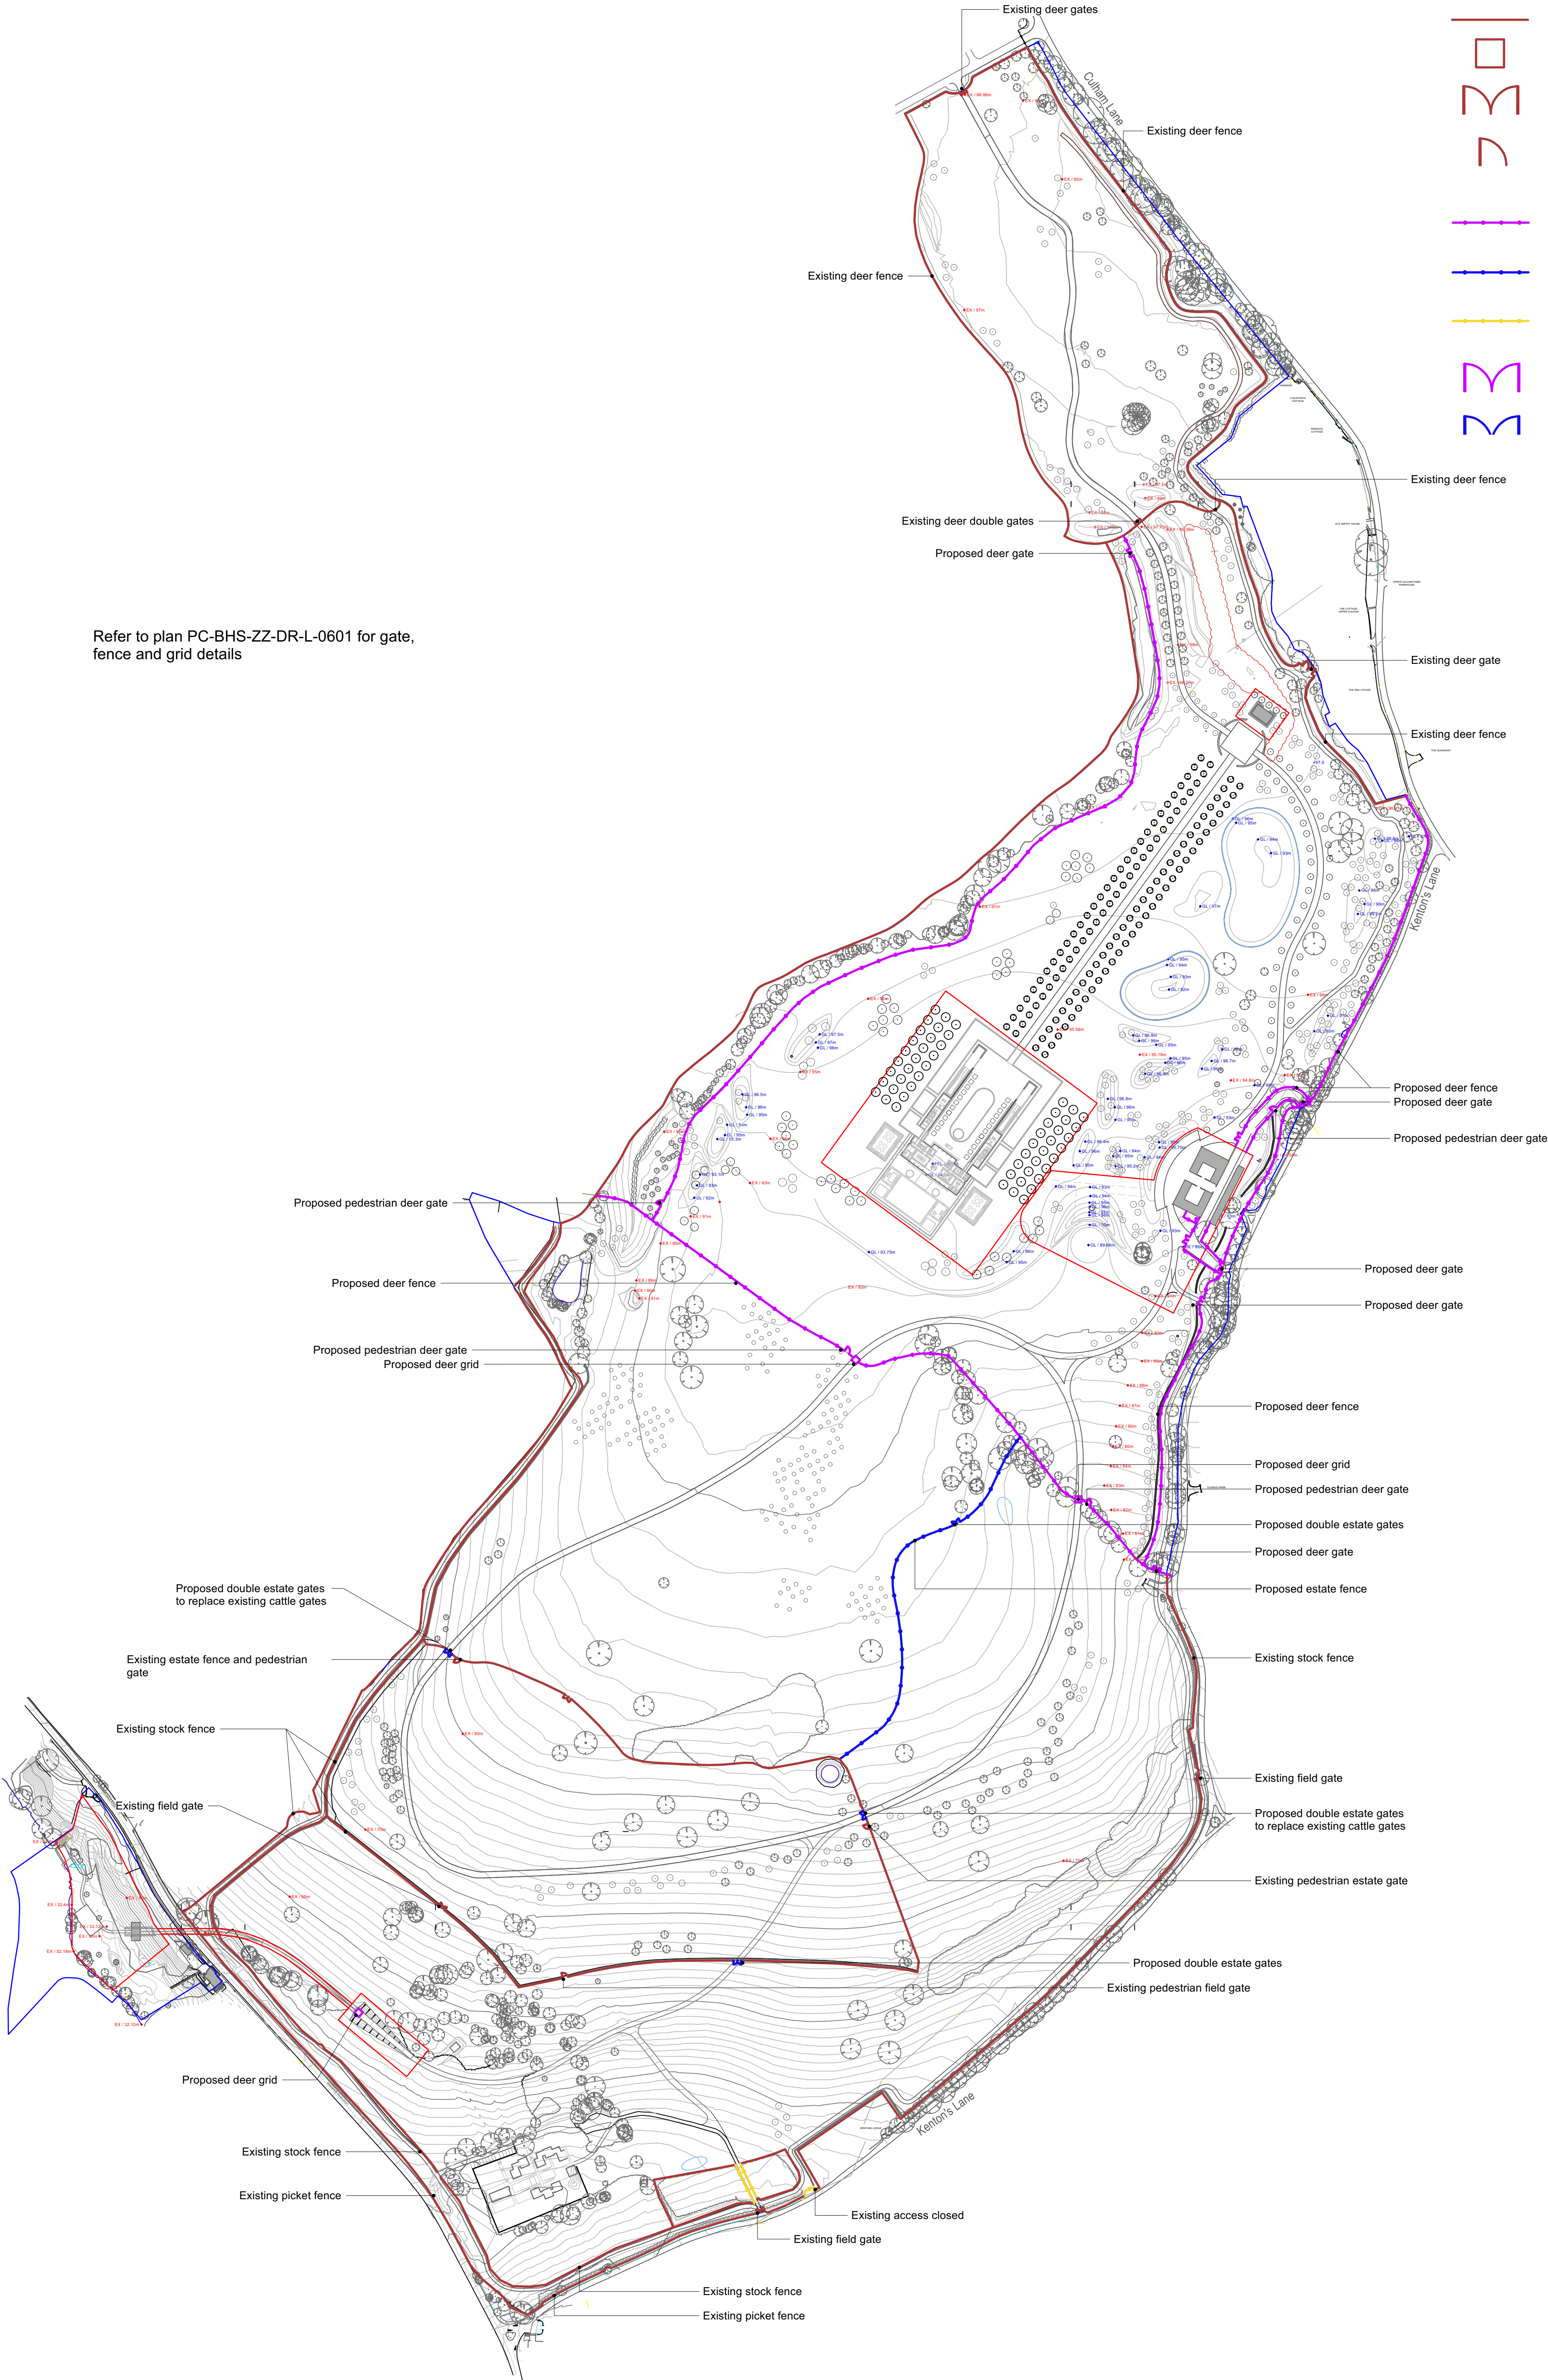

NOT FOR CONSTRUCTION

Rev	Date	Description	By	CHK
A	24/03/2025	for planning		
B	20/10/2025	Temporary parking & road north of Gate House omitted		

Do not scale from this drawing – use written dimensions only. All Dimensions are in millimetres unless otherwise stated. All setting out, levels and dimensions to be checked and agreed on site. Order of construction and setting out to be agreed on site. Bradley-Hole Schoenaich Landscape shall be notified of any discrepancies.

© All information contained in this drawing is copyright and may not be reproduced in whole or part without prior written permission of Bradley-Hole Schoenaich Landscape.

This drawing is to be read in conjunction with the relevant specifications and detail drawings prepared by Bradley-Hole Schoenaich Landscape and other consultants.

Bradley-Hole Schoenaich Landscape

10 Stoney Street
London
SE1 9AD
+44 (0)20 8839 1149
info@bhslda.co.uk
www.bhslda.co.uk

Project	Project Conway
Client	Private client
Scale	A1 1:2500
Status	for Planning
Drawing title	Wider site fencing, gates and deer grid
Drawing nr	PC-BHS-ZZ-XX-DR-L-0200