


INNER GARDEN PLANTING SCHEDULE						
Zone 4 - Inner garden						
No.	Species	Form	Girth	Clear stem	Rootball	Height
Trees						
13	Malus domestica 'Old Fire'	M25 or M9 rootstock*	8-10cm	n/a	Potted	minimum 1.2m
13	Malus domestica 'Old Loxton	M25 or M9 rootstock*	8-10cm	n/a	Potted	minimum 1.2m
14	Malus domestica 'Old Tiff'	M25 or M9 rootstock*	8-10cm	n/a	Potted	minimum 1.2m
14	Malus domestica 'Nancy Lee	M25 or M9 rootstock*	8-10cm	n/a	Potted	minimum 1.2m
24	Tilia pallida	Box head	70-80cm	1.8-2m	wrb	6.5m x 3.5m
16	Platanus x hispanica	roof pruned	40-45cm	2.4-2.5m	wrb	3m x 2m
22a						S2a
No.	Species	Form	Height x Width	no. / m	Rootball	Location
Hedges						
116	Taxus baccata	bush	1.2m h x 1m w	1	wrb	Arrival courtyard
55	Taxus baccata	bush	1.2m h x 1m w	1	wrb	Rear terrace
224	Taxus baccata	bush	1.2m h x 1m w	1	wrb	Rear terrace
No.	Species	Common name	Form	no. / m	Location	Area
Wildflower plugs						
500	Scabiosa columbaria	Small scabious	Plug	0.5	Orchard	1000
500	Succisa pratensis	Devil's bit scabious	Plug	0.5	Orchard	1000
500	Clinopodium vulgare	Wild basil	Plug	0.5	Orchard	1000
500	Filipendula vulgaris	Dropwort	Plug	0.5	Orchard	1000
500	Galium verum	Lady's bedstraw	Plug	0.5	Orchard	1000
500	Leontodon hispidus	Rough hawkbit	Plug	0.5	Orchard	1000
500	Centaurea scabiosa	Greater knapweed	Plug	0.5	Orchard	1000
500	Ononis repens	Common restharrow	Plug	0.5	Orchard	1000
500	Rhinanthus minor	Yellow rattle	Plug	0.5	Orchard	1000
500	Agrimonia eupatoria	Agrimony	Plug	0.5	Orchard	1000
500	Euphrasia nemorosa	Eyebright	Plug	0.5	Orchard	1000
500	Hippocrepis comosa	Horseshoe vetch	Plug	0.5	Orchard	1000
500	Lotus corniculatus	Common bird's-foot trefoil	Plug	0.5	Orchard	1000
500	Onobrychis vicifolia	Sainfoin	Plug	0.5	Orchard	1000
500	Origanum vulgare	Marjoram	Plug	0.5	Orchard	1000
500	Sanguisorba minor	Salad burnet	Plug	0.5	Orchard	1000
500	Thymus polytrichus	Common thyme	Plug	0.5	Orchard	1000
500	Verbascum nigrum	Dark Mullein	Plug	0.5	Orchard	1000

Note -The plugs listed above to supplement seeding with a local calcareous seed mix and using green hay spreading

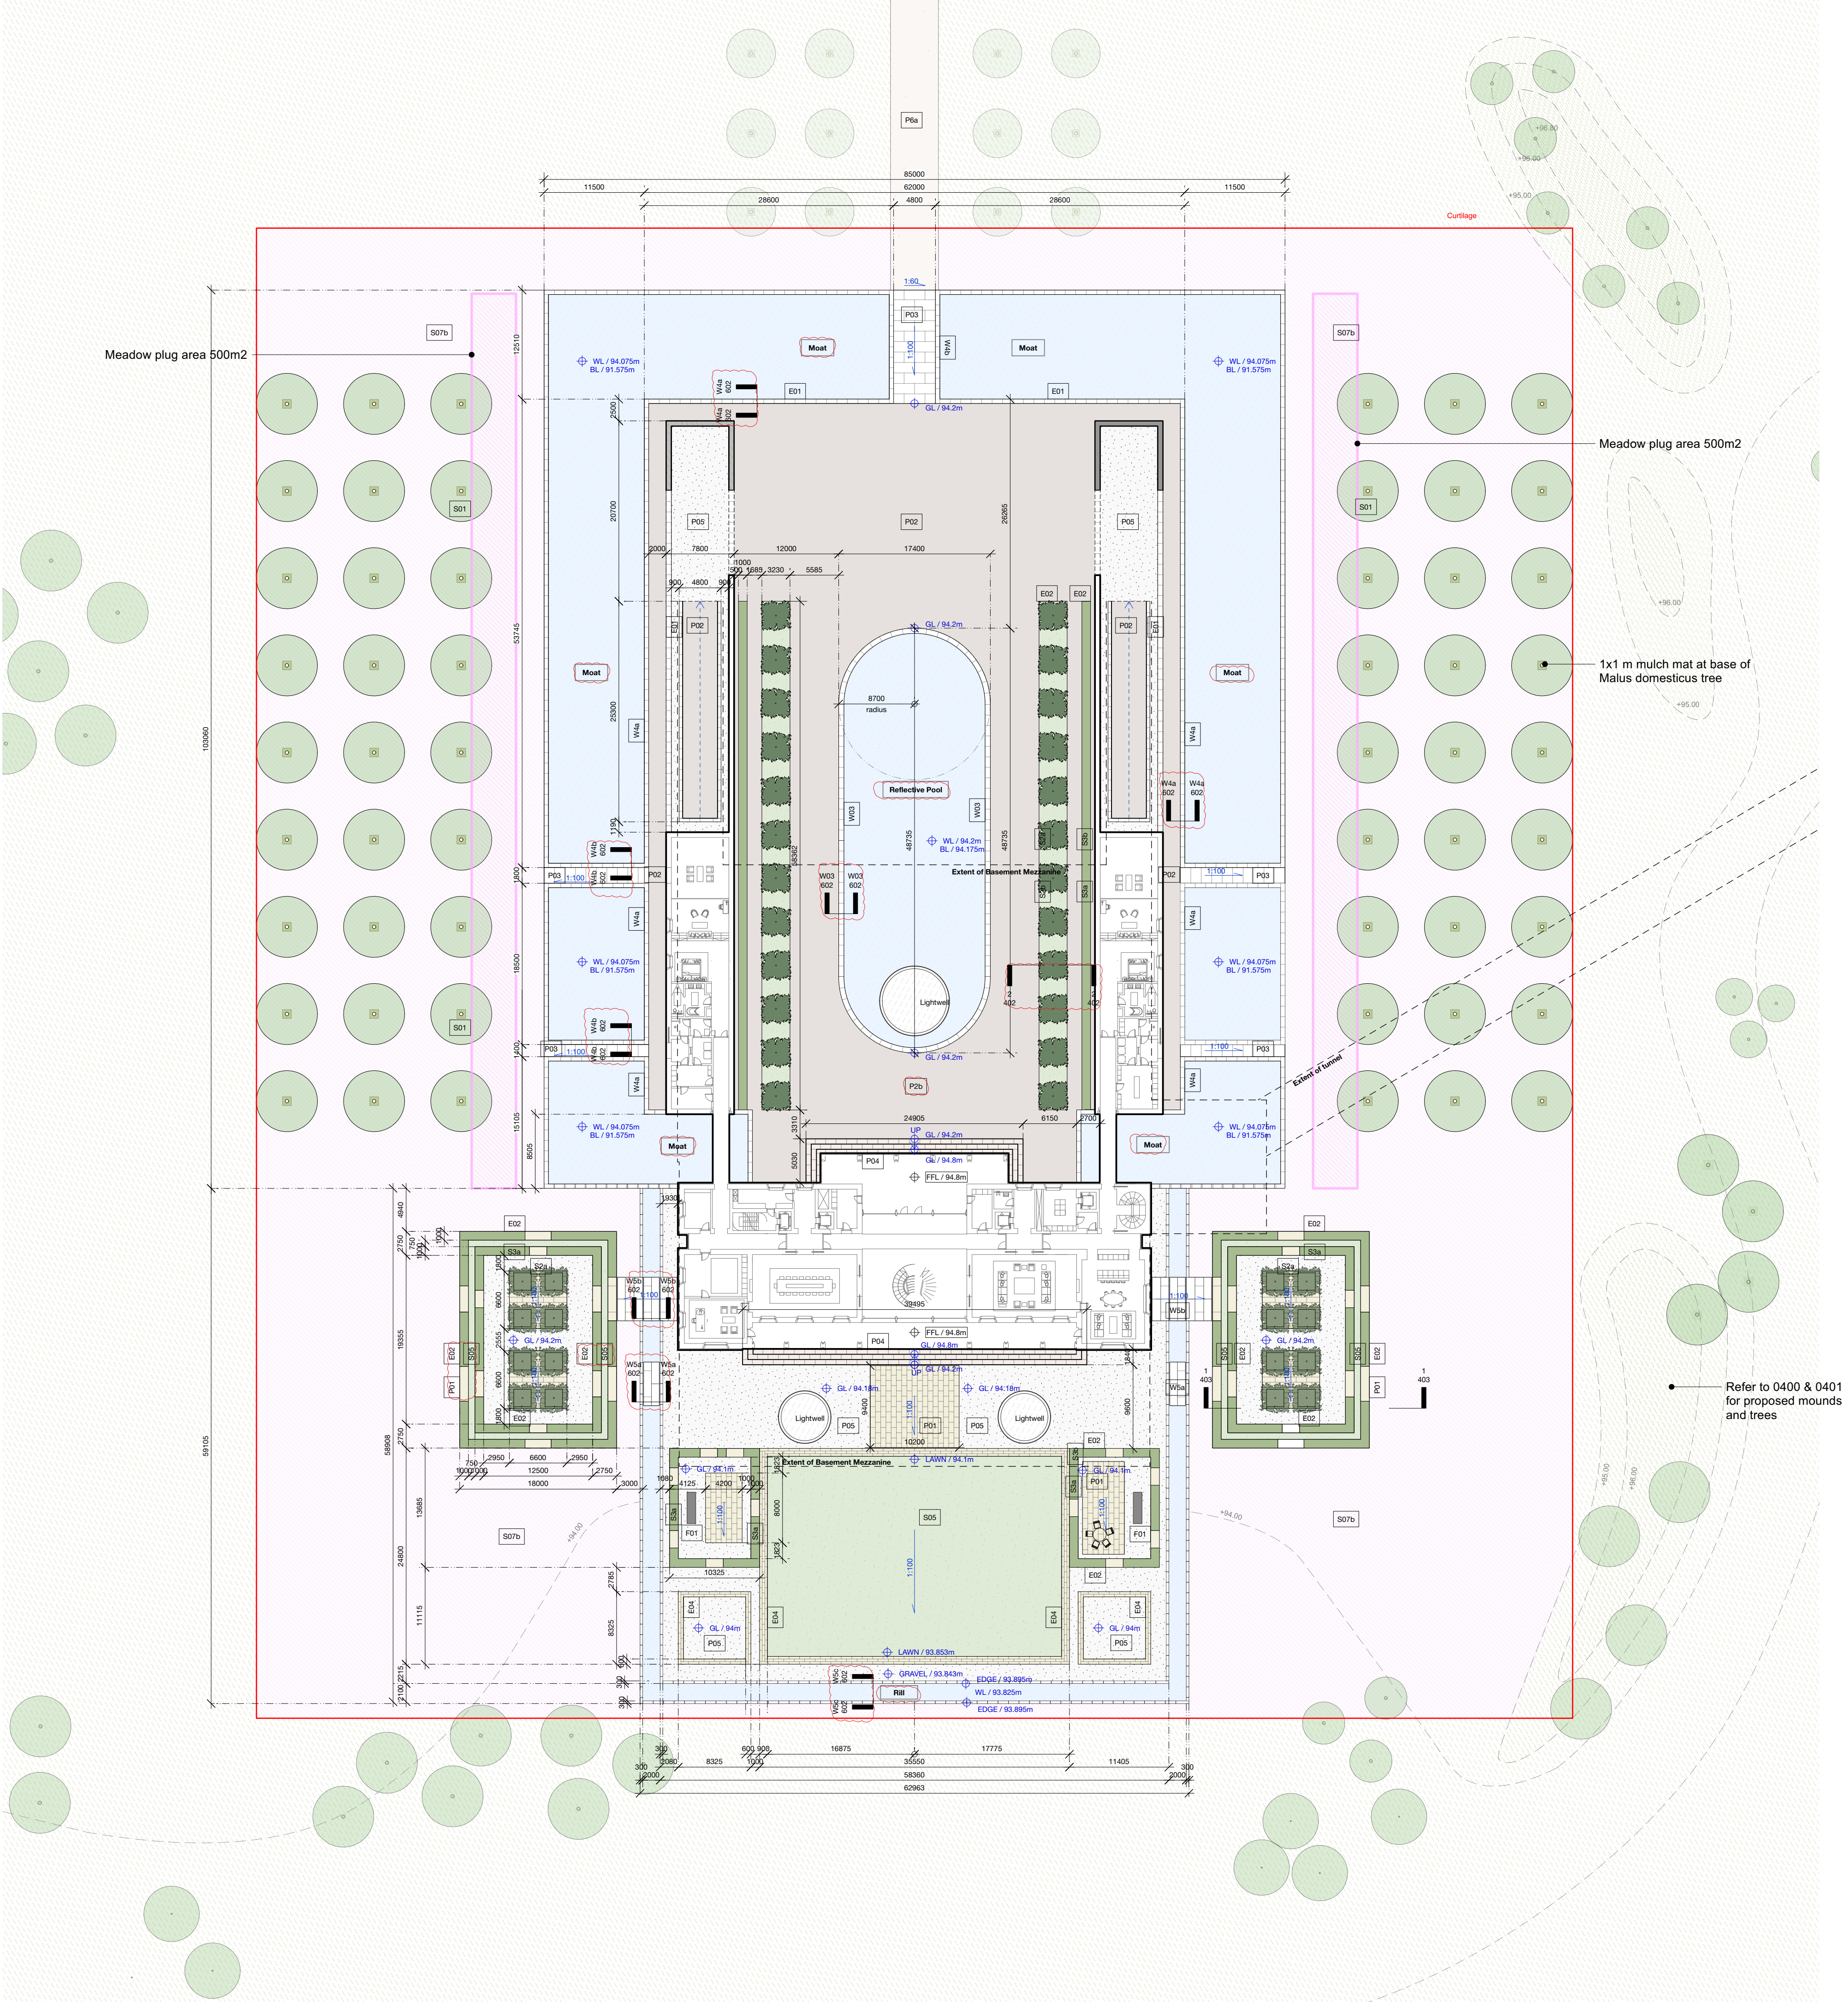

Do not scale from this drawing - use written dimensions only. All dimensions are in millimetres unless otherwise stated. All setting out, levels and dimensions to be checked and agreed on site. Order of construction and setting out to be agreed on site. Bradley-Hole Schoenach Landscape shall be notified of any discrepancies.


© All information contained in this drawing is copyright and may not be reproduced in whole or part without prior written permission of Bradley-Hole Schoenach Landscape.

This drawing is to be read in conjunction with the relevant specifications and detail drawings prepared by Bradley-Hole Schoenach Landscape and other consultants.

Drawing notes

- Proposed levels
- Existing levels
- Falls indicator
- Hard surfaces
 - P01 Portland Bowers Roach flags
 - P2a Granite Setts Mix 1
 - P2b Granite Setts Mix 2
 - P03 Granite Slabs
 - P04 Portland Bowers Roach entrance and steps
 - P05 Dorset Buff Chippings
 - P6a Tar spray and chip
- Edgings
 - E01 Granite coping/ cladding
 - E02 Metal edging
 - E04 Portland Bowers Roach slabs
- Soft landscape
 - S01 Trees in solid ground
 - S2a Topiary trees in solid ground
 - S2b Topiary trees above structure
 - S3a Hedge planting in solid ground
 - S3b Hedge planting above structure
 - S05 Formal lawn
 - S07b Semi-improved calcareous grassland
- Water bodies
 - W01 Moat
 - W03 Reflective pool
 - W04 Rill
- FF&E
 - F01 Garden benches
 - Garden table and chairs

Location plan

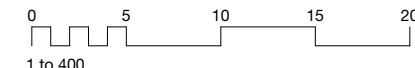

NOT FOR CONSTRUCTION

Rev	Date	Description	By	CHK
A	24/03/25	for Planning		
B	26/08/2025	1 code amended. Section lines and labels added for additional clarity		

Bradley-Hole Schoenach Landscape
10 Stoney Street
London
SE1 9AD
+44 (0)20 8939 1749
info@bhsia.co.uk
www.bhsia.co.uk

Project	Project Conway
Client	Private client
Scale @ A1	1:400
Status	for Planning
Drawing title	Landscape GA plan - Main house
Drawing no	PC-BHS-ZZ-XX-DR-L-0101