B

23 / ISS 18

13° Vaulted Ceiling To Lounge, Kitchen & Dining Area

Orders are subject to Omar Park Homes Limited Standard Terms & Conditions

Copyright Omar Park Homes Limited - All rights reserved
No part of this drawing may be reproduced or copied

APPROVED BY CUSTOMER

Sign | Signed Date

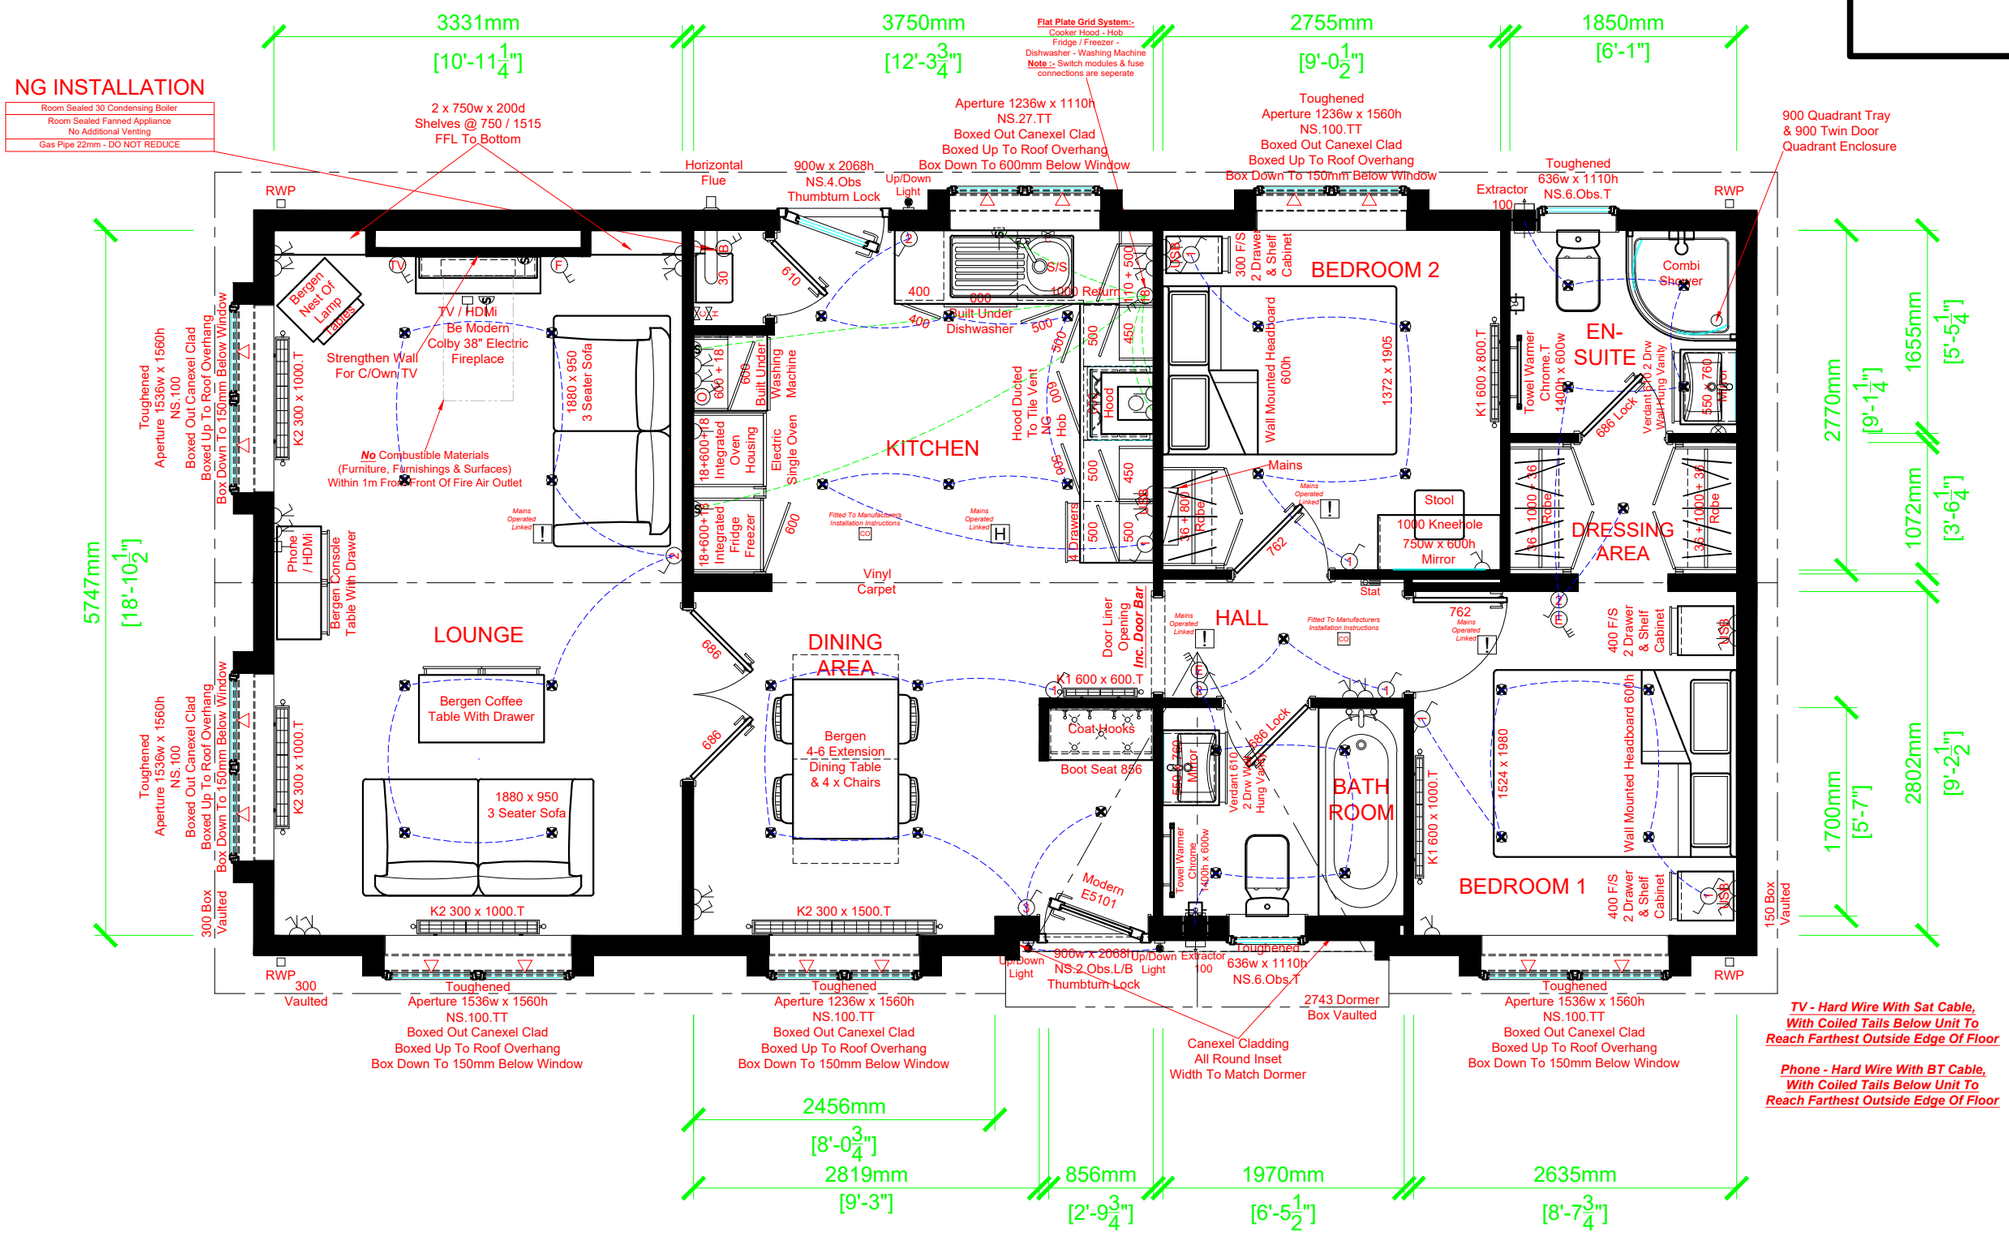

A

C

OMAR PARK & LEISURE HOMES

London Road, Brandon, Suffolk. IP27 0NE
Phone: 01842 810673 - Fax: 01842 814328

PARK OWNER: APPROXIMATE DIMENSIONS
Please note that the following overhang dimensions will need to be considered in order to comply with the spacing requirements of the 'Model Standards - 2008' on your park

Overall Wall Length Including Roof & Windows = 12.742m
Overall Wall Width Including Roof & Windows = 7.074m
Maximum Transport Width = 3.587m
Maximum Transport Height = 4.400m

Chassis Size 12.192m x 6.012m (40' x 20')

Image 2DB

Omar Park Homes Ltd Std Plan 5004

Overall Wall Dimensions - 12.266m x 6.117m (40'-4" x 20'-1")

No:	Revision:	Date:

Date:	
Scale:	1:50
Drawn By:	
Drawing No:	

This home is designed in accordance with BS.3632

D