


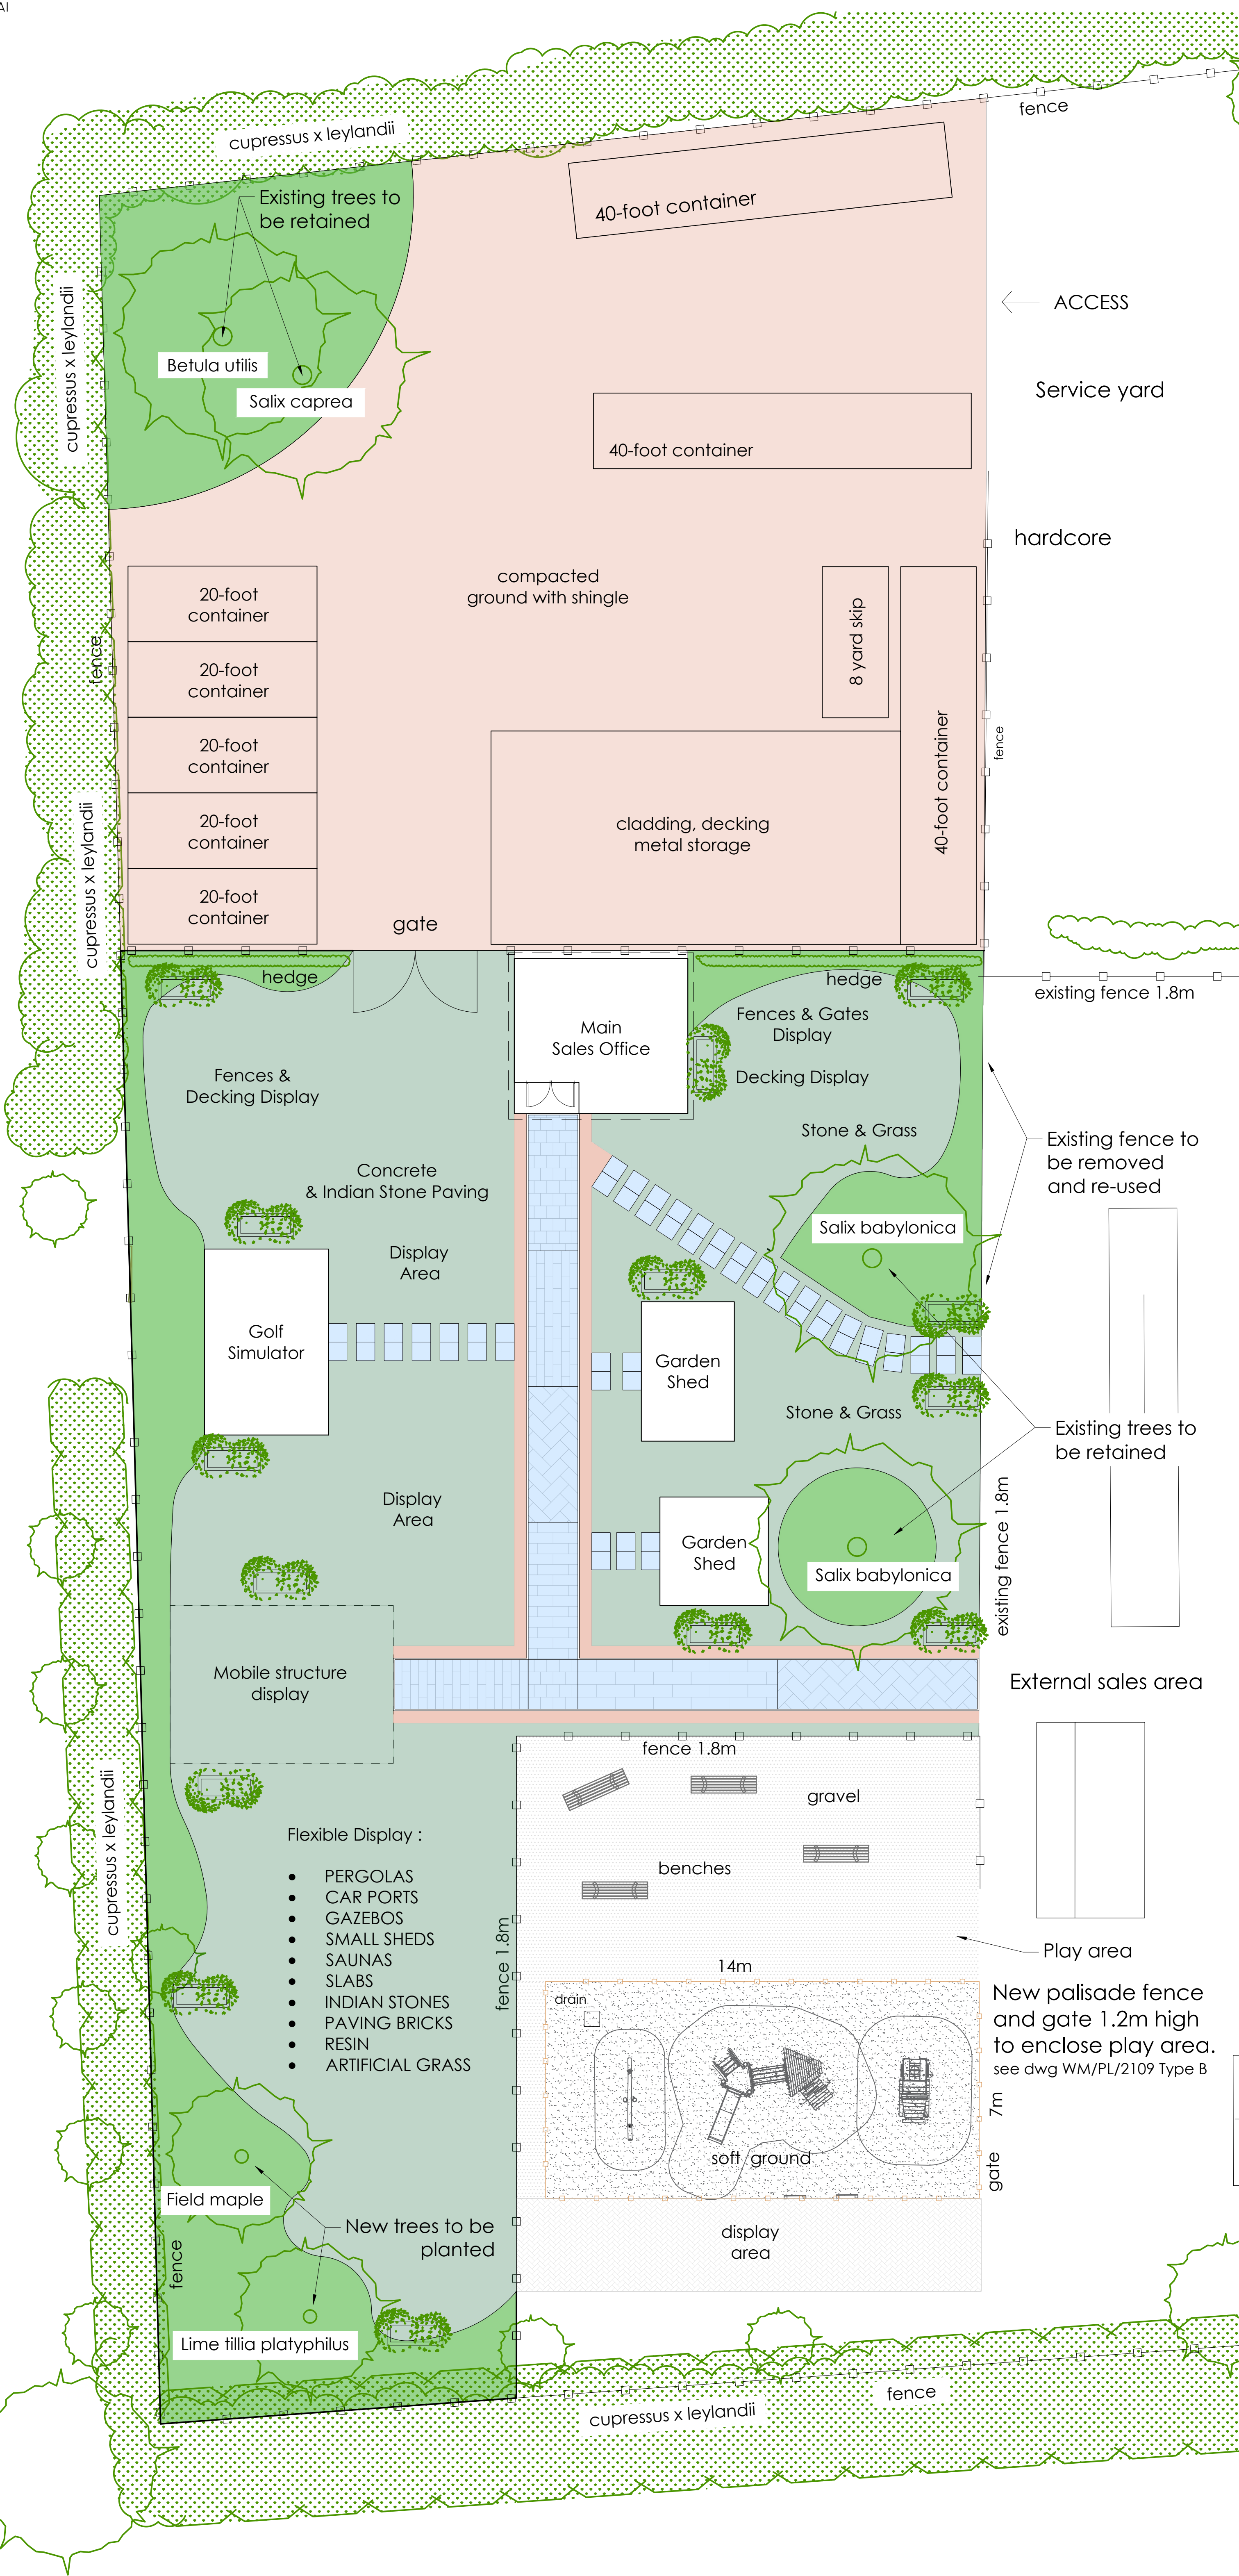

- Compacted ground with shingle
- Hedgerow and Light Shade Seed Mix
- Artificial grass
- Paving Stone
- Stone Cotswold Chippings
- Existing conifer hedge - trimmed

Existing conifer hedge
Reduce canopy spreads back to the fence line to a maximum height of 2.4m, to allow light and air to the new planting below.

New trees
Standard 10 - 12cm girth, double staked - 2.5m long stakes. Standard 600mmx1000mmx1000mm tree pit. Bark mulch 75mm deep to 1000m dia from centre of tree pit.

- Large leaved lime - *Tilia platyphyllos*
- Field maple - *Acer campestre*

Hedgerow and Light Shade Seed Mix - Including Grasses

Wildflowers (30%):
Yarrow Achillea millefolium
Agrimony Agrimonia eupatoria
Garlic Mustard Alliaria petiolata
Common Knapweed Centaurea nigra
Greater Knapweed Centaurea scabiosa
Wild Carrot Daucus carota
Teasel Dipsacus fullonum
Vipers Bugloss Echium vulgare
Hedge Bedstraw Galium mollugo
Ladies' Bedstraw Galium verum
Wood Avens Geum urbanum
Field Scabious Knautia arvensis
Oxeye Daisy Leucanthemum vulgare
Selfheal Prunella vulgaris
Red Campion Silene dioica
White Campion Silene latifolia

Grasses (70%):
Common Bent Agrostis capillaris
Sweet Vernal-grass Anthoxanthum odoratum
Slender-creeping Red fescue Festuca rubra
Wood Meadow grass Poa nemoralis
Crested dogstail Cynosurus cristatus

Planters with trellis:
Climbers & Wall Shrubs

Trachelospermum jasminoides
Passiflora caerulea
Clematis 'Early Sensation' (Avalanche)
Lonicera periclymenum 'Scentsation'
Wisteria Amethyst Falls Trellis
Clematis Abilene