


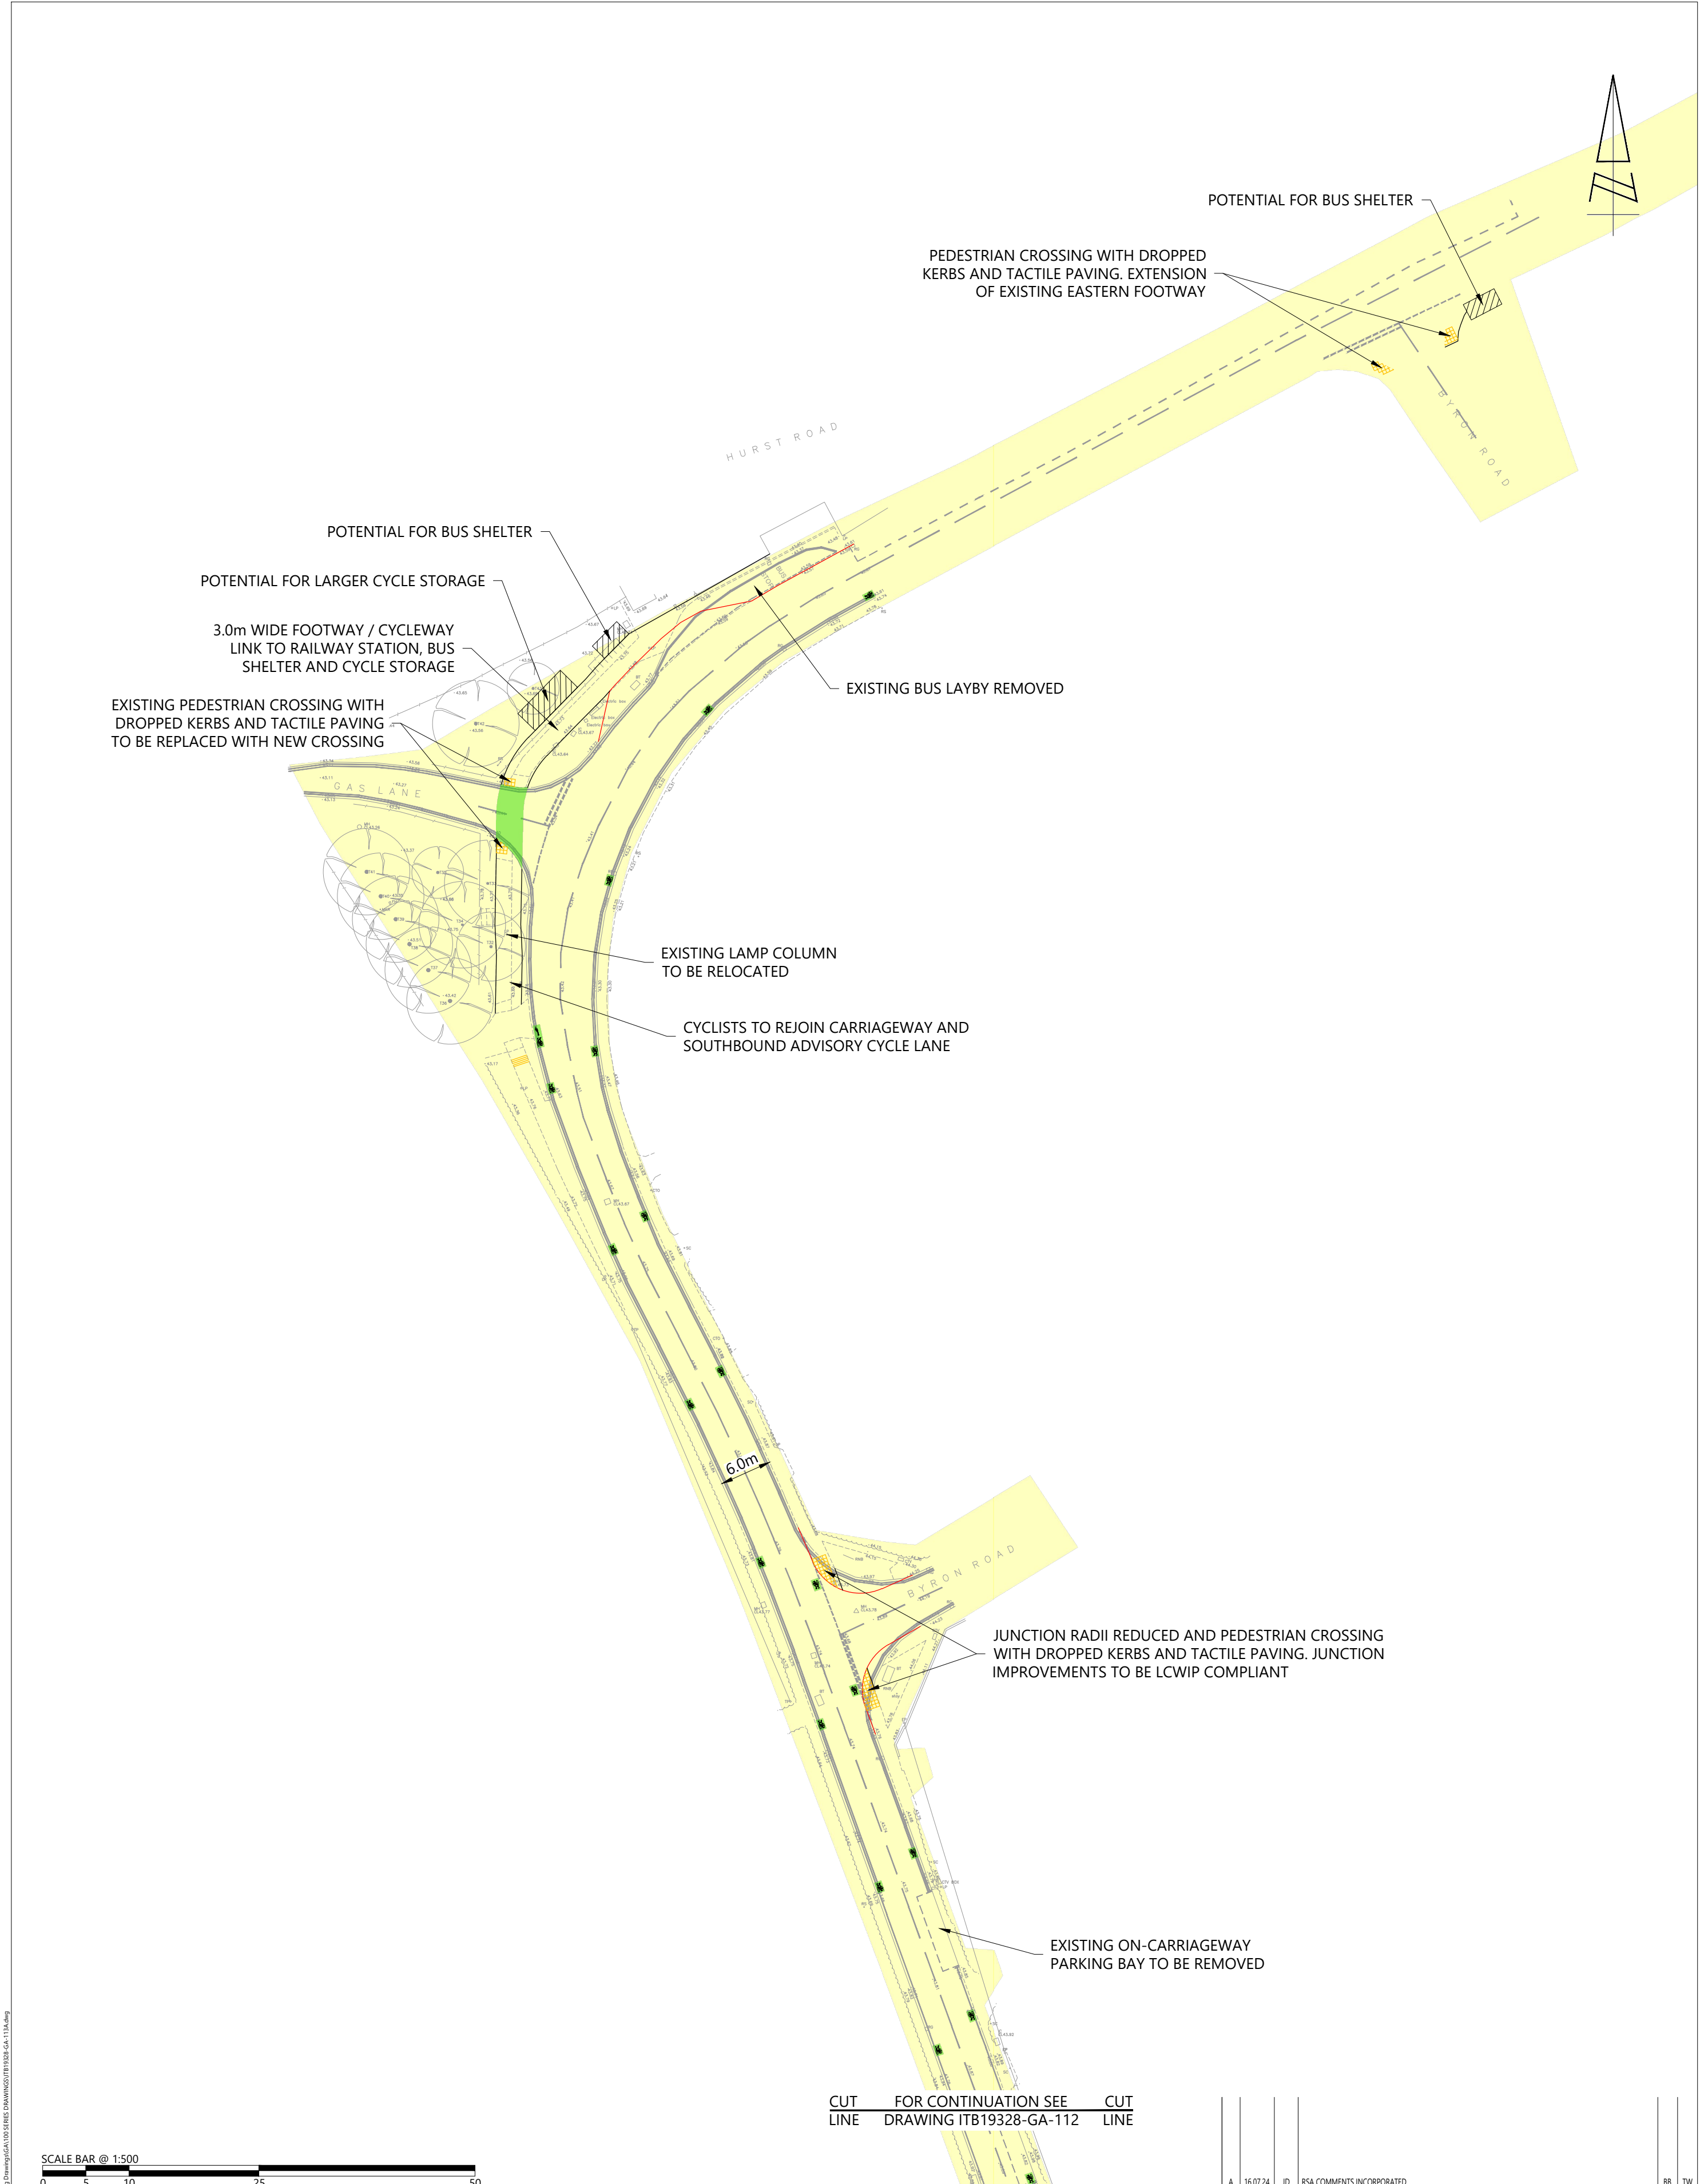

DRAWING ISSUED FOR FEASIBILITY CONSIDERATION AND PLANNING PURPOSES ONLY. DRAWING NOT TO BE USED FOR CONSTRUCTION. I-TRANSPORT LLP ACCEPTS NO RESPONSIBILITY FOR ERRORS MADE BY OTHERS IN SCALING FROM THIS DRAWING. MEASUREMENTS SHOULD BE TAKEN FROM FIGURED DIMENSIONS ONLY. CDM REQUIREMENTS CONSIDERED AT FEASIBILITY STAGE ONLY. FURTHER CONSIDERATION REQUIRED BY DETAILED DESIGN TEAM. © CROWN COPYRIGHT 2022 OS LICENCE No: 10004286.

The Square, Basing View,
Basingstoke, Hampshire, RG21 4EB

Tel: 01256 898366

www.i-transport.co.uk

CLIENT:	MACTAGGART AND MICKEL STRATEGIC LAND (MAC MIC)		
TITLE:	POTENTIAL OFF-SITE PEDESTRIAN / CYCLIST IMPROVEMENT SCHEME SHEET 13		
PROJECT:	LAND EAST OF LODGE ROAD, HURST		

A	16.07.24	JD	RSA COMMENTS INCORPORATED	BB	TW		
REV	DATE	BY	DESCRIPTION	CHK	APD		
STATUS:			FOR INFORMATION				
DRAWN:		CHECKED:		APPROVED:			
JD		BB		TW			
PROJECT No:		SCALE @ A2:		DATE:			
ITB19328		1:500		14.11.23			
DRAWING No:					REV:		
ITB19328-GA-113					-		