


DRAWING ISSUED FOR FEASIBILITY CONSIDERATION AND PLANNING PURPOSES ONLY. DRAWING NOT TO BE USED FOR CONSTRUCTION. I-TRANSPORT LLP ACCEPTS NO RESPONSIBILITY FOR ERRORS MADE BY OTHERS IN SCALING FROM THIS DRAWING. MEASUREMENTS SHOULD BE TAKEN FROM FIGURED DIMENSIONS ONLY. CDM REQUIREMENTS CONSIDERED AT FEASIBILITY STAGE ONLY. FURTHER CONSIDERATION REQUIRED BY DETAILED DESIGN TEAM. © CROWN COPYRIGHT 2022 OS LICENCE No: 100044286.

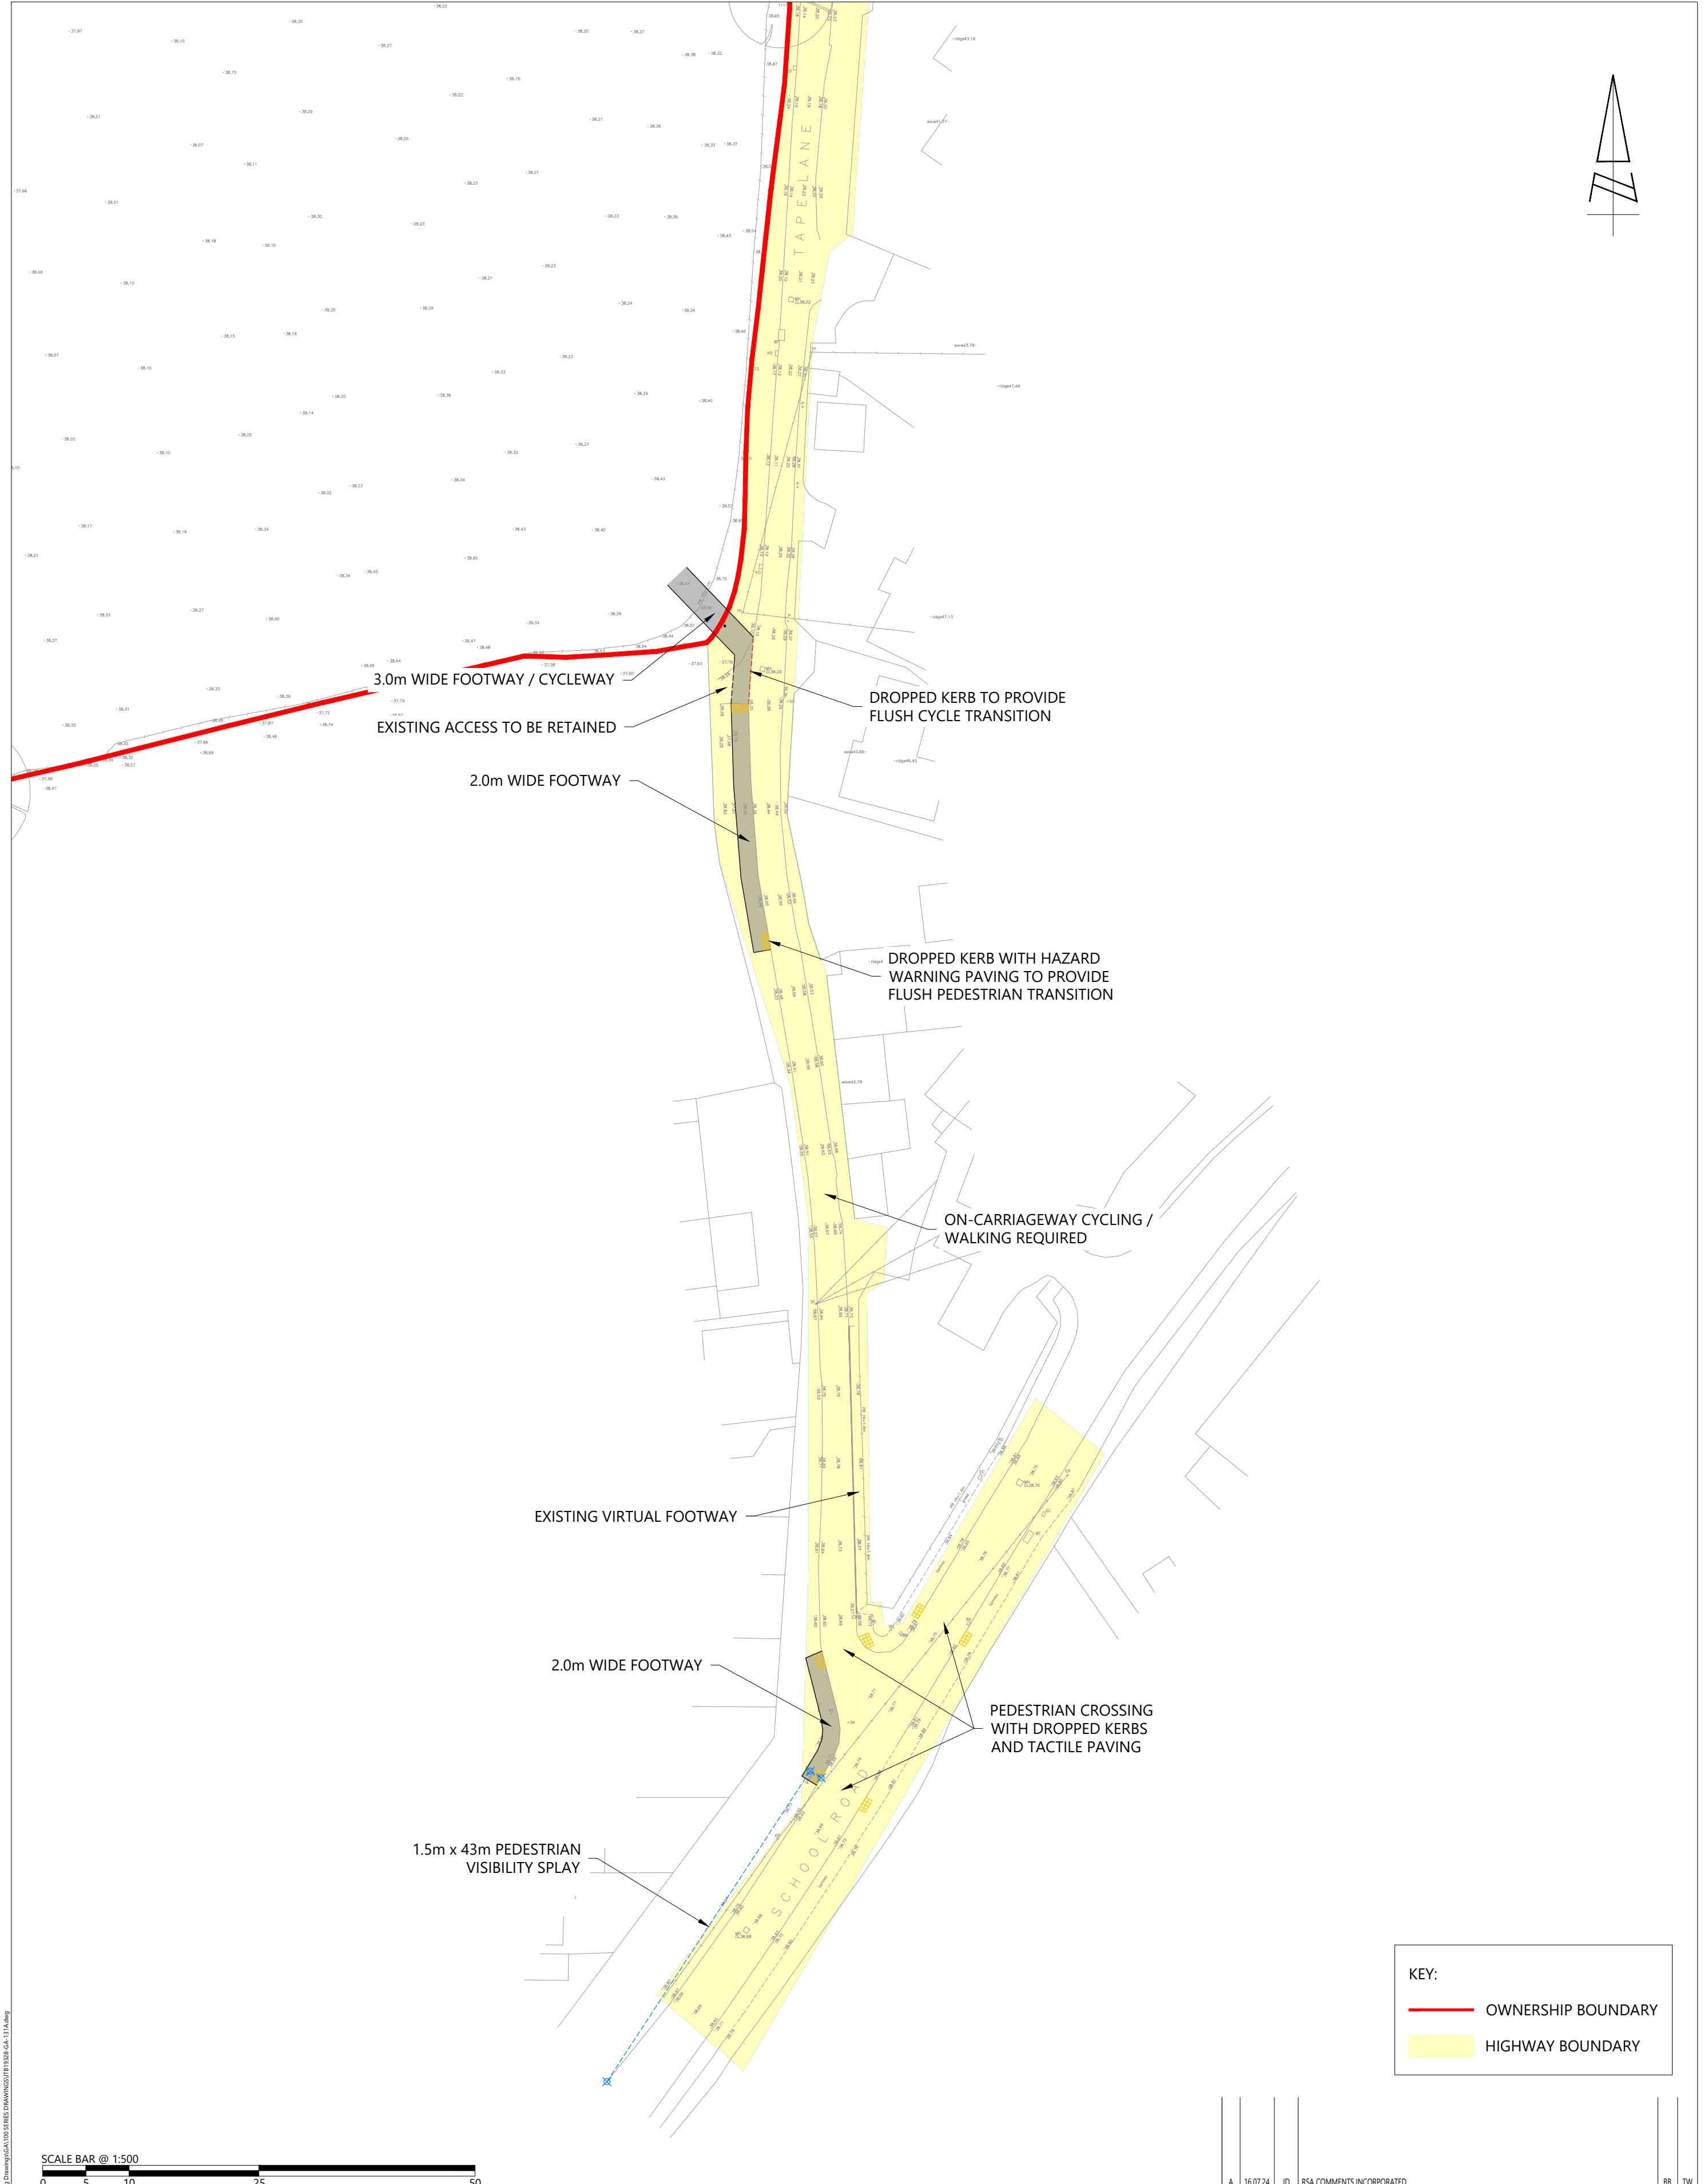

The Square, Basing View,
Basingstoke, Hampshire, RG21 4EB
www.i-transport.co.uk

Tel: 01256 898366

CLIENT:	MACTAGGART AND MICKEL STRATEGIC LAND (MAC MIC)				REV	DATE	BY	FOR COMMENTS / REVISIONS	CHK	APD	
	STATUS:								FOR INFORMATION		
TITLE:	POTENTIAL OFF-SITE PEDESTRIAN / CYCLIST IMPROVEMENT SCHEME - TAPE LANE				DRAWN:		CHECKED:		APPROVED:		
PROJECT:	LAND EAST OF LODGE ROAD, HURST				JD		BB		TW		
					PROJECT No:		SCALE @ A2:		DATE:		
					ITB19328		1:500		08.03.24		
					DRAWING No:		REV:				
					ITB19328-GA-131						A