


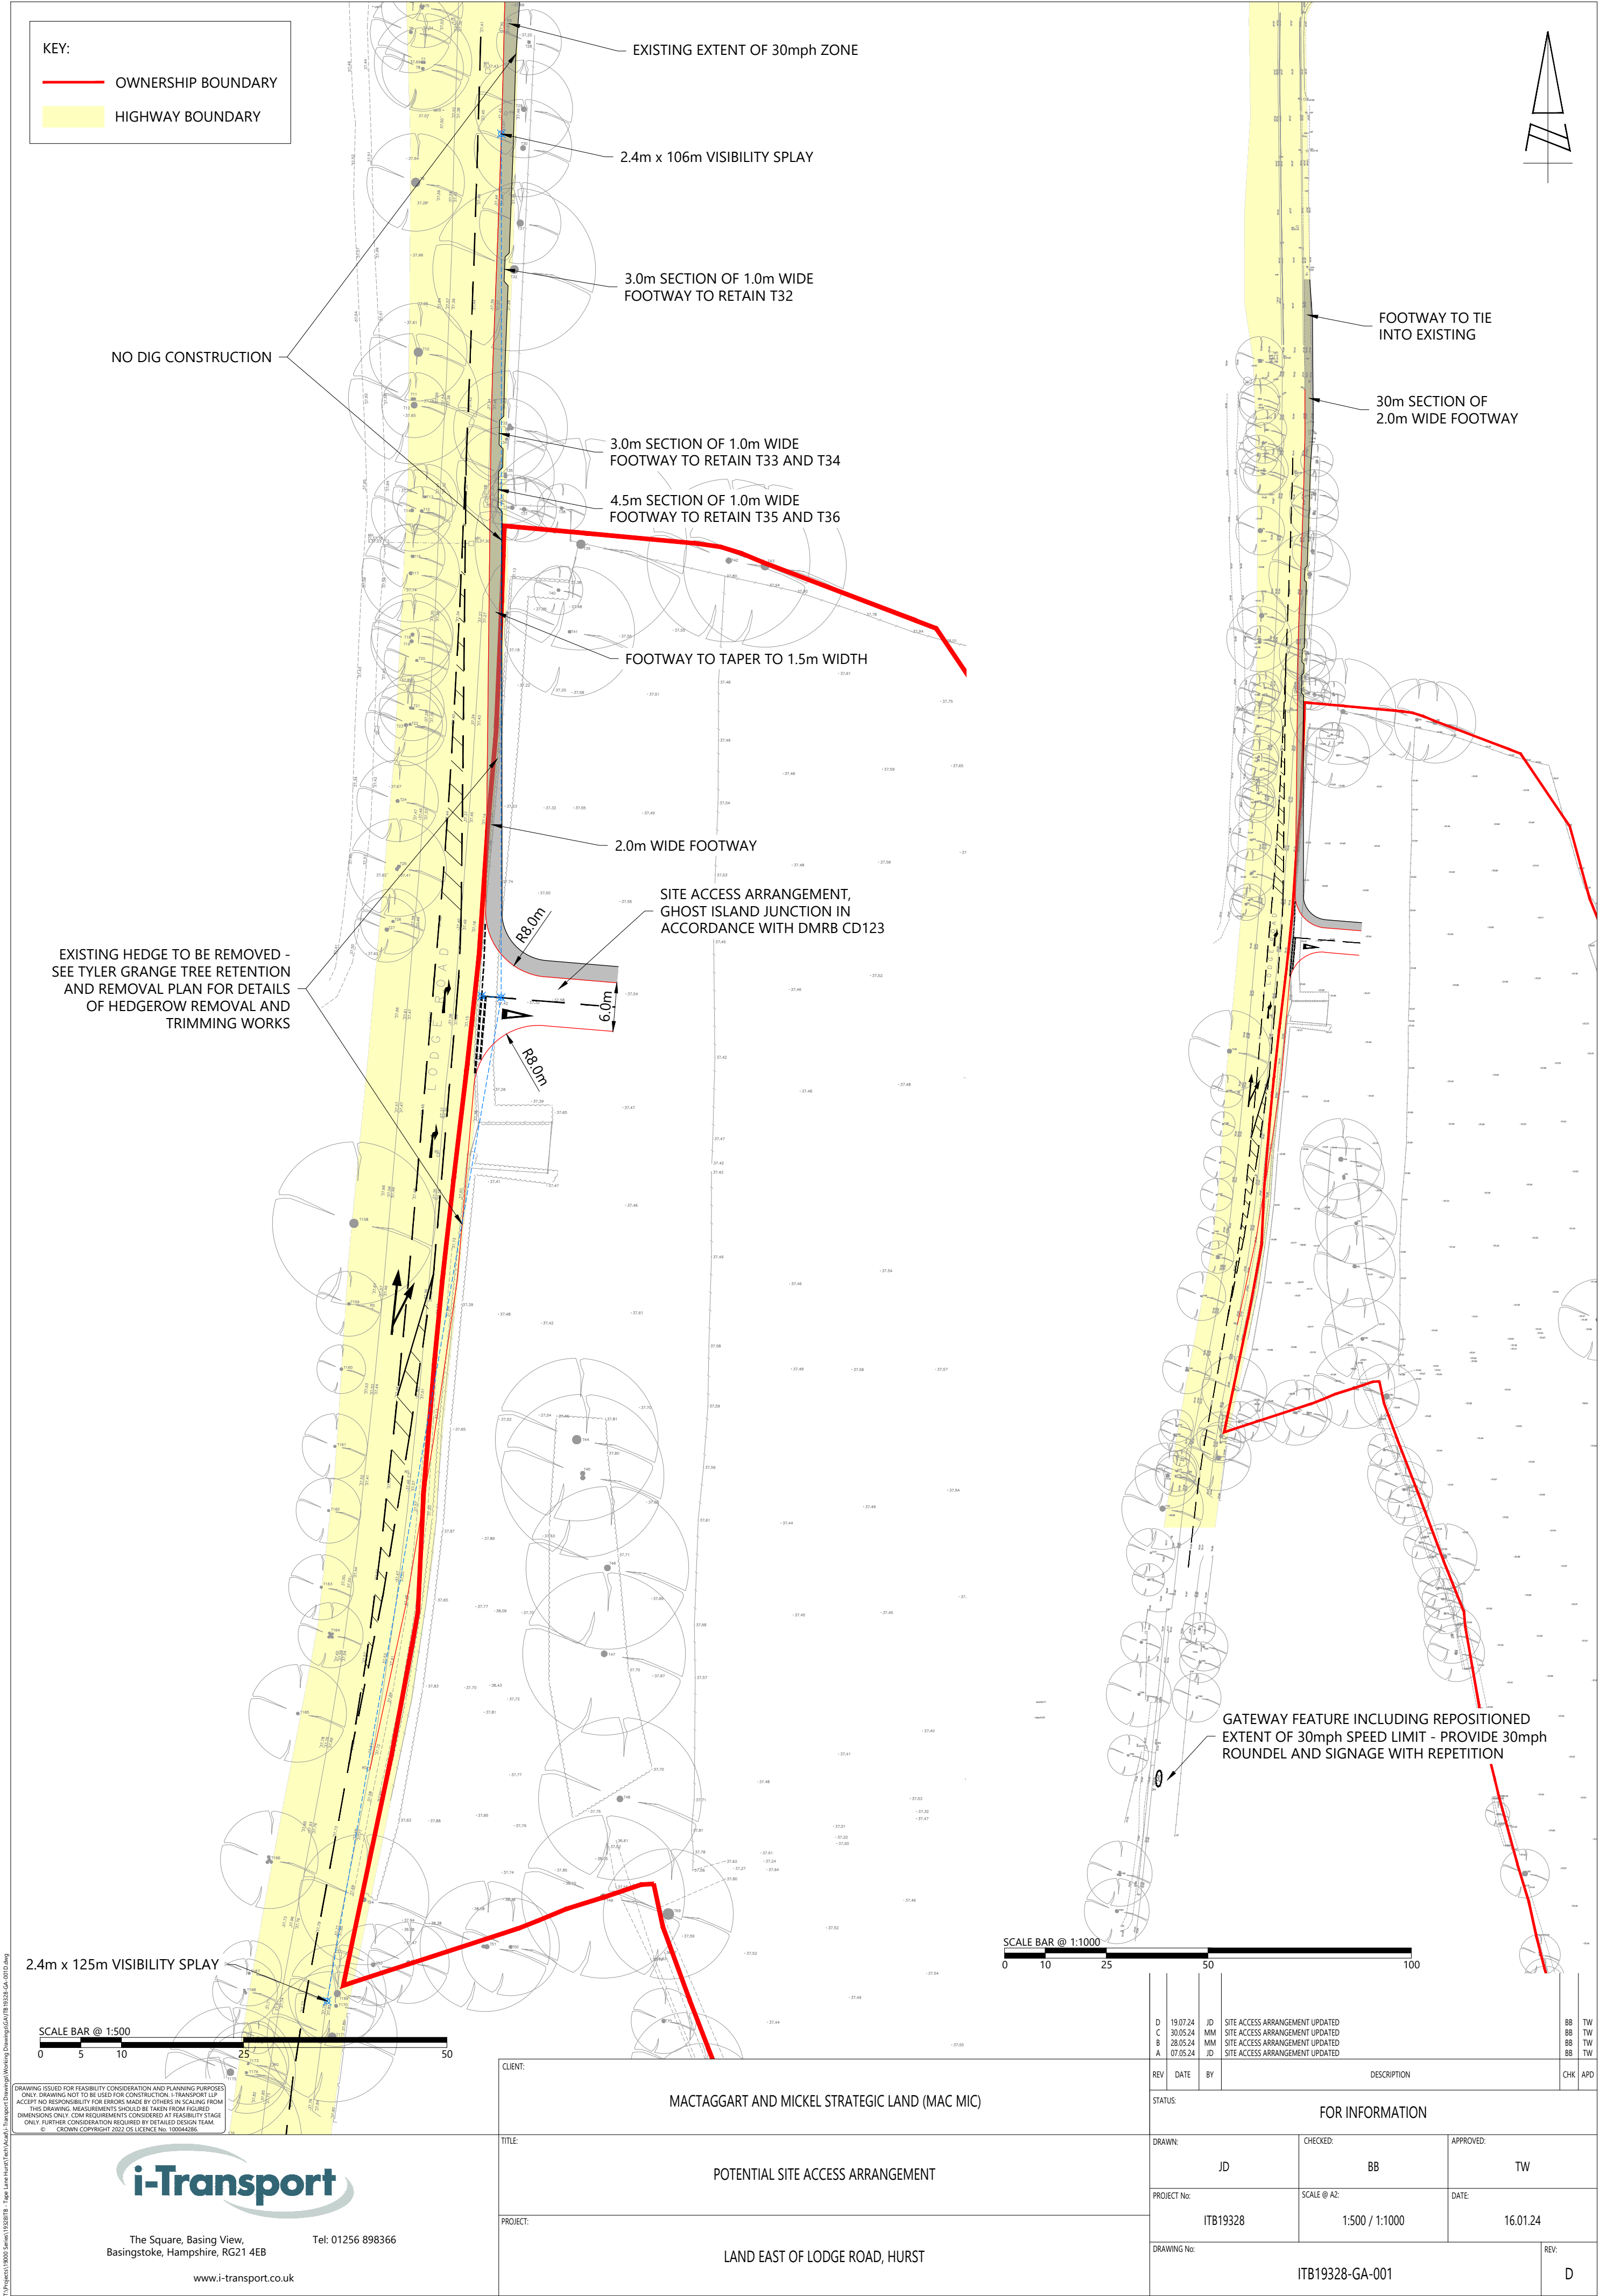

2.4m x 125m VISIBILITY SPLAY

SCALE BAR @ 1:500

0 5 10 25 50

i-Transport

The Square, Basing View,
Basingstoke, Hampshire, RG21 4EB

Tel: 01256 898366


www.i-transport.co.uk

DRAWING ISSUED FOR FEASIBILITY CONSIDERATION AND PLANNING PURPOSES ONLY. DRAWING NOT TO BE USED FOR CONSTRUCTION. I-TRANSPORT LLP ACCEPTS NO RESPONSIBILITY FOR ERRORS MADE BY OTHERS IN SCALING FROM THIS DRAWING. MEASUREMENTS SHOULD BE TAKEN FROM FIGURES DIMENSIONS ONLY. CDM REQUIREMENTS CONSIDERED AT FEASIBILITY STAGE ONLY. FURTHER CONSIDERATION REQUIRED BY DETAILED DESIGN TEAM. © CROWN COPYRIGHT 2022 OS LICENCE No. 100044286

CLIENT:
MACTAGGART AND MICKEL STRATEGIC LAND (MAC MIC)

TITLE:
POTENTIAL SITE ACCESS ARRANGEMENT

PROJECT:
LAND EAST OF LODGE ROAD, HURST

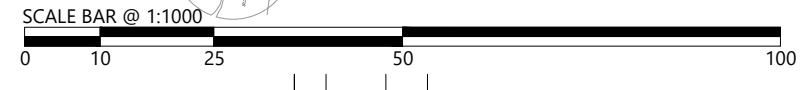

D	19.07.24	JD	SITE ACCESS ARRANGEMENT UPDATED	BB	TW
C	30.05.24	MM	SITE ACCESS ARRANGEMENT UPDATED	BB	TW
B	28.05.24	MM	SITE ACCESS ARRANGEMENT UPDATED	BB	TW
A	07.05.24	JD	SITE ACCESS ARRANGEMENT UPDATED	BB	TW
REV	DATE	BY	DESCRIPTION	CHK	APD
STATUS					
FOR INFORMATION					
DRAWN: JD			CHECKED: BB	APPROVED: TW	
PROJECT No: ITB19328			SCALE @ A2: 1:500 / 1:1000	DATE: 16.01.24	
DRAWING No: ITB19328-GA-001					REV: D