


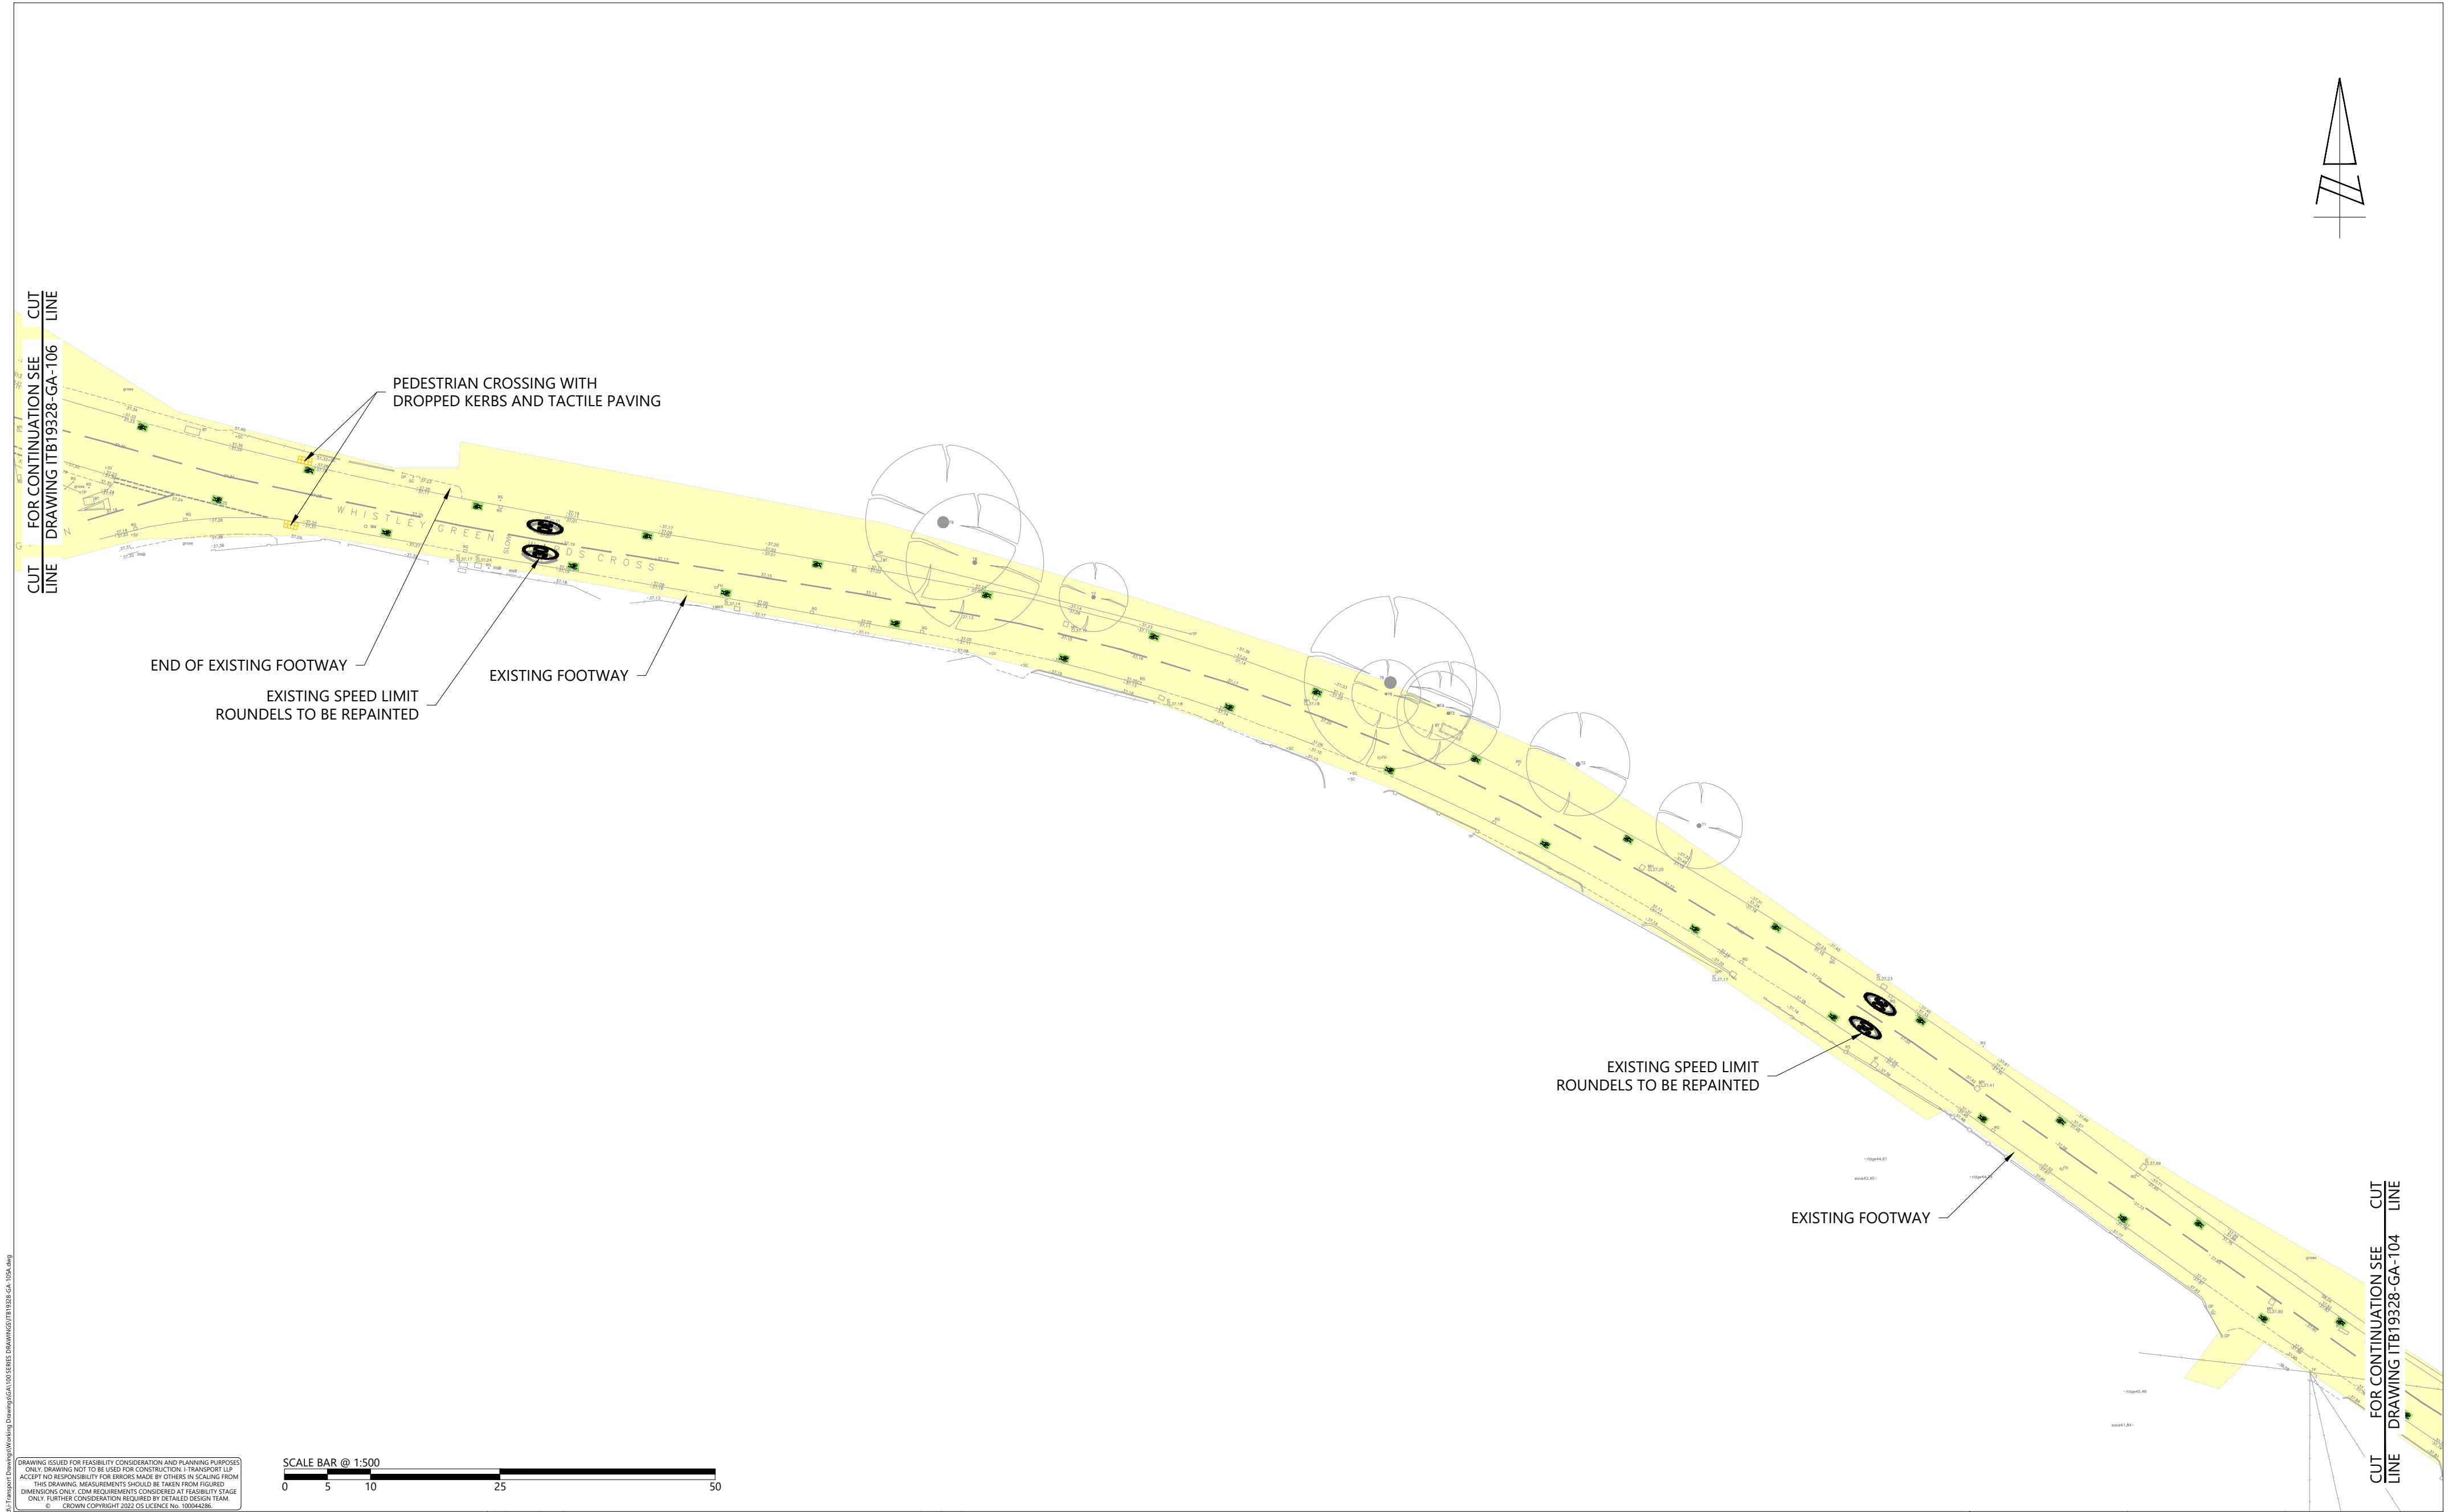

 The Square, Basing View, Basingstoke, Hampshire, RG21 4EB Tel: 01256 898366 www.i-transport.co.uk										A 16.07.24 JD RSA COMMENTS INCORPORATED		BB TW		TITLE: POTENTIAL OFF-SITE PEDESTRIAN / CYCLIST IMPROVEMENT SCHEME SHEET 5										DRAWN: JD		CHECKED: BB		APPROVED: TW							
REV DATE BY DESCRIPTION CHK APD										PROJECT: LAND EAST OF LODGE ROAD, HURST										CLIENT: MACTAGGART AND MICKEL STRATEGIC LAND (MAC MIC)										PROJECT No: ITB19328		SCALE @ A2: 1:500		DATE: 14.11.23	
STATUS: FOR INFORMATION																				DRAWING No: ITB19328-GA-105										REV: A					