



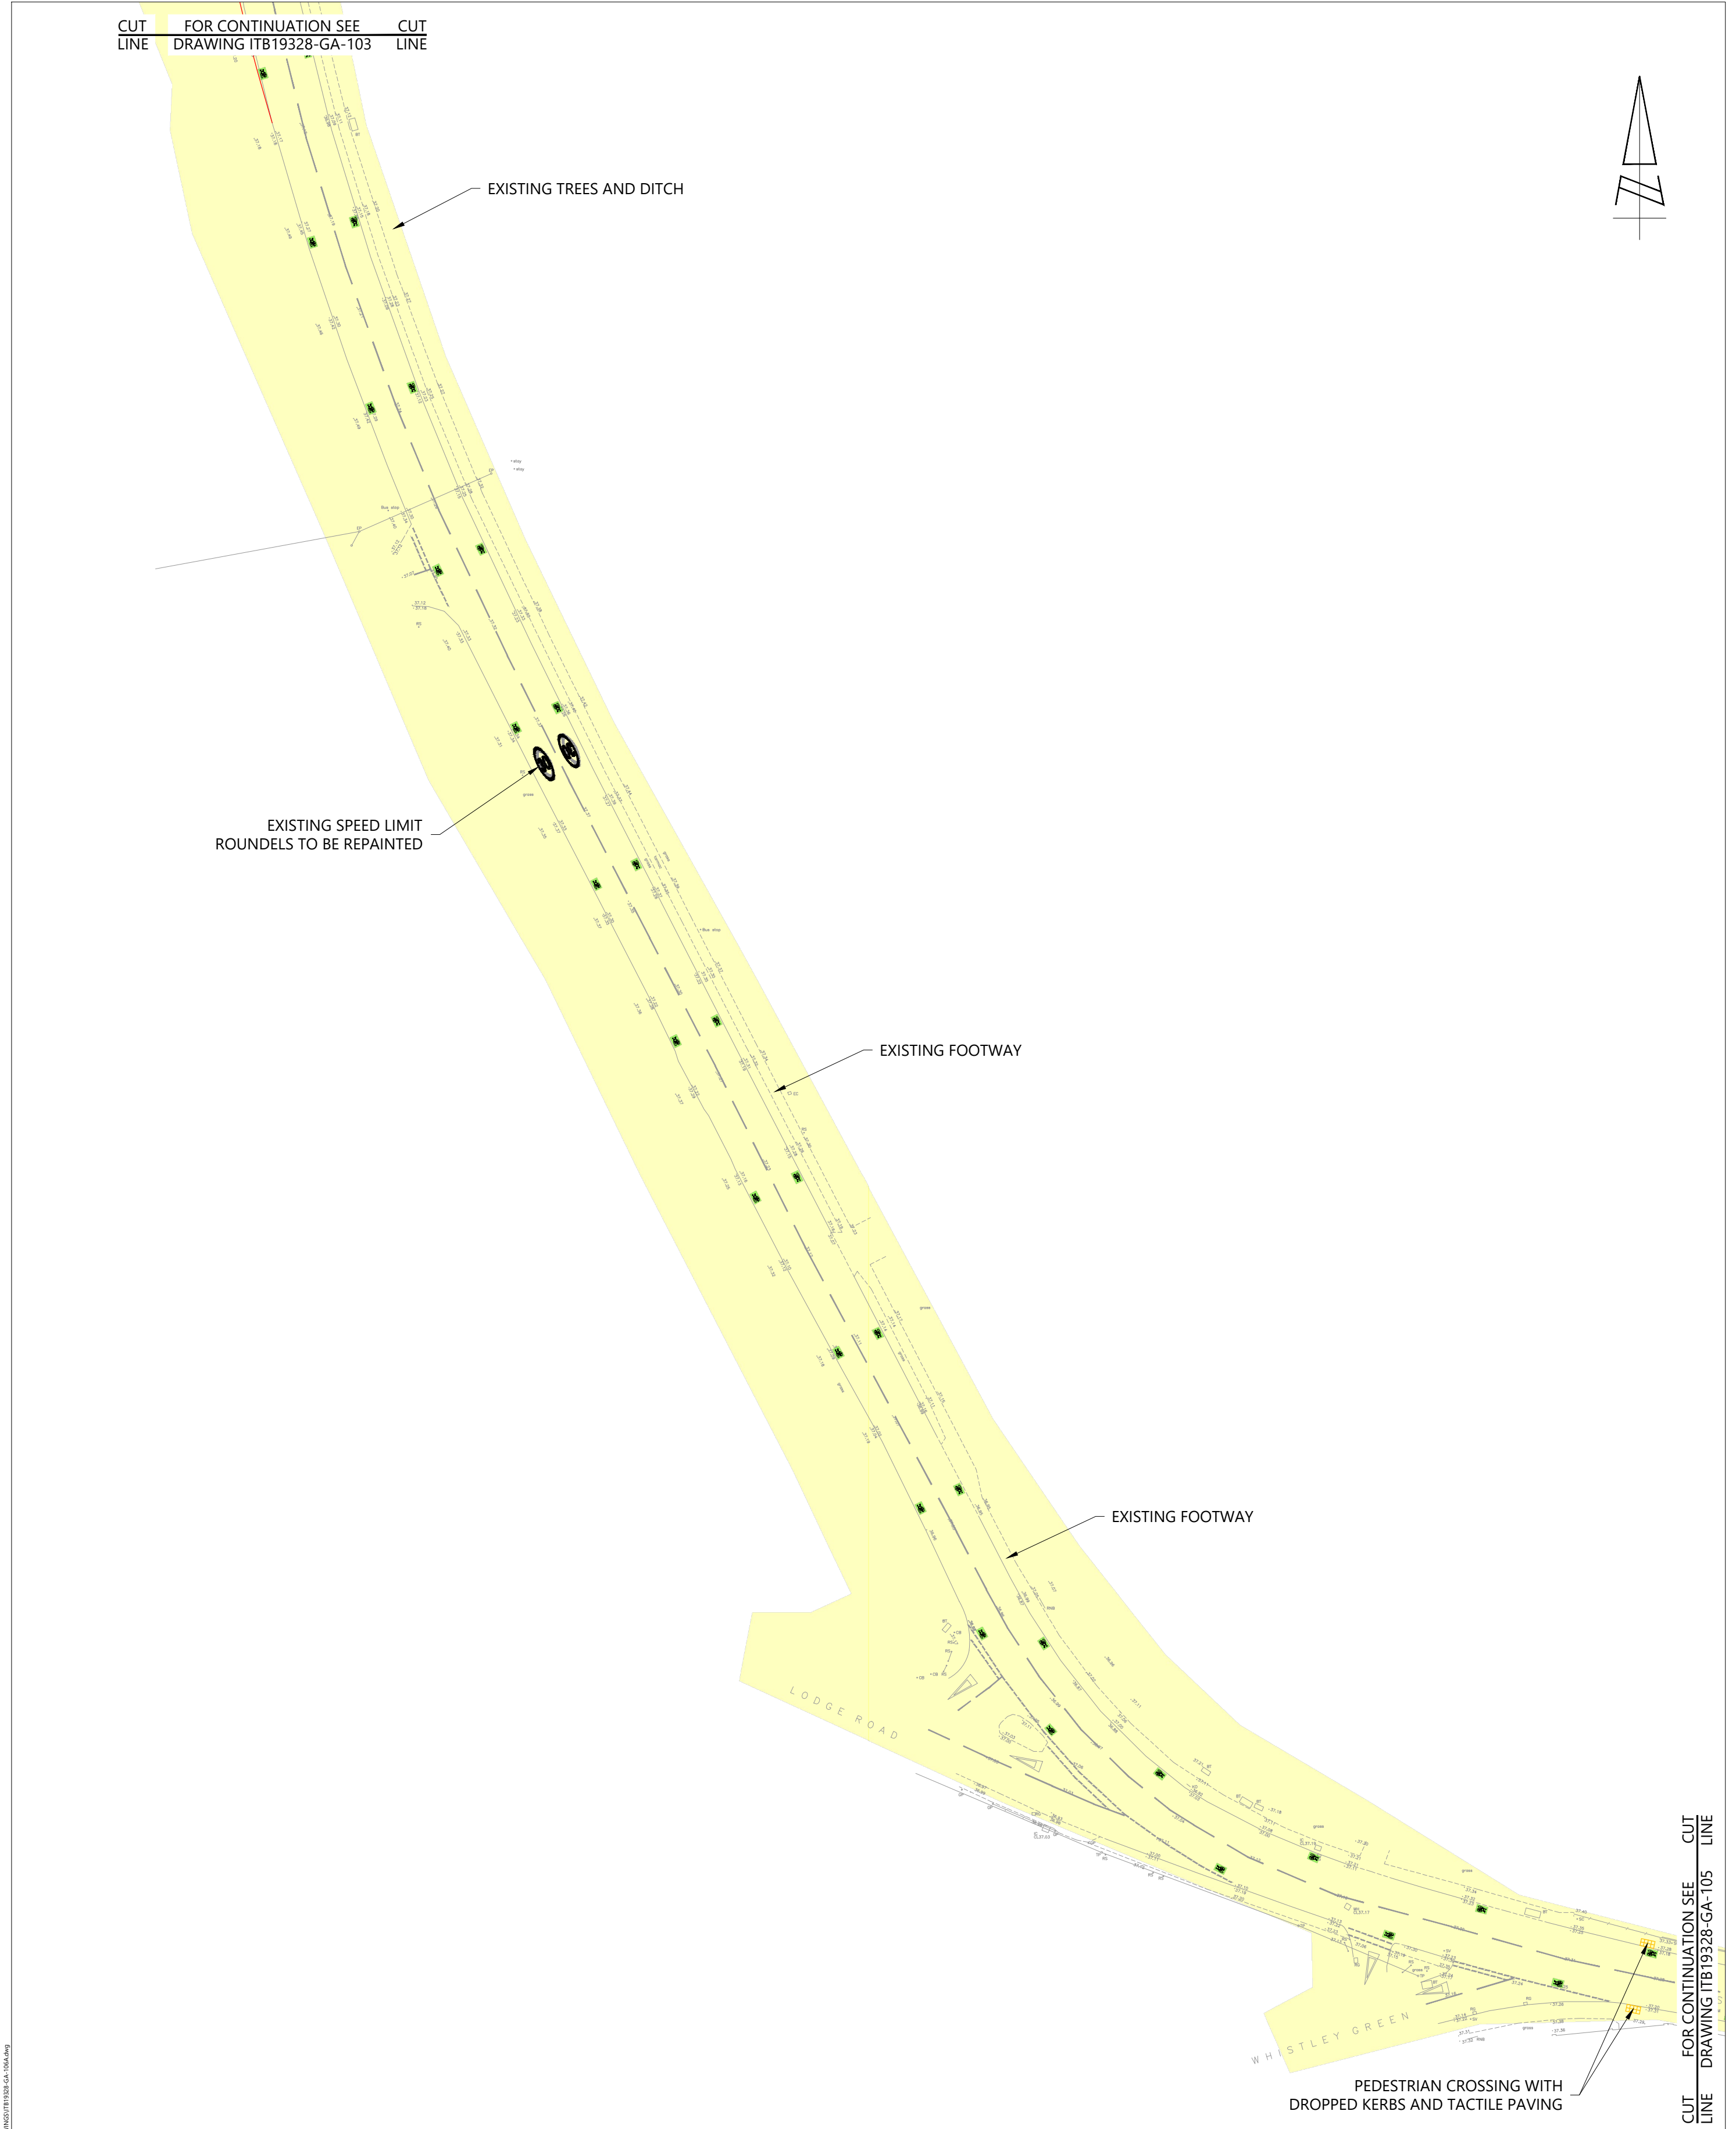

CUT FOR CONTINUATION SEE CUT
LINE DRAWING ITB19328-GA-103 LINE

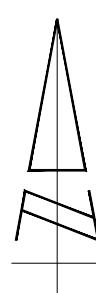

EXISTING TREES AND DITCH

EXISTING SPEED LIMIT
ROUNDELS TO BE REPAINTED

EXISTING FOOTWAY

EXISTING FOOTWAY

LODGE ROAD

WHISTLEY GREEN

PEDESTRIAN CROSSING WITH
DROPPED KERBS AND TACTILE PAVING

CUT FOR CONTINUATION SEE CUT
LINE DRAWING ITB19328-GA-105 LINE



DRAWING ISSUED FOR FEASIBILITY CONSIDERATION AND PLANNING PURPOSES
ONLY. DRAWING NOT TO BE USED FOR CONSTRUCTION. I-TRANSPORT LLP
ACCEPTS NO RESPONSIBILITY FOR ERRORS MADE BY OTHERS IN SCALING FROM
THIS DRAWING. MEASUREMENTS SHOULD BE TAKEN FROM FIGURES
DIMENSIONS ONLY. CDM REQUIREMENTS CONSIDERED AT FEASIBILITY STAGE
ONLY. FURTHER CONSIDERATION REQUIRED BY DETAILED DESIGN TEAM.
© CROWN COPYRIGHT 2022 OS LICENCE No. 100044286



The Square, Basing View,
Basingstoke, Hampshire, RG21 4EB
www.i-transport.co.uk

Tel: 01256 898366

CLIENT:

MACTAGGART AND MICKEL STRATEGIC LAND (MAC MIC)

TITLE:

POTENTIAL OFF-SITE PEDESTRIAN / CYCLIST IMPROVEMENT SCHEME
SHEET 6

PROJECT:

LAND EAST OF LODGE ROAD, HURST

A

REV

DATE

BY

DESCRIPTION

STATUS:

FOR INFORMATION

DRAWN:

JD

CHECKED:

BB

APPROVED:

TW

PROJECT No:

ITB19328

SCALE @ A2:

1:500

DATE:

14.11.23

DRAWING No:

ITB19328-GA-106

REV:

A

BB

TW

CHK

APD