


DEVELOPMENTS IN DESIGN LTD

WWW.DEVELOPMENTSINDESIGN.CO.UK
TEL.01344 641286

BARKHAM STREET

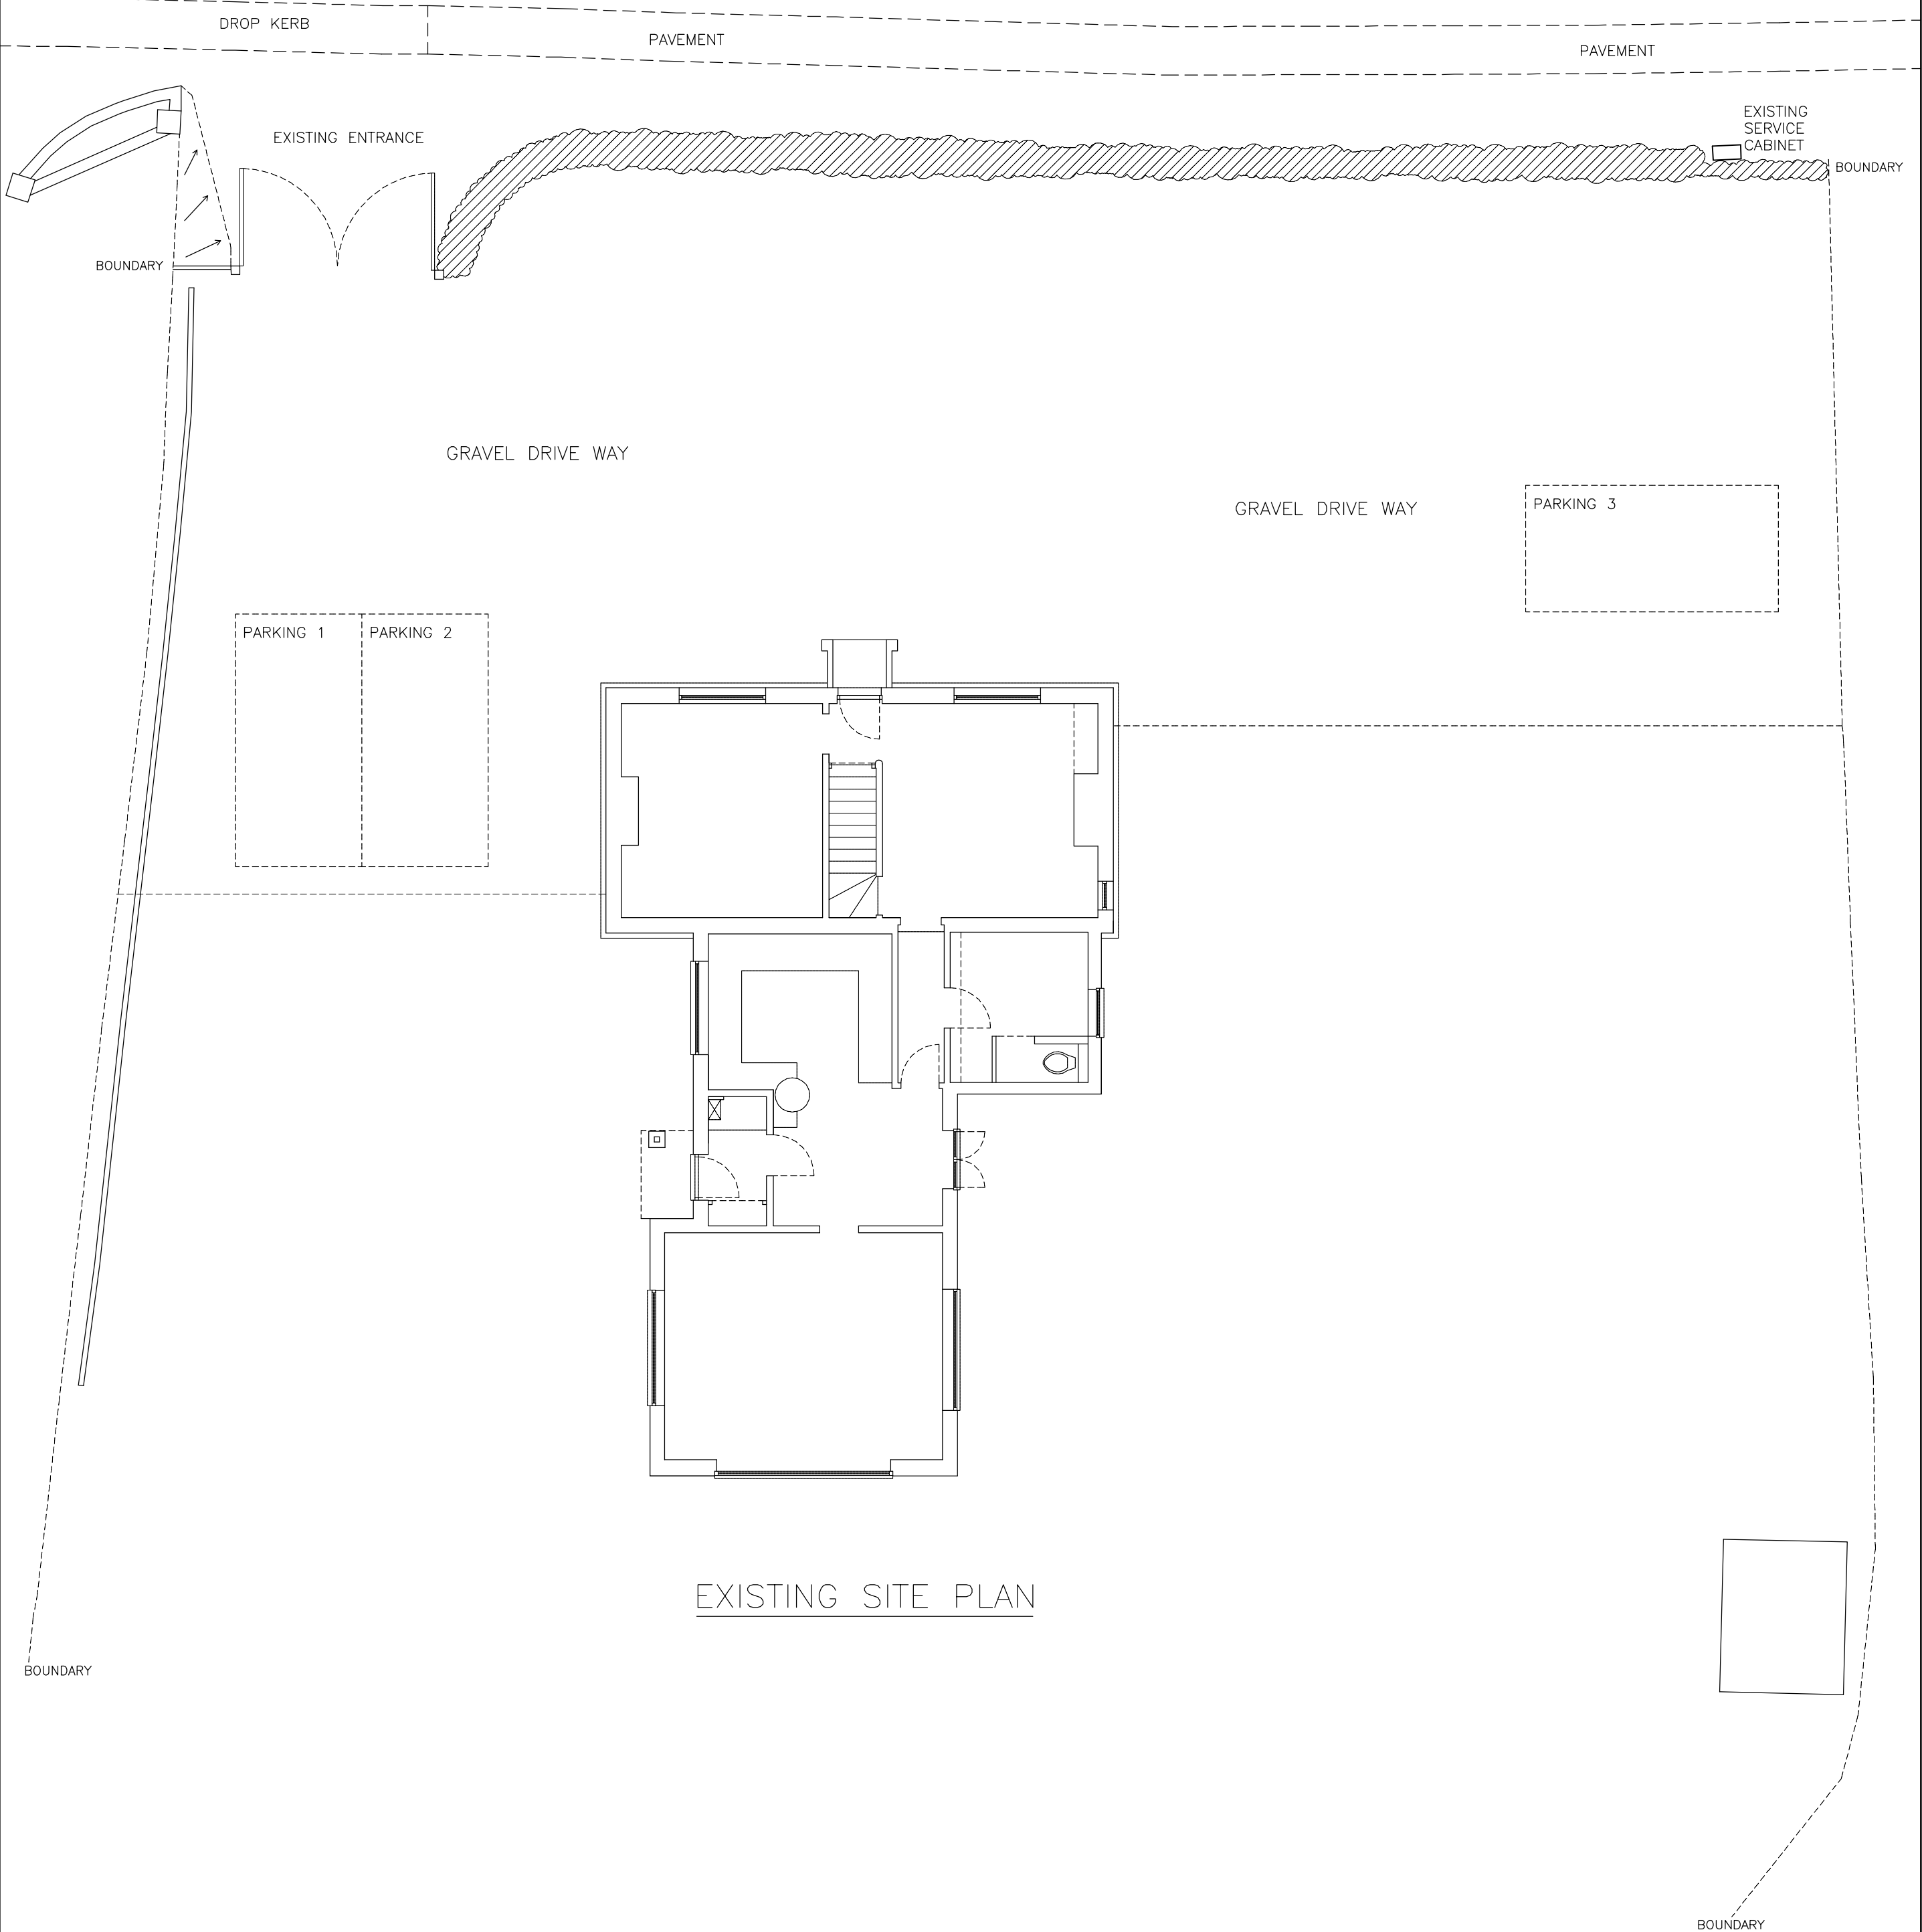

MR NICHOLLS AND MRS PONCIA			
PROPOSED 2 STOREY EXTENSION		0 1 2 3 4 5M	DRAWING NO. NL.007 DATE 23.1.26 SCALE 1:100
MANOR COTTAGE BARKHAM STREET BARKHAM BERKS RG40 4PJ			