


DEVELOPMENTS IN DESIGN LTD

WWW.DEVELOPMENTSINDESIGN.CO.UK  
TEL.01344 641286

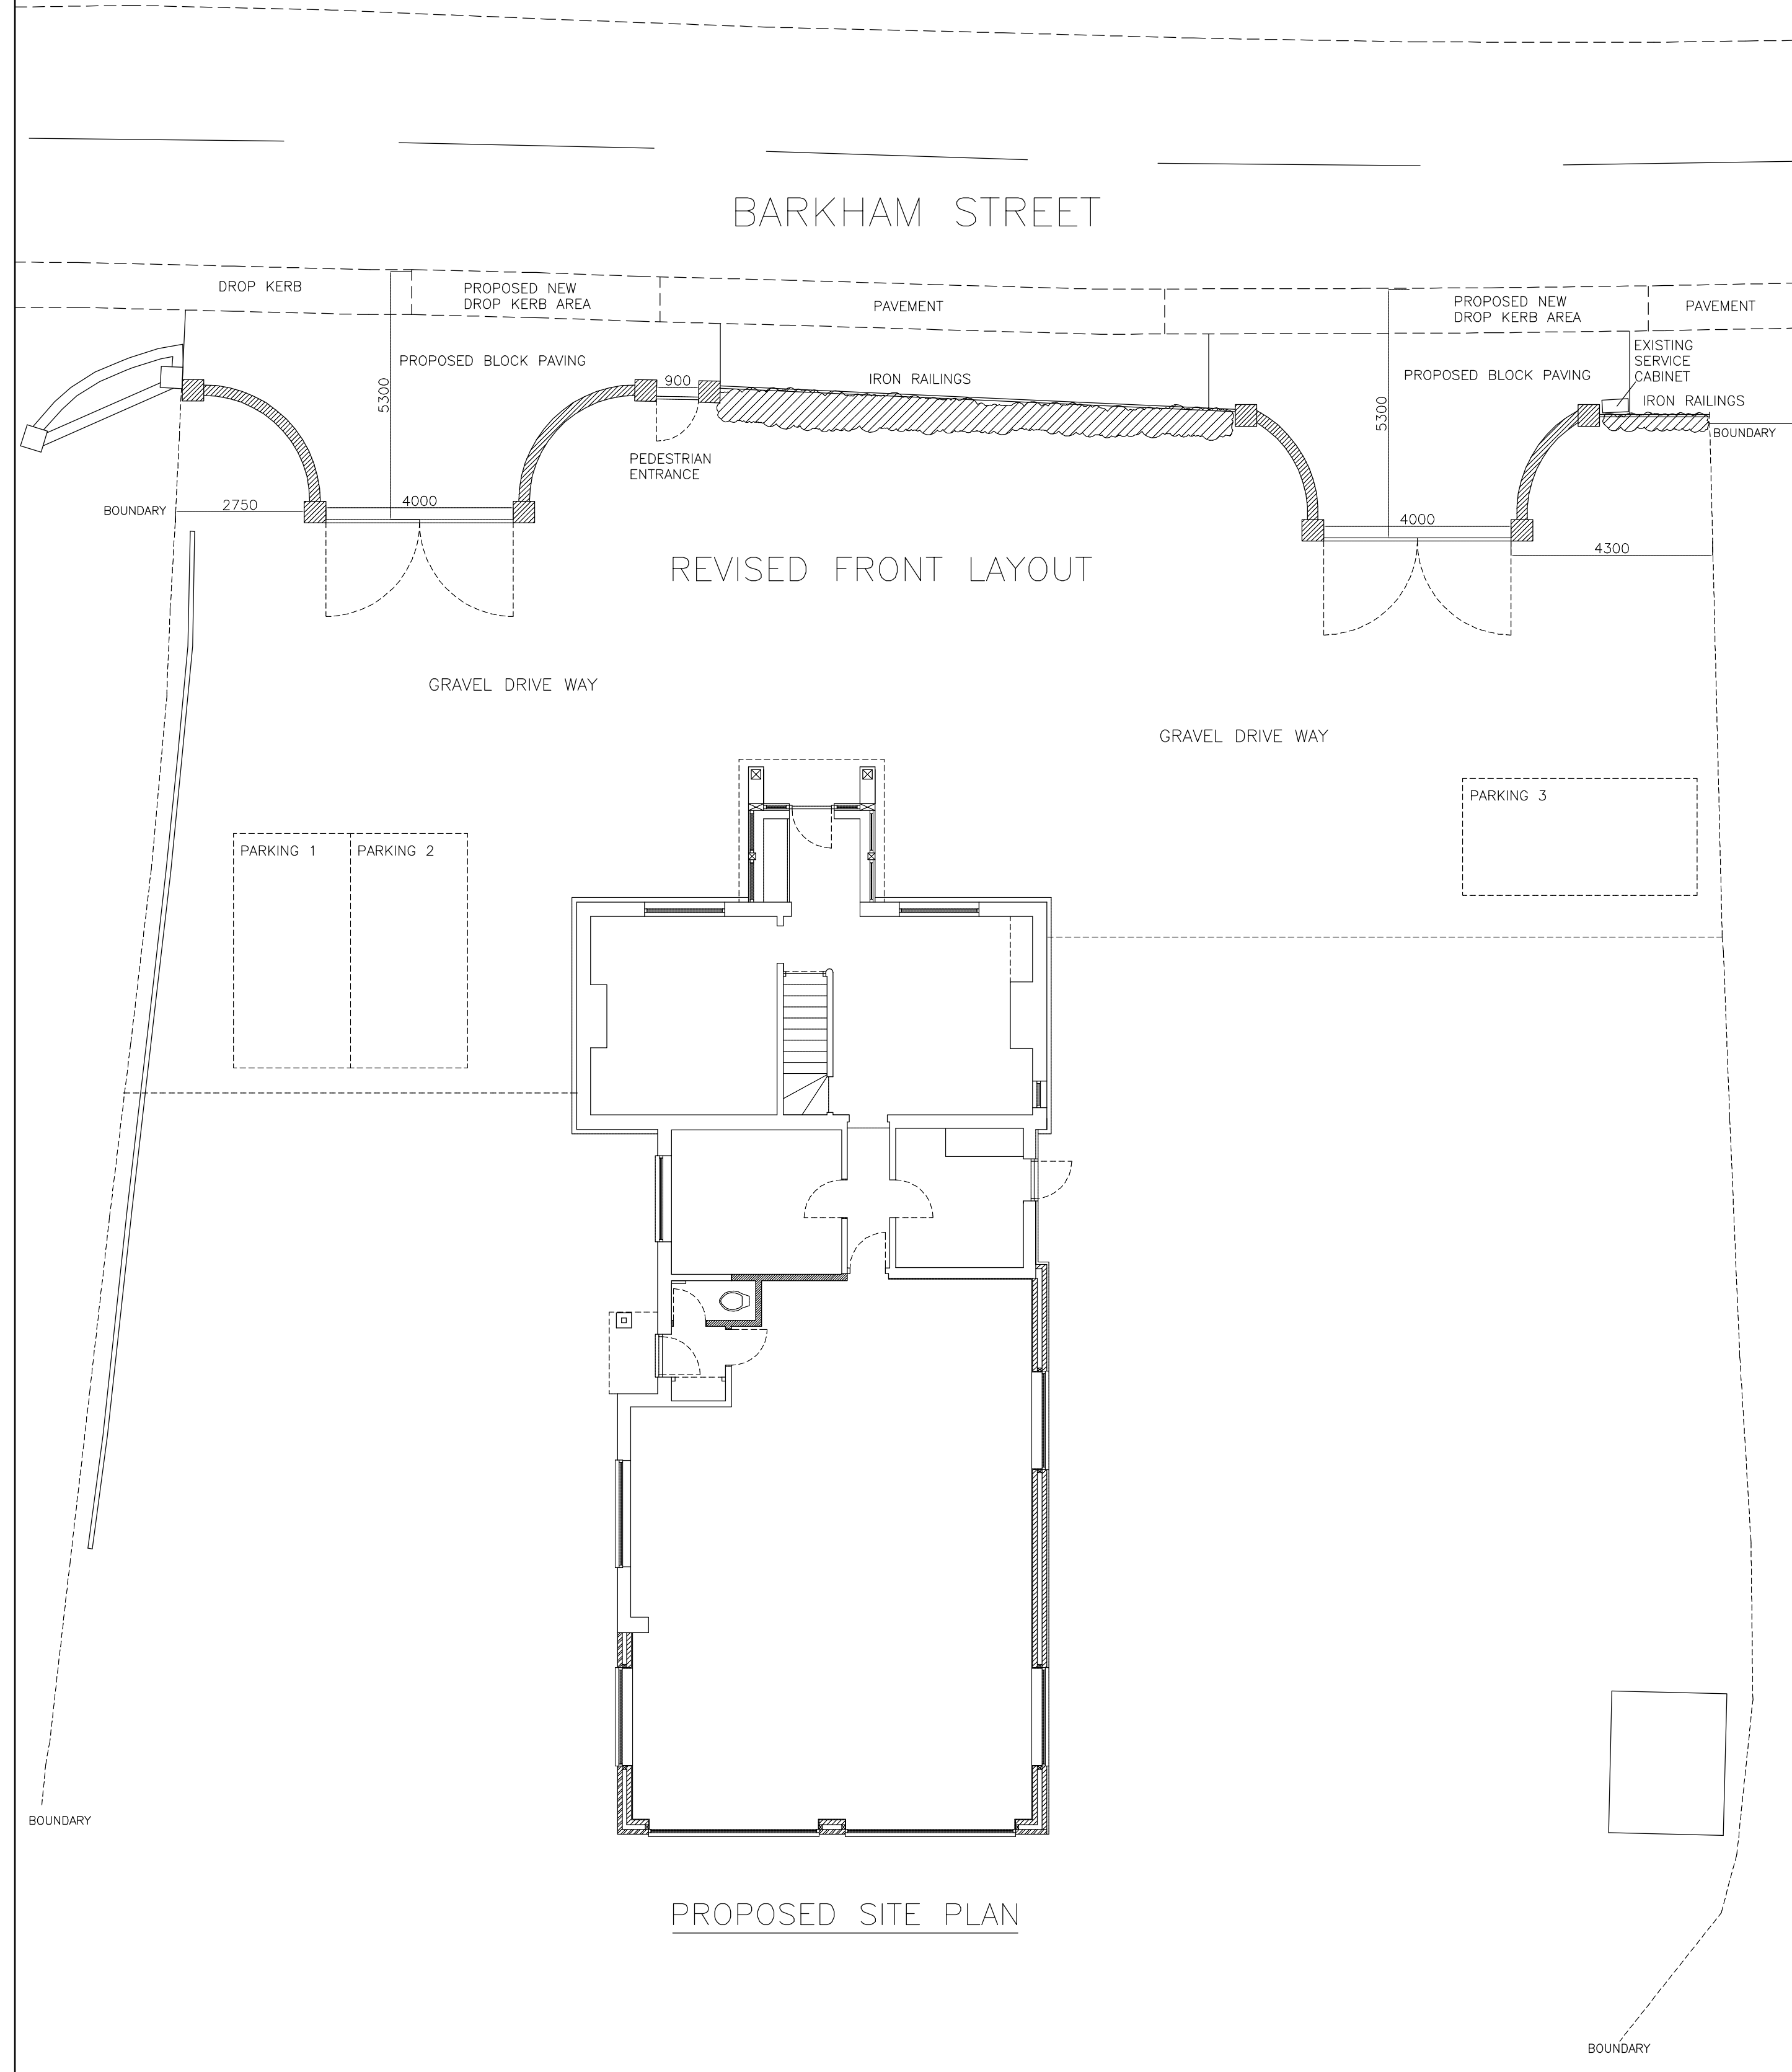

MR NICHOLLS AND MRS PONCIA

PROPOSED 2 STOREY EXTENSION

MANOR COTTAGE BARKHAM STREET BARKHAM BERKS RG40 4PJ

0 1 2 3 4 5M

DRAWING NO. NL.008  
DATE 23.1.26  
SCALE 1:100