4.0 GLAZING
ALL GLASS AND GLAZING TO BE TO BRITISH STANDARD 6206
GLAZING BELOW 800mm ABOVE FLOOR LEVEL IN WINDOWS AND GLAZING BELOW 1500mm ABOVE FLOOR LEVEL IN DOORS AND SIDE PANELS CAN BE IN ANNEALED GLASS OF THE FOLLOWING MINIMUM THICKNESS;

6mm UPTO 1100mm x 1100mm.
10mm UPTO 2250mm x 2250mm
12mm UPTO 3000mm high x 4500mm wide.
15mm ANY SIZE PAIN.

OR LAMINATED GLASS OR RELEVANT THICKNESS TO SIZE DETAILED IN BS 6206

0.0 GENERAL
THESE DRAWINGS AND SPECIFICATIONS ARE FOR PLANNING AND BUILDING REGULATIONS PURPOSES ONLY AND SHOULD NOT BE REGARDED AS DETAILED CONSTRUCTIONAL DRAWING OR SPECIFICATIONS


THIS DRAWING, DETAILS AND SPECIFICATIONS ARE THE COPYWRITE OF COLIN DAWSON AND ASSOCIATES AND ARE NOT TO BE USED OR REPRODUCED WITHOUT WRITTEN CONSENT.

BUILDER IS TO CHECK ALL DIMENSIONS PRIOR TO COMMENCEMENT OF WORKS AND VERIFY ANY DISCREPANCIES WITH THE APPROPRIATE AUTHORITY

ALL STRUCTURAL TIMBER TO BE STRENGTH CLASS 3 UNLESS OTHERWISE SHOWN, AS DEFINED IN THE BUILDING ACT 1995.
ALL TIMBER TO BE TANALISED OR SIMILAR PRESSURE IMPREGNATED WITH PRESERVATIVE BEFORE DELIVERY TO SITE



WEST ELEVATION

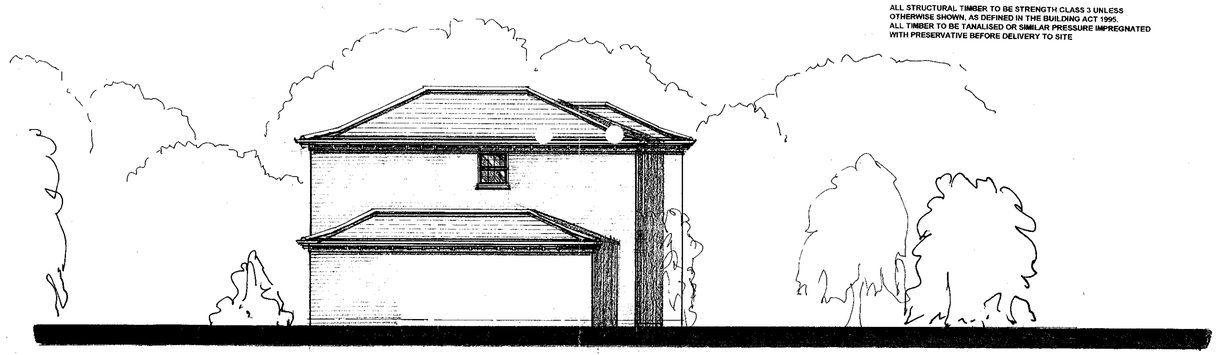


NORTH ELEVATION




SOUTH ELEVATION




EAST ELEVATION

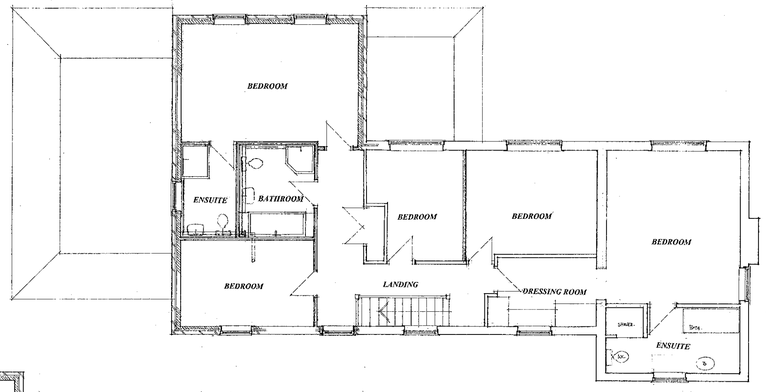


FIRST FLOOR PLAN

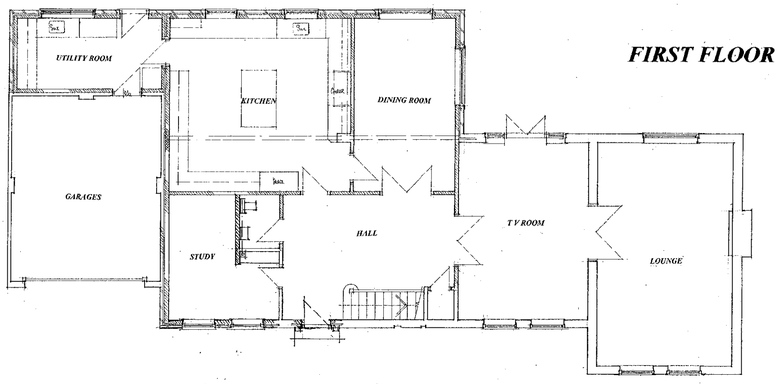


GROUND FLOOR PLAN

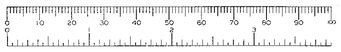

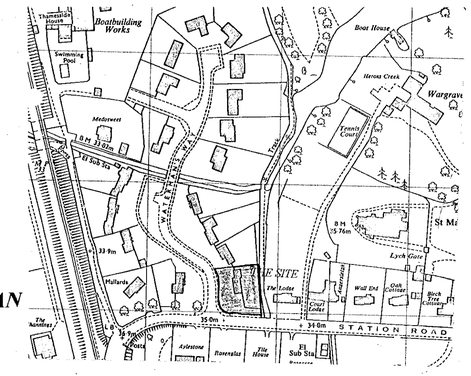

LOCATION PLAN
SCALE 1:2500

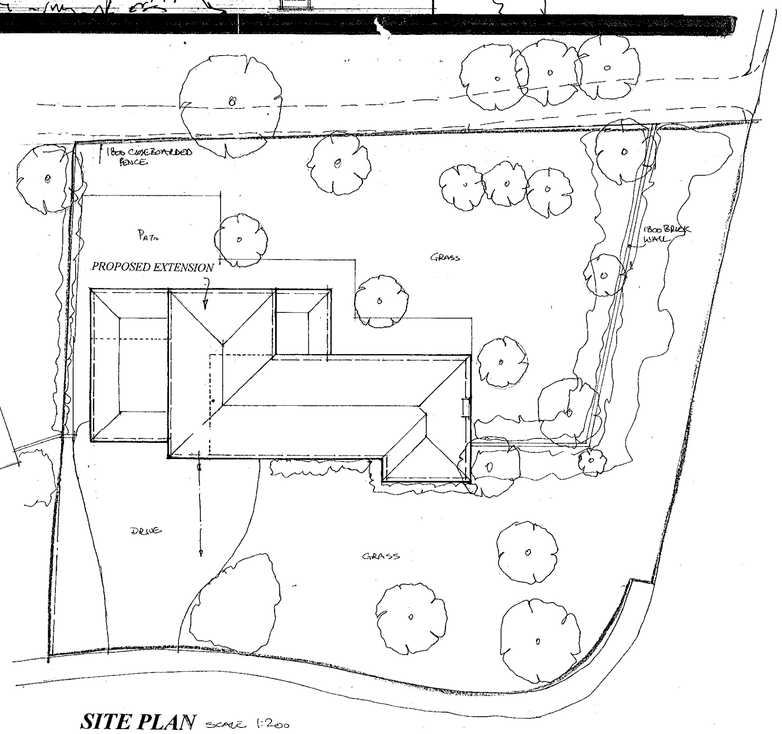

SITE PLAN SCALE 1:200


Proposal
PROPOSED EXTENSIONS.

Drawing
PLANNING PROPOSALS


Site
2 WATERMANS WAY, WARGRAVE, BERKSHIRE.

Date ***January 01*** Scale *1:50 &1:100* Drawing No ***D 564-04 A***

COLIN DAWSON & ASSOCIATES
Architectural Design & Building Surveying.
MALVERN HOUSE
1 MALVERN WAY
TWYFORD
READING BERKSHIRE RG10 9PY
Tel: **(0118) 9343322** *Fax:* **(0118) 9343322**

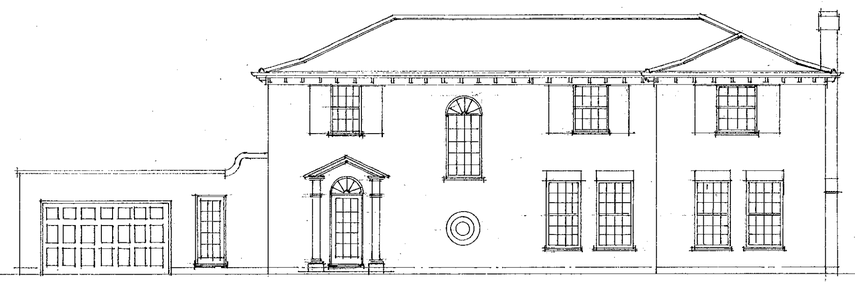


WEST ELEVATION

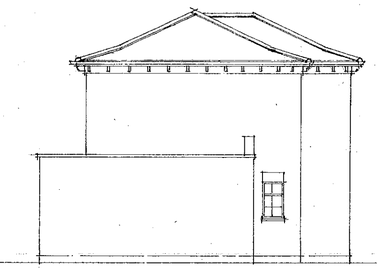


NORTH ELEVATION


APPROVED

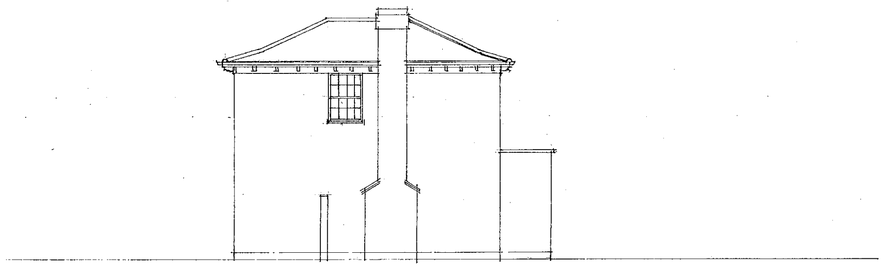


SOUTH ELEVATION

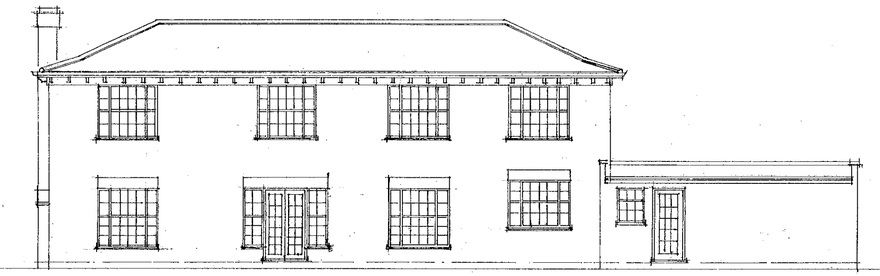


EAST ELEVATION

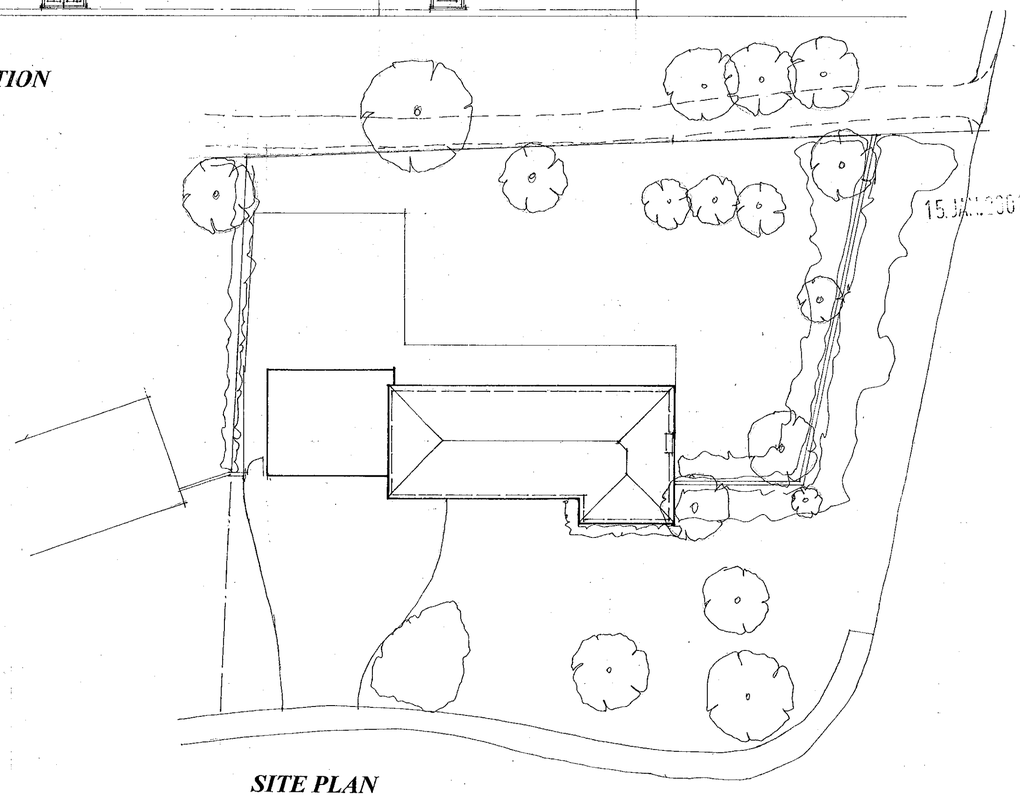

SITE PLAN

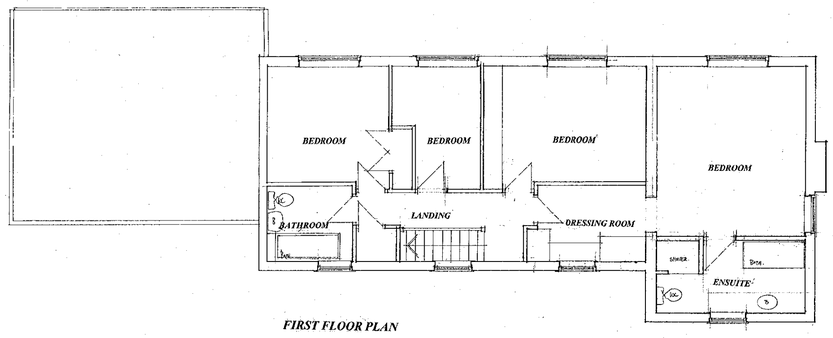

FIRST FLOOR PLAN

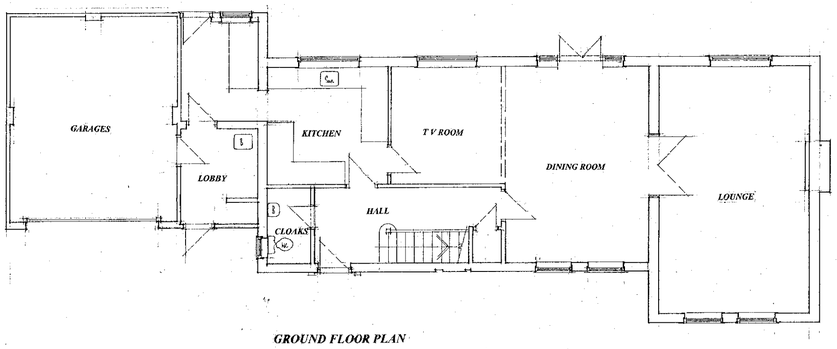

GROUND FLOOR PLAN

0 10 20 30 40 50 60 70 80 90 100

Proposal
PROPOSED EXTENSIONS.

Drawing
PLANS AS EXISTING

Site
2 WATERMANS WAY, WARGRAVE, BERKSHIRE.

Date **November 00** *Scale* **1:2500&1:200** *Drawing No* **D 564-01**

COLIN DAWSON & ASSOCIATES
Architectural Design & Building Surveying.
MALVERN HOUSE
1 MALVERN WAY
TWYFORD
READING. BERKSHIRE. RG10 9PY.
Tel: **(0118) 9343322** *Fax:* **(0118) 9343322.**