

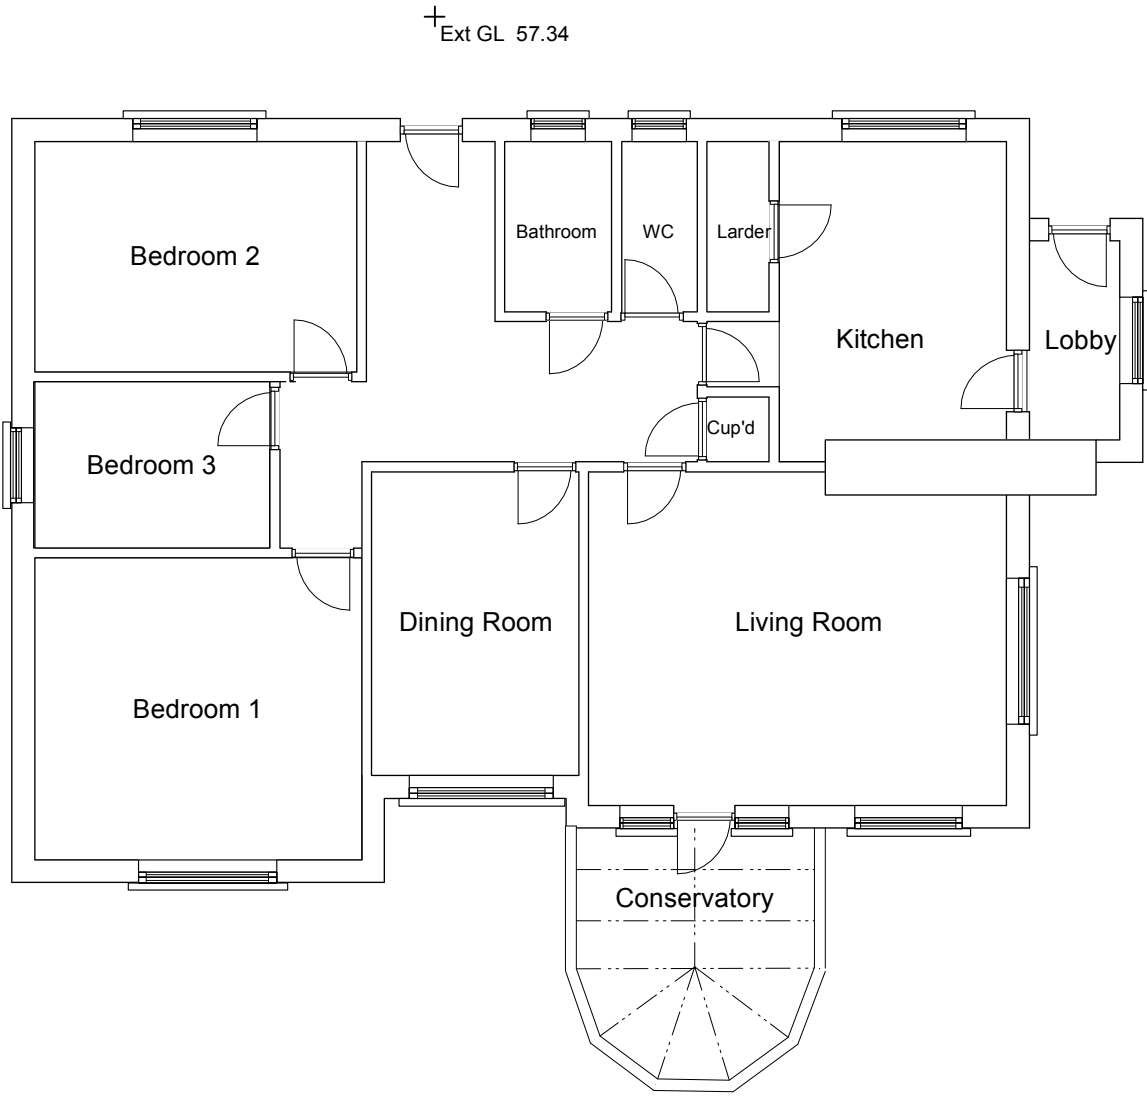


Rev A: 27.5.25 Window indicated to Living Room (Rear elevation)

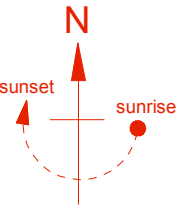

GROUND FLOOR PLAN
Ground Floor GEA 145m2

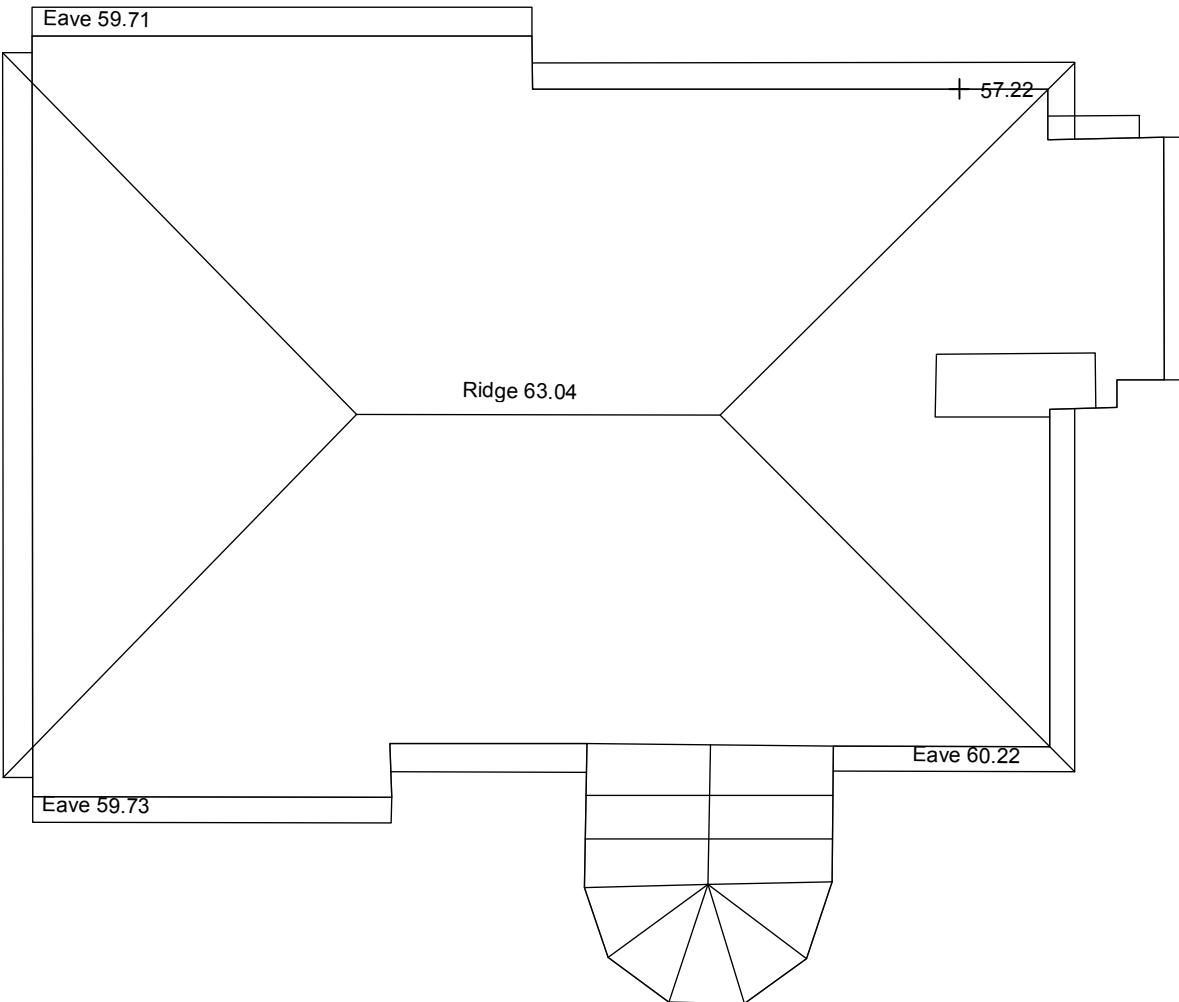

ROOF PLAN

0m 5m



Existing materials


Roof
Concrete roman roof tiles with pvcu soffits, fascias, guttering and downpipes.

Walls
Clay facing brickwork with rendered panels.


Windows and Doors
White pvcu double-glazed casement windows.

Drwg Ref 431.P.17.A
January 2025

Rev A: 27.5.25 Window indicated to Bathroom (Side elevation)

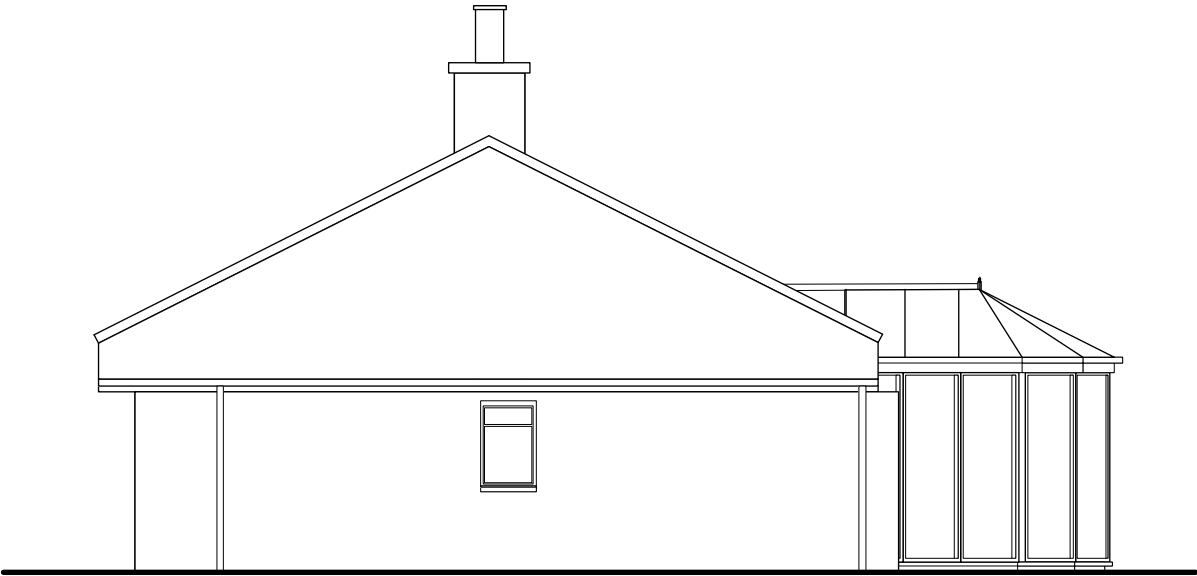

SIDE/WEST ELEVATION

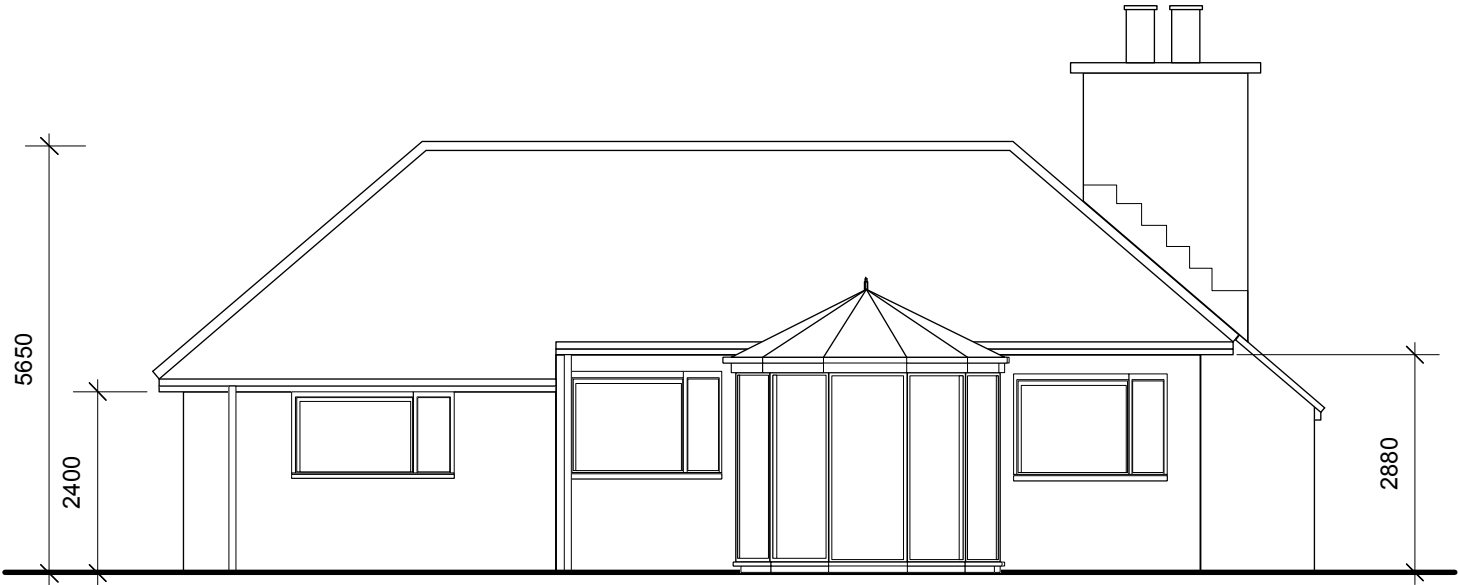

REAR/SOUTH ELEVATION



FRONT/NORTH ELEVATION



SIDE/EAST ELEVATION

