


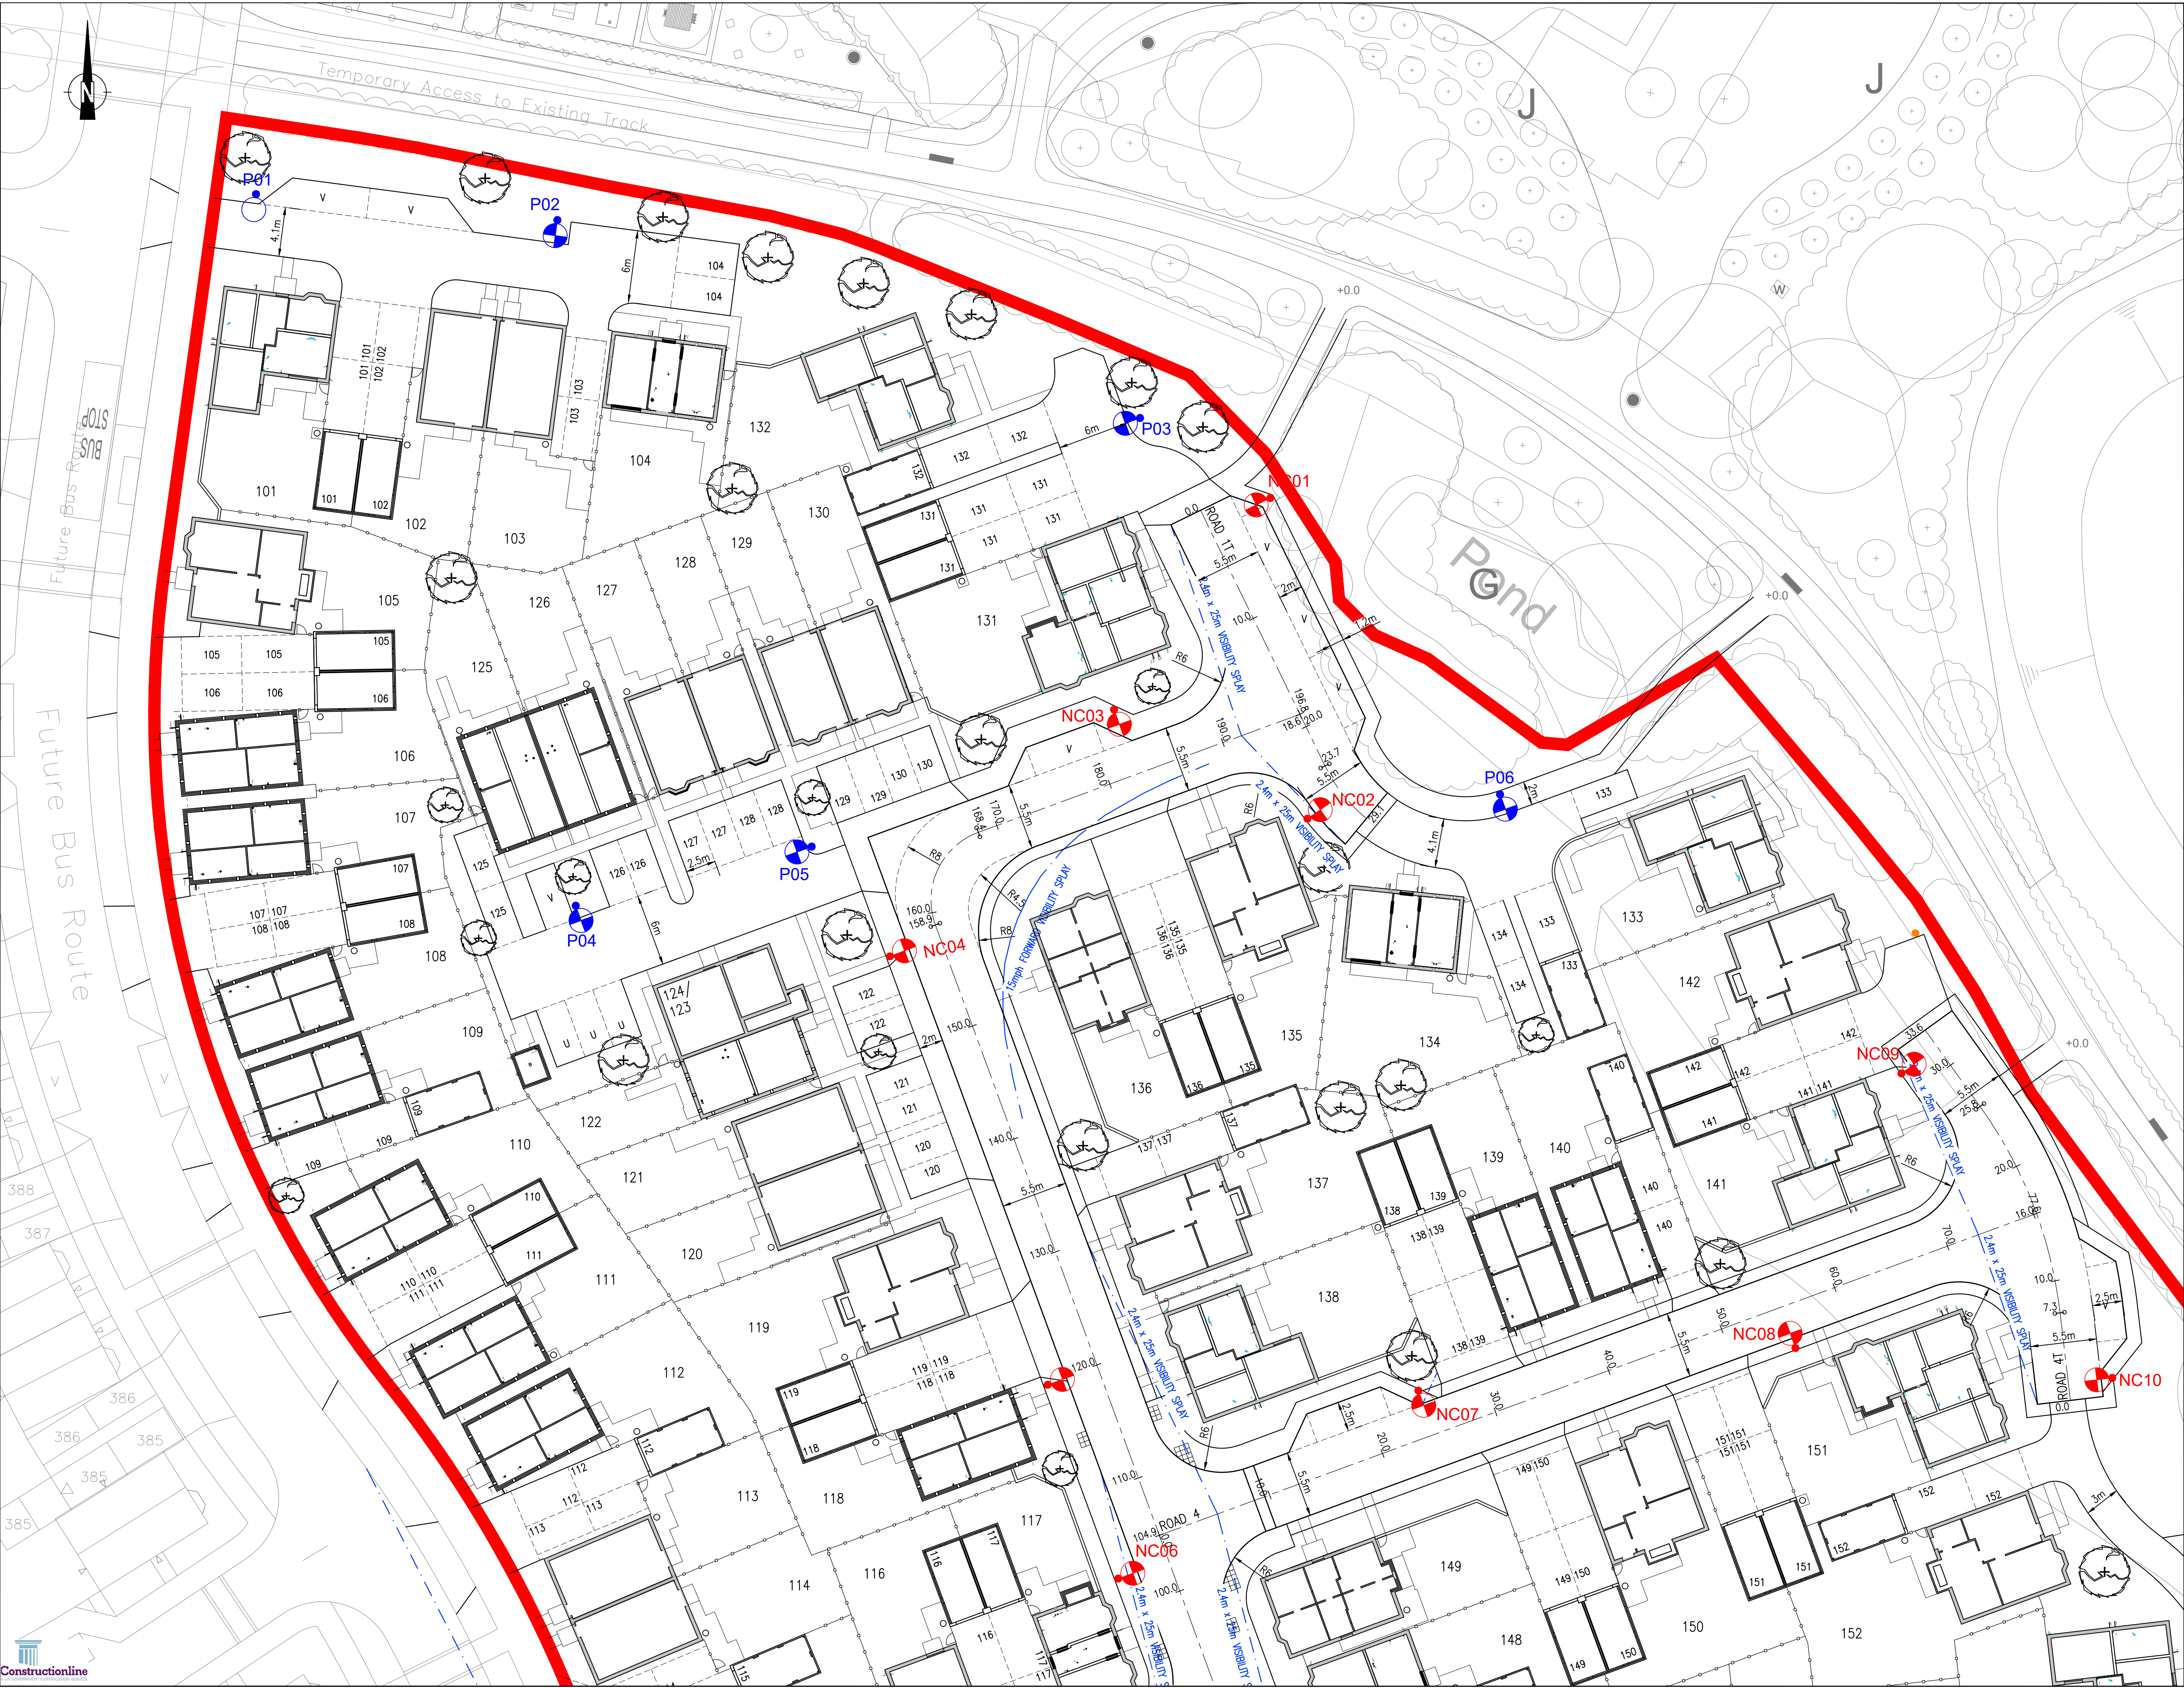

NOTES:

- DO NOT SCALE FROM THIS DRAWING.
- ALL DIMENSIONS ARE IN METRES, UNLESS STATED OTHERWISE.
- THIS DRAWING IS TO BE READ IN CONJUNCTION WITH ALL RELEVANT SCHEME DRAWINGS AND SPECIFICATIONS.

KEY:

- INDICATIVE ADAPTABLE LIGHTING COLUMN
- INDICATIVE PRIVATE LIGHTING COLUMN
- INDICATIVE PRIVATE BOLLARD LIGHTING
- 2.4m x 4.3m VISIBILITY SPLAY
- 2m X 2m DRIVEWAY SPLAY
- SITE BOUNDARY

SHEET KEY

NOTE: CONSTRUCTION ISSUE DRAWINGS ARE SUBJECT TO CHANGE PENDING SECTION 38 TECHNICAL APPROVAL FROM WOKINGHAM BOROUGH COUNCIL

C12	BIN/CYCLE STORES AND IBN COLLECTION POINTS REMOVED	HF	TA	24.06.24
C11	PLOT 104 PARKING ARRANGEMENT UPDATED	TV	TA	20.12.23
C10	WATER BUTTS ADDED	DY	TA	03.11.23
C09	POST & RAIL FENCING REMOVED	TV	TA	03.10.23
C08	UPDATED TO SUIT WBC S38 COMMENTS	TV	TA	03.08.23
C07	STREET LIGHTING COLUMN LOCATIONS REVISED	TV	TA	01.08.23
C06	UPDATED TO CONSTRUCTION ISSUE	TV	TA	18.07.23
C05	UPDATED TO SUIT RSA COMMENTS	KJM	TA	31.05.23
C04	CYCLE STORES REMOVED FROM PLOTS WITH GARAGES	TV	TA	13.04.23
C03	UPDATED TO SUIT LATEST SITE LAYOUT	TV	TA	10.03.23
C02	UPDATED TO SUIT CLIENT COMMENTS FOLLOWING DTM ON 07.02.2023	TV	TA	09.02.23
C01	UPDATED TO SUIT CLIENT COMMENTS AND DROPPED CROSSINGS ADDED	TV	TA	02.02.23
Rev	Description	Drm	Ctk	Date

REVISIONS

Preliminary Issue	✓	Submitted for S104	✓
Planning Issue	✓	Issued for Tender	✓
Submitted for S38	✓	Issued for Construction	✓
Submitted for S278	✓	As Built	✓

DRAWING STATUS

STUART MICHAEL ASSOCIATES
CONSULTING ENGINEERS

Stuart Michael Associates Ltd
Coombe House, Coombe Square, Thatcham, Berkshire RG19 4JF
T: 01635 867 711 E: mail@stuartmichael.co.uk
F: 01635 861 715 W: www.stuartmichael.co.uk

DAVID WILSON HOMES
WHERE QUALITY LIVES

BARRATT HOMES

JOB TITLE
FINCHWOOD PARK PARCEL 7

DRAWING TITLE
GENERAL ARRANGEMENT SHEET 1 OF 2

DATE	JAN 2023	DRAWN	TV	CHECKED	TA
DRAWING NO.	CIV-7-4121	REV	C12	SCALE	1:250

© This drawing is the copyright of Stuart Michael Associates Limited. It may not be reproduced or amended without the written approval of Stuart Michael Associates