



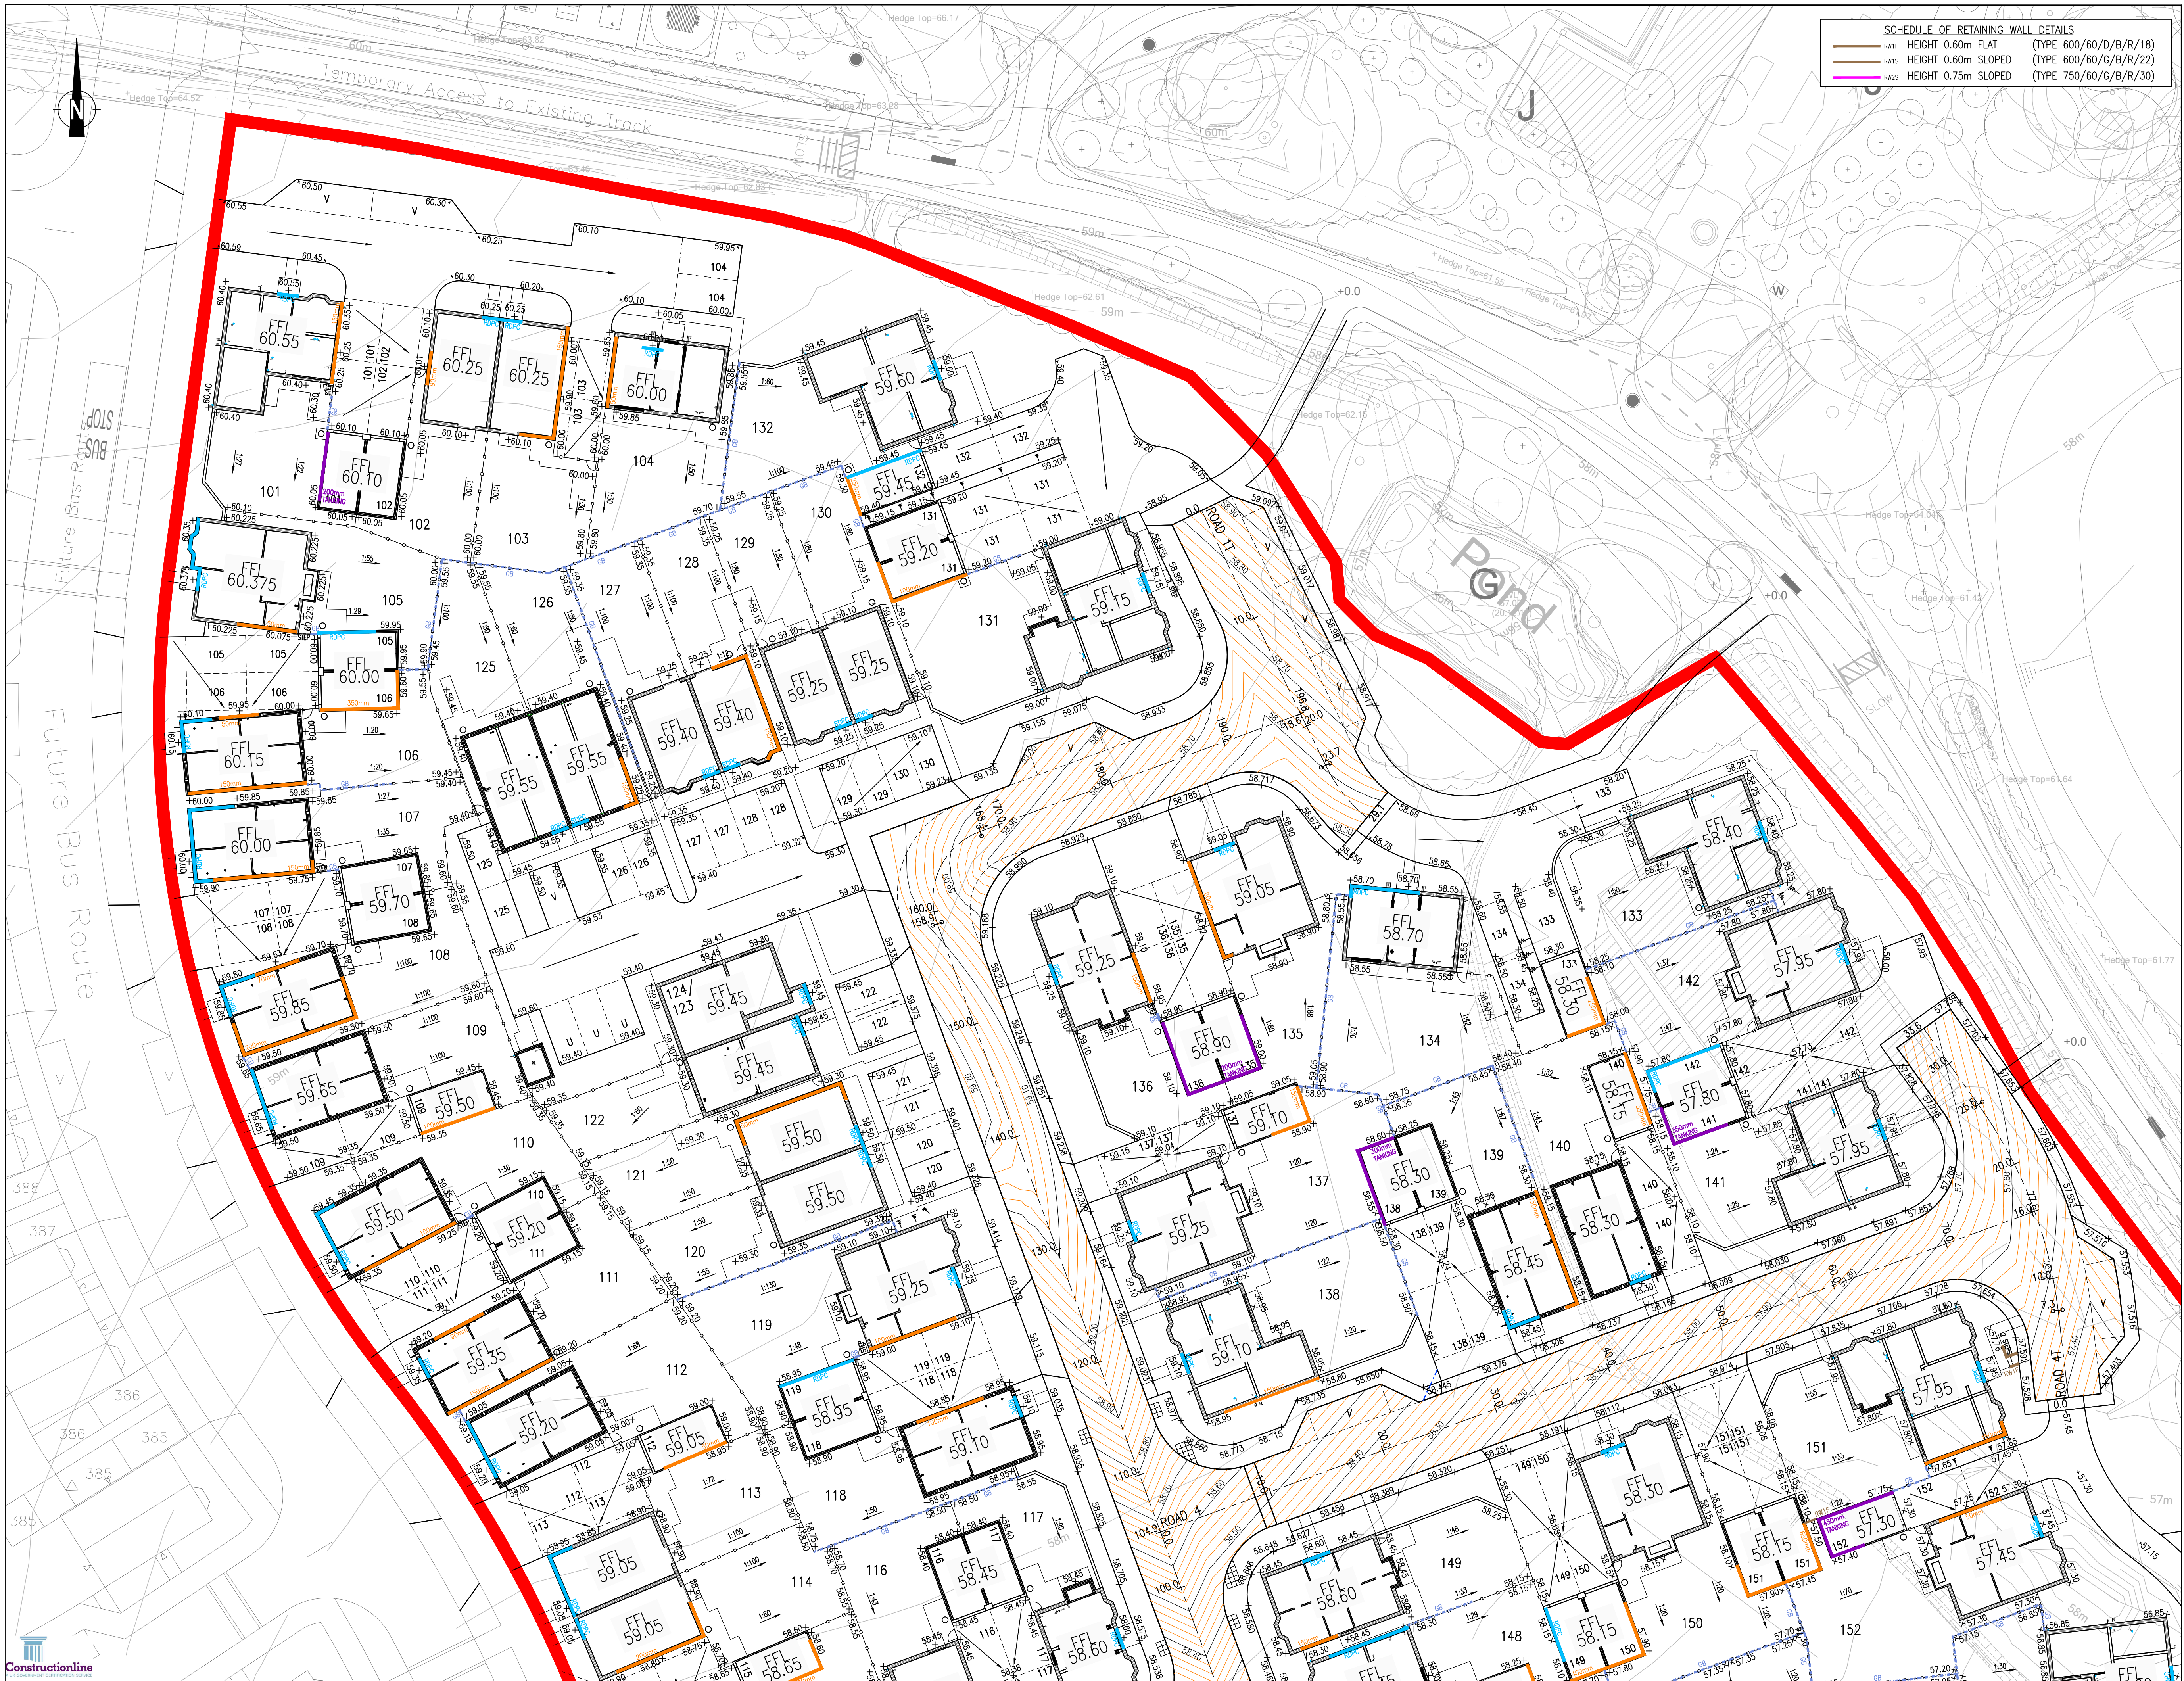

SCHEDULE OF RETAINING WALL DETAILS			
—	RW1F	HEIGHT 0.60m FLAT	(TYPE 600/60/D/B/R/18)
—	RW1S	HEIGHT 0.60m SLOPED	(TYPE 600/60/G/B/R/22)
—	RW2S	HEIGHT 0.75m SLOPED	(TYPE 750/60/G/B/R/30)

- NOTES:
- DO NOT SCALE FROM THIS DRAWING.
 - ALL DIMENSIONS ARE IN METRES, UNLESS STATED OTHERWISE.
 - THIS DRAWING IS TO BE READ IN CONJUNCTION WITH ALL RELEVANT SCHEME DRAWINGS AND SPECIFICATIONS.

KEY	
—	PRIMARY CONTOUR
—	SECONDARY CONTOUR
10.980 x	PROPOSED LEVEL
FFL 10.800	FINISHED FLOOR LEVEL
100mm	EXPOSED BRICKWORK
100mm	RAISED DAMP PROOF COURSE
100mm	GRAVEL BOARD
100mm	TANKING
—	CARRIAGEWAY CENTRELINE AND CHAINAGE
—	SITE BOUNDARY

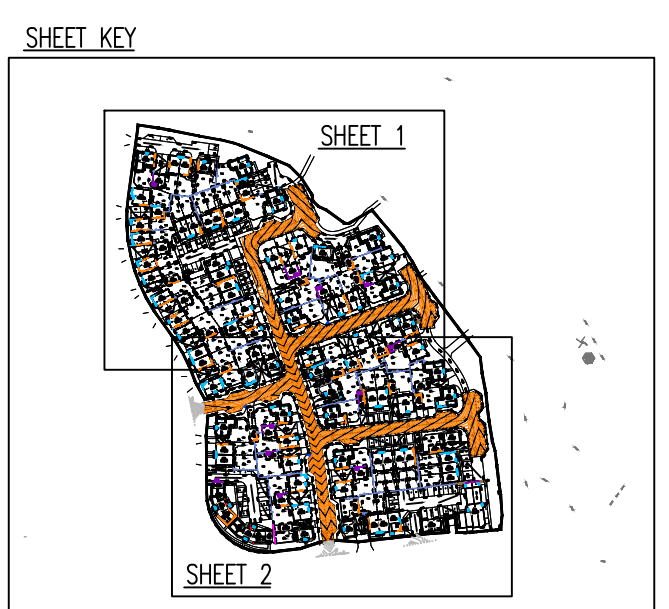

NOTE: CONSTRUCTION ISSUE DRAWINGS ARE SUBJECT TO CHANGE PENDING SECTION 38 TECHNICAL APPROVAL FROM WOKINGHAM BOROUGH COUNCIL

Rev	Description	Drn	Cnk	Date
C13	BIN/CYCLE STORES AND BIN COLLECTION POINTS REMOVED	HF	TA	24.06.24
C12	PLOT 104 PARKING ARRANGEMENT UPDATED	TV	TA	20.12.23
C11	WATER BUTTS ADDED	DY	TA	03.11.23
C10	RETAINING WALL REFERENCES REVISED	TV	TA	03.10.23
C09	RENDERING HIGHWAY LOCATIONS ADDED	TV	TA	26.09.23
C08	UPDATED TO SUIT WBC S38 COMMENTS	TV	TA	03.08.23
C07	UPDATED TO CONSTRUCTION ISSUE	TV	TA	18.07.23
C06	LEVELS REVIEWED TO PLOTS 105-115 TO SUIT AS-BUILT FOOTPATH. ROADS 1 & 2 ACCESSES REVISED TO SUIT AS-BUILT BELLMOUTH	TA	KJM	12.06.23
C05	UPDATED TO SUIT RSA COMMENTS	TV	TA	31.05.23
C04	CYCLE STORES REMOVED FROM PLOTS WITH GARAGES	TV	TA	13.04.23
C03	UPDATED TO SUIT LATEST SITE LAYOUT	TV	TA	10.03.23
C02	UPDATED TO SUIT CLIENT COMMENTS FOLLOWING DTM ON 07.02.2023	TV	TA	09.02.23
C01	UPDATED TO SUIT CLIENT COMMENTS	TV	TA	02.02.23

REVISIONS			
Preliminary Issue	✓	Submitted for S104	✓
Planning Issue	✓	Issued for Tender	✓
Submitted for S38	✓	Issued for Construction	✓
Submitted for S278	✓	As Built	✓

STUART MICHAEL ASSOCIATES
CONSULTING ENGINEERS

Stuart Michael Associates Ltd
Coombe House, Coombe Square, Thatcham, Berkshire RG19 4JF
T: 01635 867 711 E: mail@stuartmichael.co.uk
F: 01635 861 715 W: www.stuartmichael.co.uk

DAVID WILSON HOMES
WHERE QUALITY LIVES

BARRATT HOMES

FINCHWOOD PARK PARCEL			
7			
PROPOSED LEVELS			
SHEET 1 OF 2			
DATE	JAN 2023	DRAWN	TV
CHECKED	TA		
DRAWING	CIV-7-4123	REV	C13
SCALE	1:250		
	© A1		

This drawing is the copyright of Stuart Michael Associates Limited. It may not be reproduced or amended without the written approval of Stuart Michael Associates