


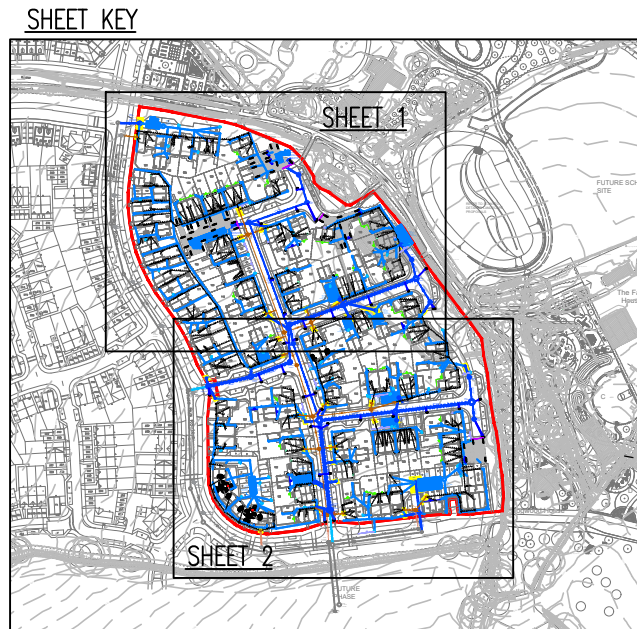

- | | | | |
|-----------------------|---|-------------------------|---|
| Preliminary Issue | ✓ | Submitted for S104 | ✓ |
| Planning Issue | | Issued for Tender | ✓ |
| Submitted for S38 | ✓ | Issued for Construction | ✓ |
| Submitted for S278 | | As Built | |
| DRAWING STATUS | | | |



DAVID WILSON HOMES
WHERE QUALITY LIVES



BARRATT
HOMES

DATE	DRAWN	CHECKED
JAN 2023	PW	TA
DRAWING NO.	REV	SHEET
CIV-7-4125	C21	1:250 @ A1

© This drawing is the copyright of Stuart Michael Associates Limited. it may not be reproduced or amended without the written approval of Stuart Michael Associates