


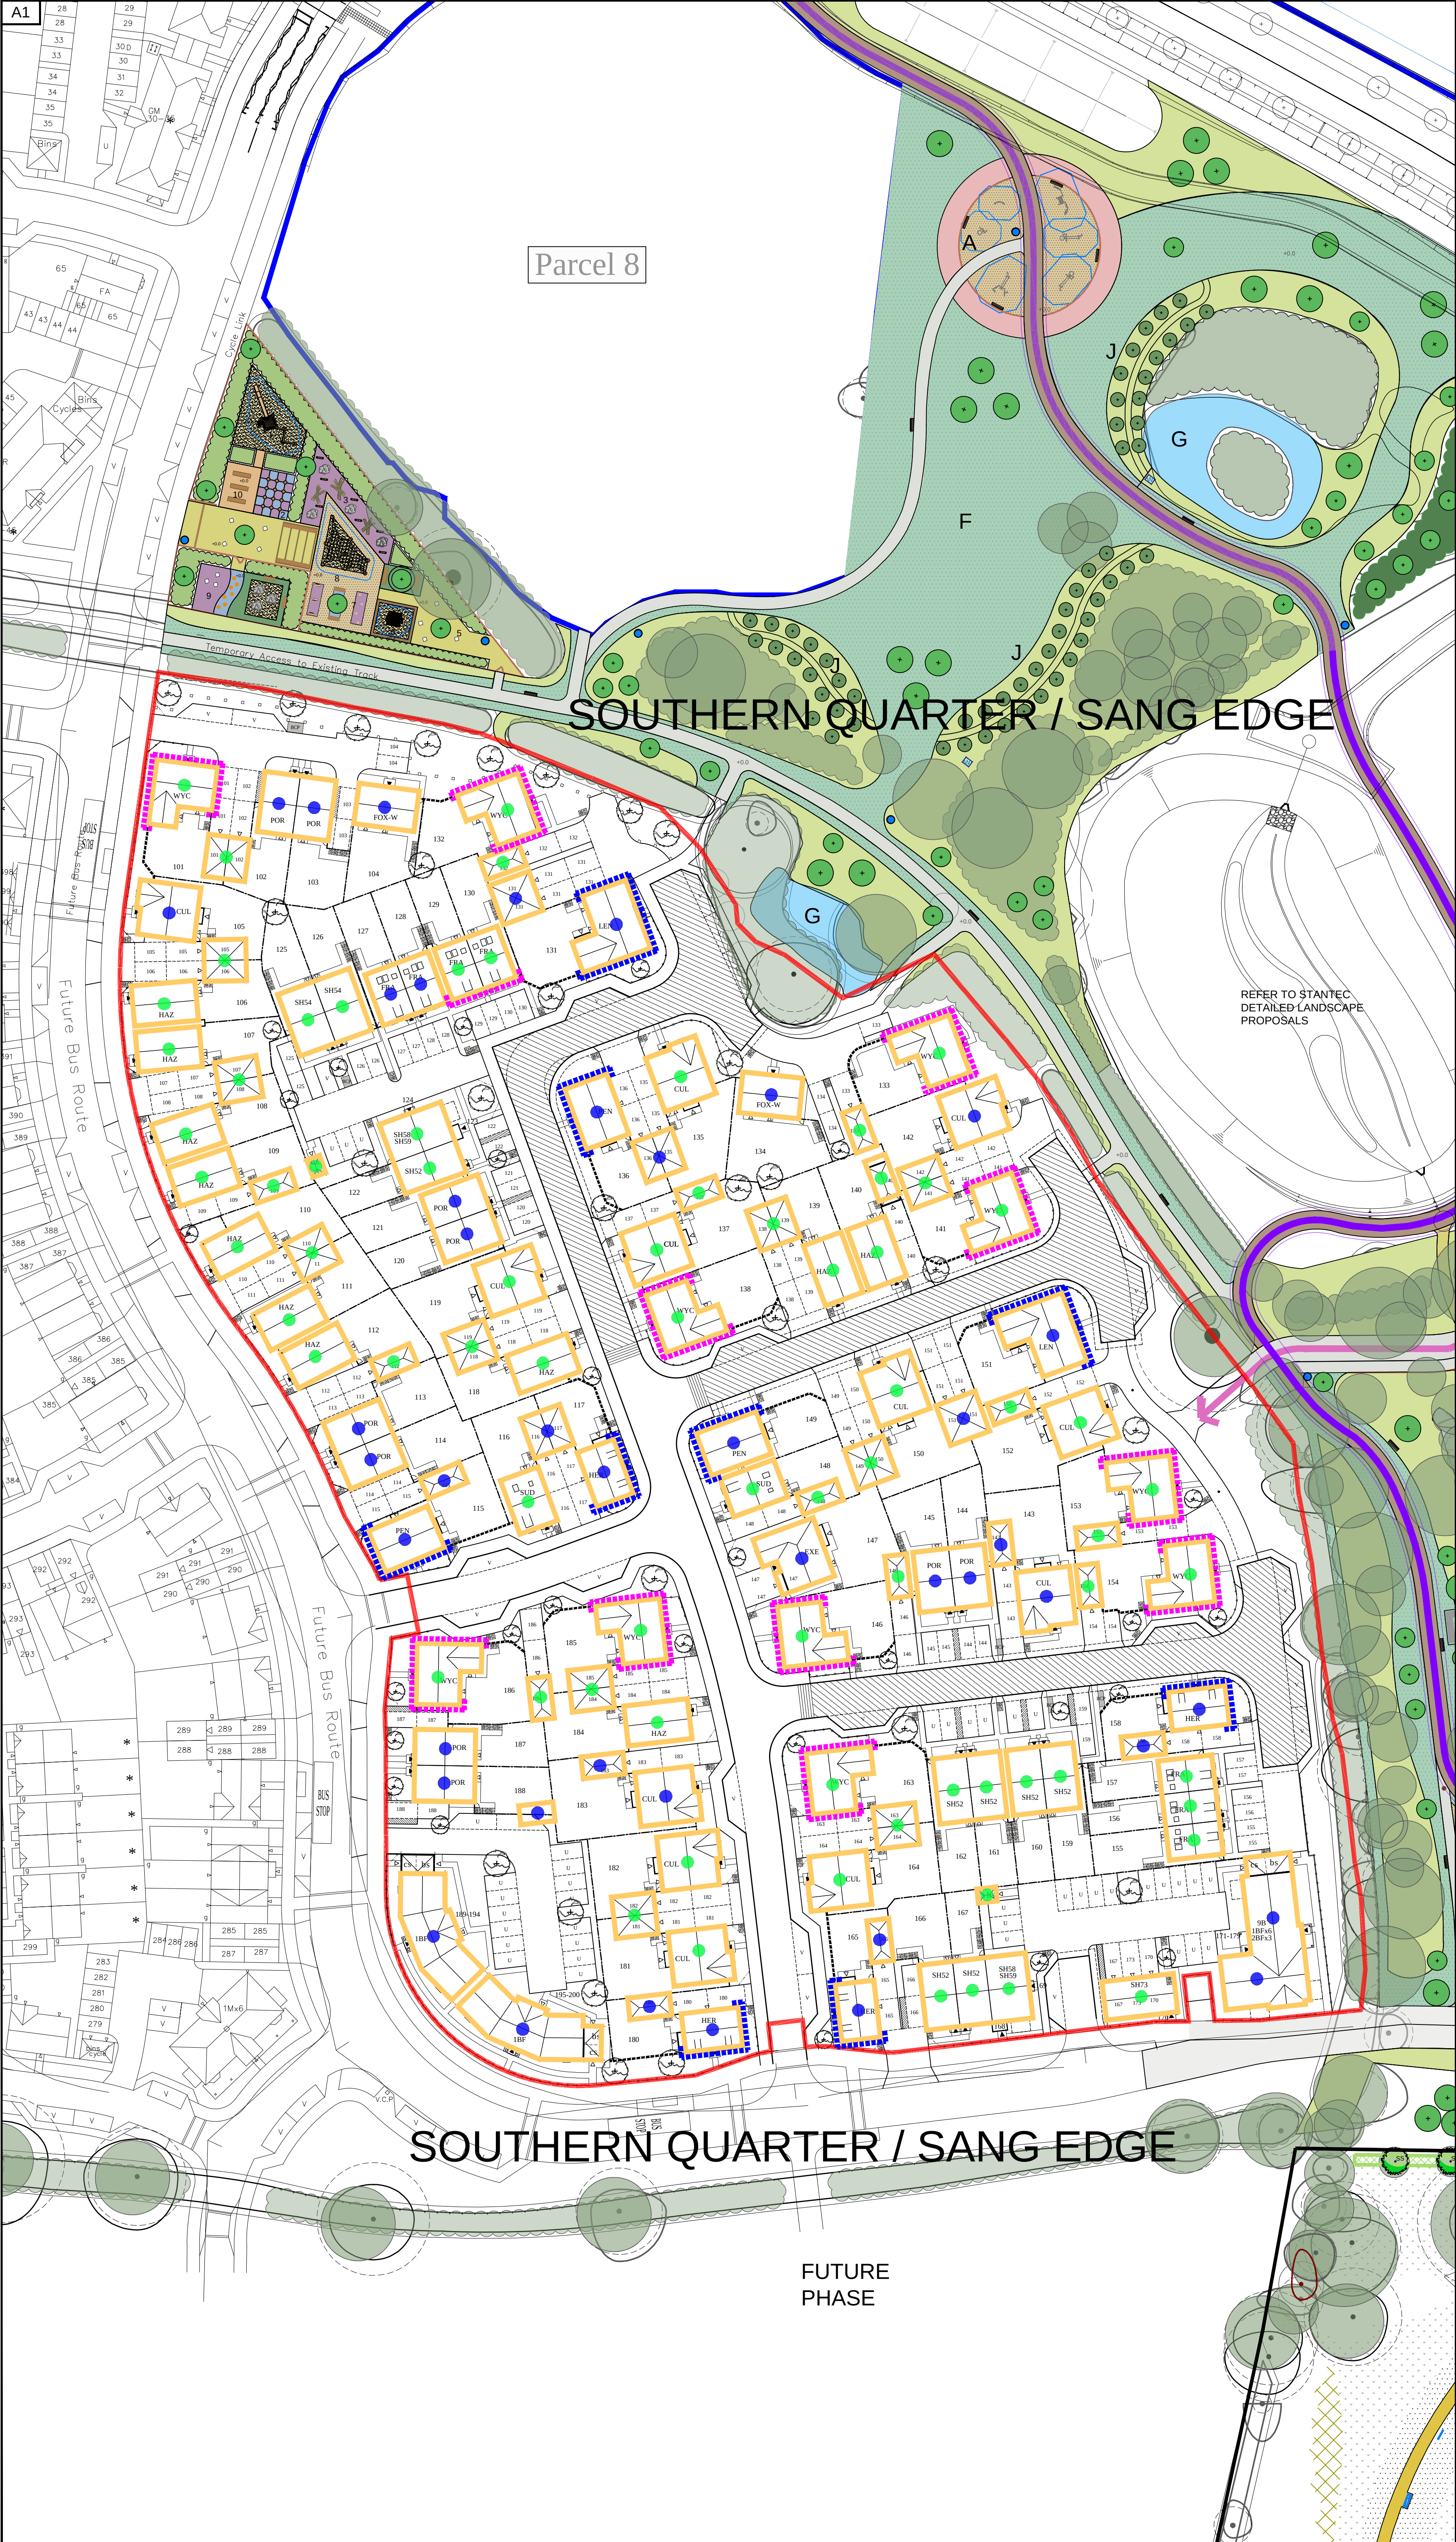

KEY

- APPLICATION BOUNDARY
- HAZ HOUSE TYPE REFERENCE
- 110 PLOT NUMBER

SOUTHERN QUARTER / SANG EDGE

ROOF MATERIAL -


- RED/BROWN ROOF TILE:
REDLAND RICHMOND 10 (RUSTIC BROWN)
- GREY ROOF TILE:
REDLAND RICHMOND 10 (SLATE GREY)

WALL MATERIALS -

- RED MULTI - MAIN BRICK:
WEINERBERGER NUTCOME MULTI
- RED - FEATURE BRICK:
WEINERBERGER WARNHAM TERRACOTTA

**RED/BROWN VERTICAL TILE HANGING
REDLAND RICHMOND 10 (BROWN)**

**DARK COLOUR LARCH BOARD
HARDPLANK WEATHER BOARD (BLACK)**

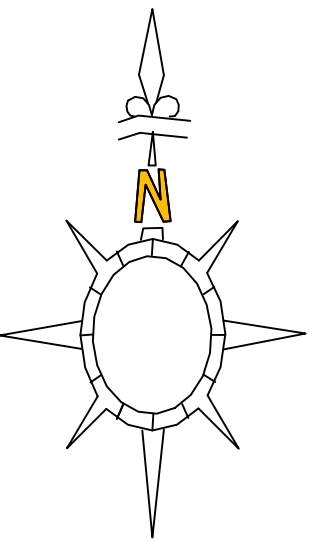

SCALE 1/500
0m 5m 10m 15m 20m 25m

D	Plots 189-200 laneway stores amended	12.01.23	LAH	-
C	Material manufacturers details added	17.05.23	LAH	-
B	Bricks amended	24.01.23	LAH	-
A	Amended to client and L.A. comments	12.01.23	LAH	-

REV	DESCRIPTION	DATE	AUTHOR	CHECKD
-----	-------------	------	--------	--------

CLIENT

DAVID WILSON HOMES
WHERE QUALITY LIVES

PROJECT

Finchwood Park
Finchampstead

DRAWING

Phase 7
Materials Plan

SCALE	DATE	AUTHOR	CHECKED
1:500 @ A1	25.10.22	LAH	-

JOB NO	DRAWING NO	REV
PLN-3	1106	D

BRIMSTONE
DESIGN LTD